
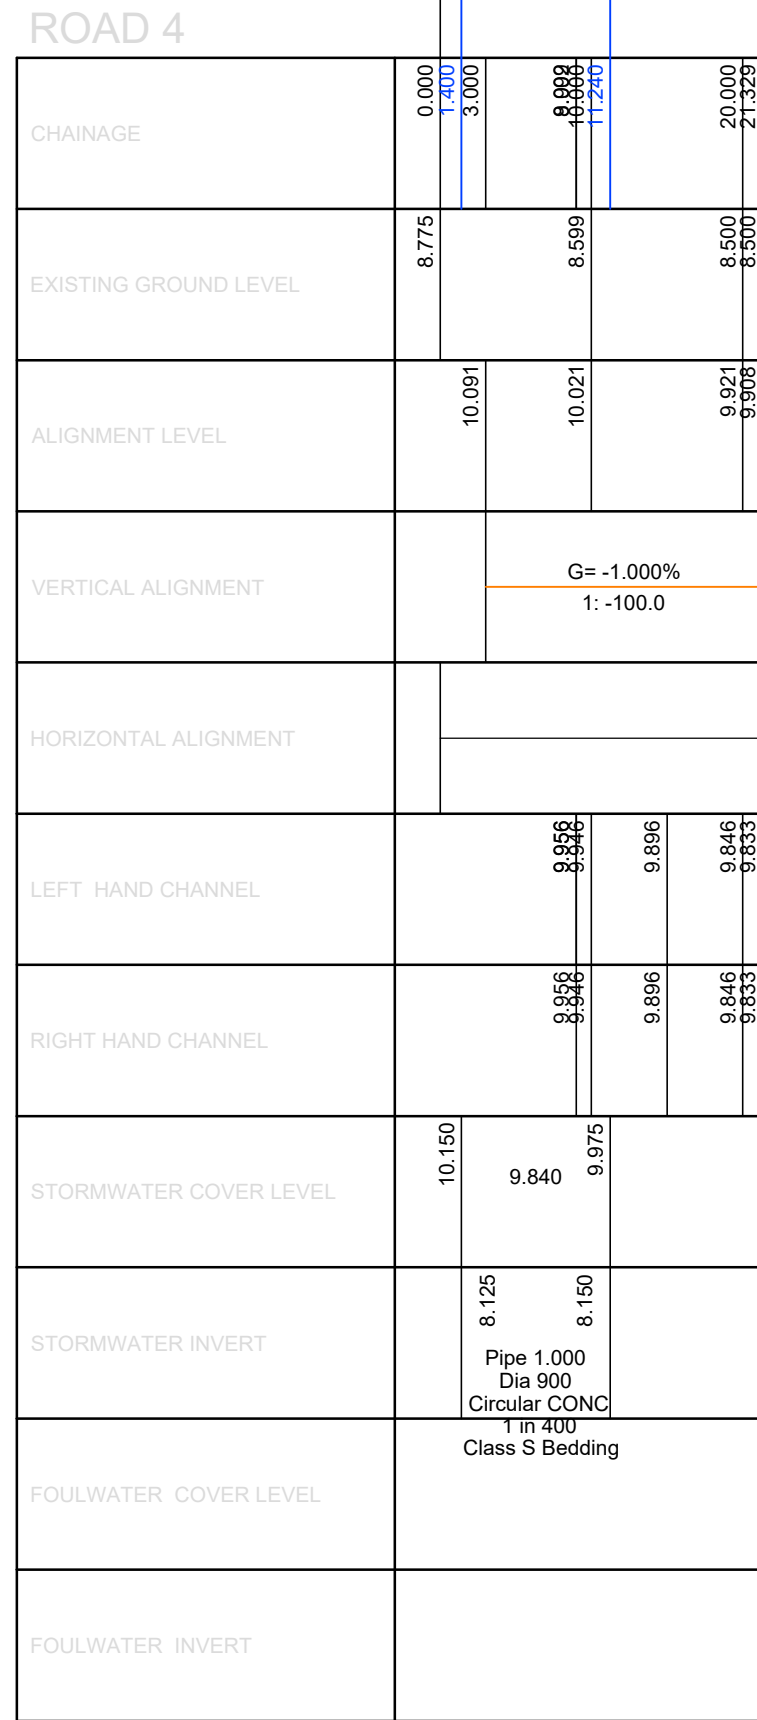
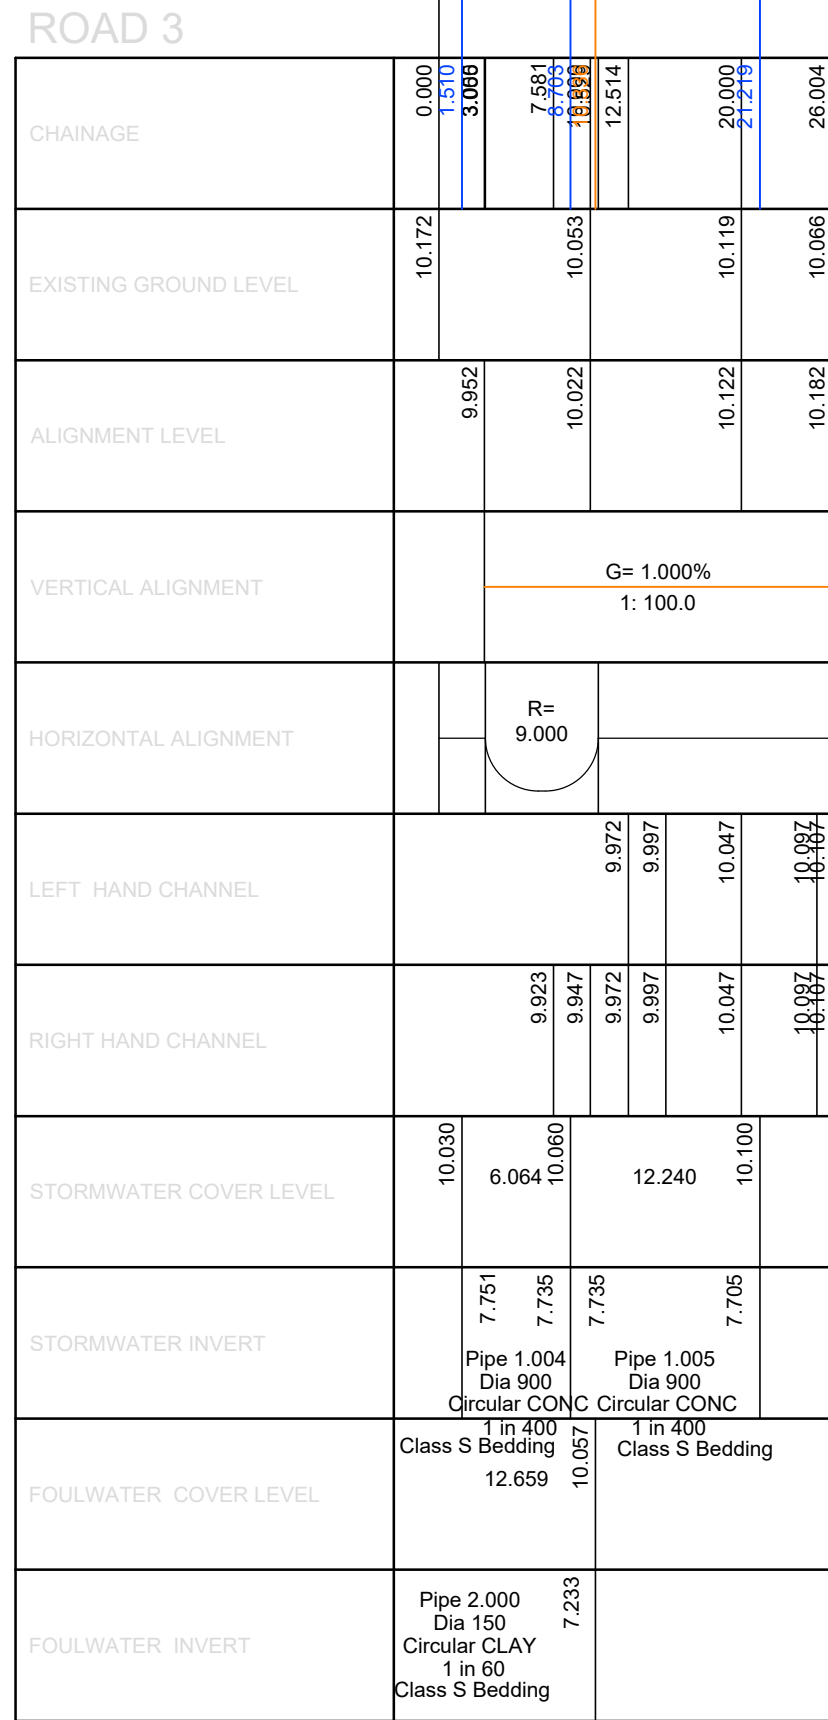


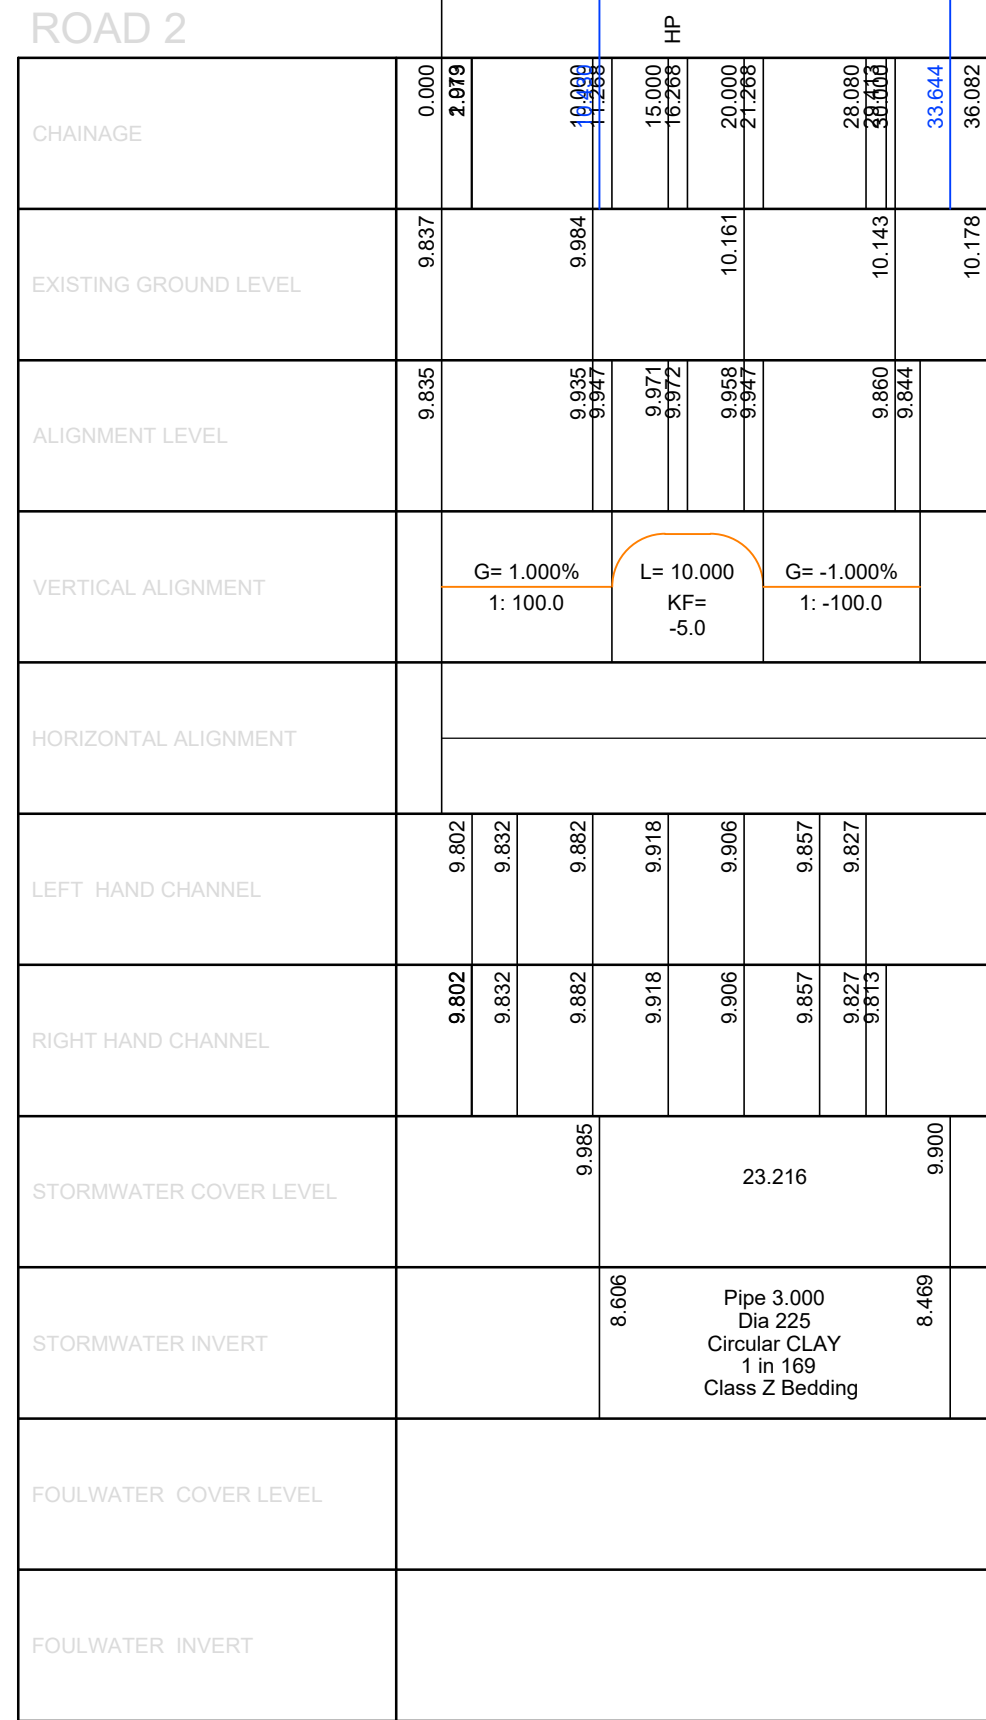

- THE MINIMUM CRUSHING STRENGTH FOR CONCRETE PIPES SHOULD BE - (CLASS 120 TO EN1916/BS5951-1:2002) PLASTIC PIPES SHOULD CONFORM TO WIS-4-35-01 AND BS EN13476
12. WHERE A B125 COVER AND FRAME HAS BEEN APPROVED, THIS MUST NOT BE COATED IN PLASTIC AND MUST HAVE LIFTING EYES SUITABLY SIZED TO ACCOMMODATE STANDARD LIFTING KEYS. SCREW DOWN COVERS ARE NOT ACCEPTABLE
13. THERE MUST BE ENOUGH CLEARANCE AT CROSSOVERS TO ACCOMMODATE BEDDING TO BOTH PIPES, APPROX 300mm: IF CROSSOVER IS NEAR THE ROCKER THEN THE CLEARANCE NEEDED MAY NEED TO BE INCREASED

DRAWING STATUS: **PRELIMINARY**

ARCHITECT: ARCHITECTURAL EMPORIUM

TITLE: LONGITUDINAL SECTIONS
ROAD 2,3 & 4

SCALE @ A1: 1:500	DESIGNED: JCM	DRAWN: JCM	CHECKED: JCM	APPROVED: JCM	DATE: MARCH 2026
----------------------	------------------	---------------	-----------------	------------------	---------------------