


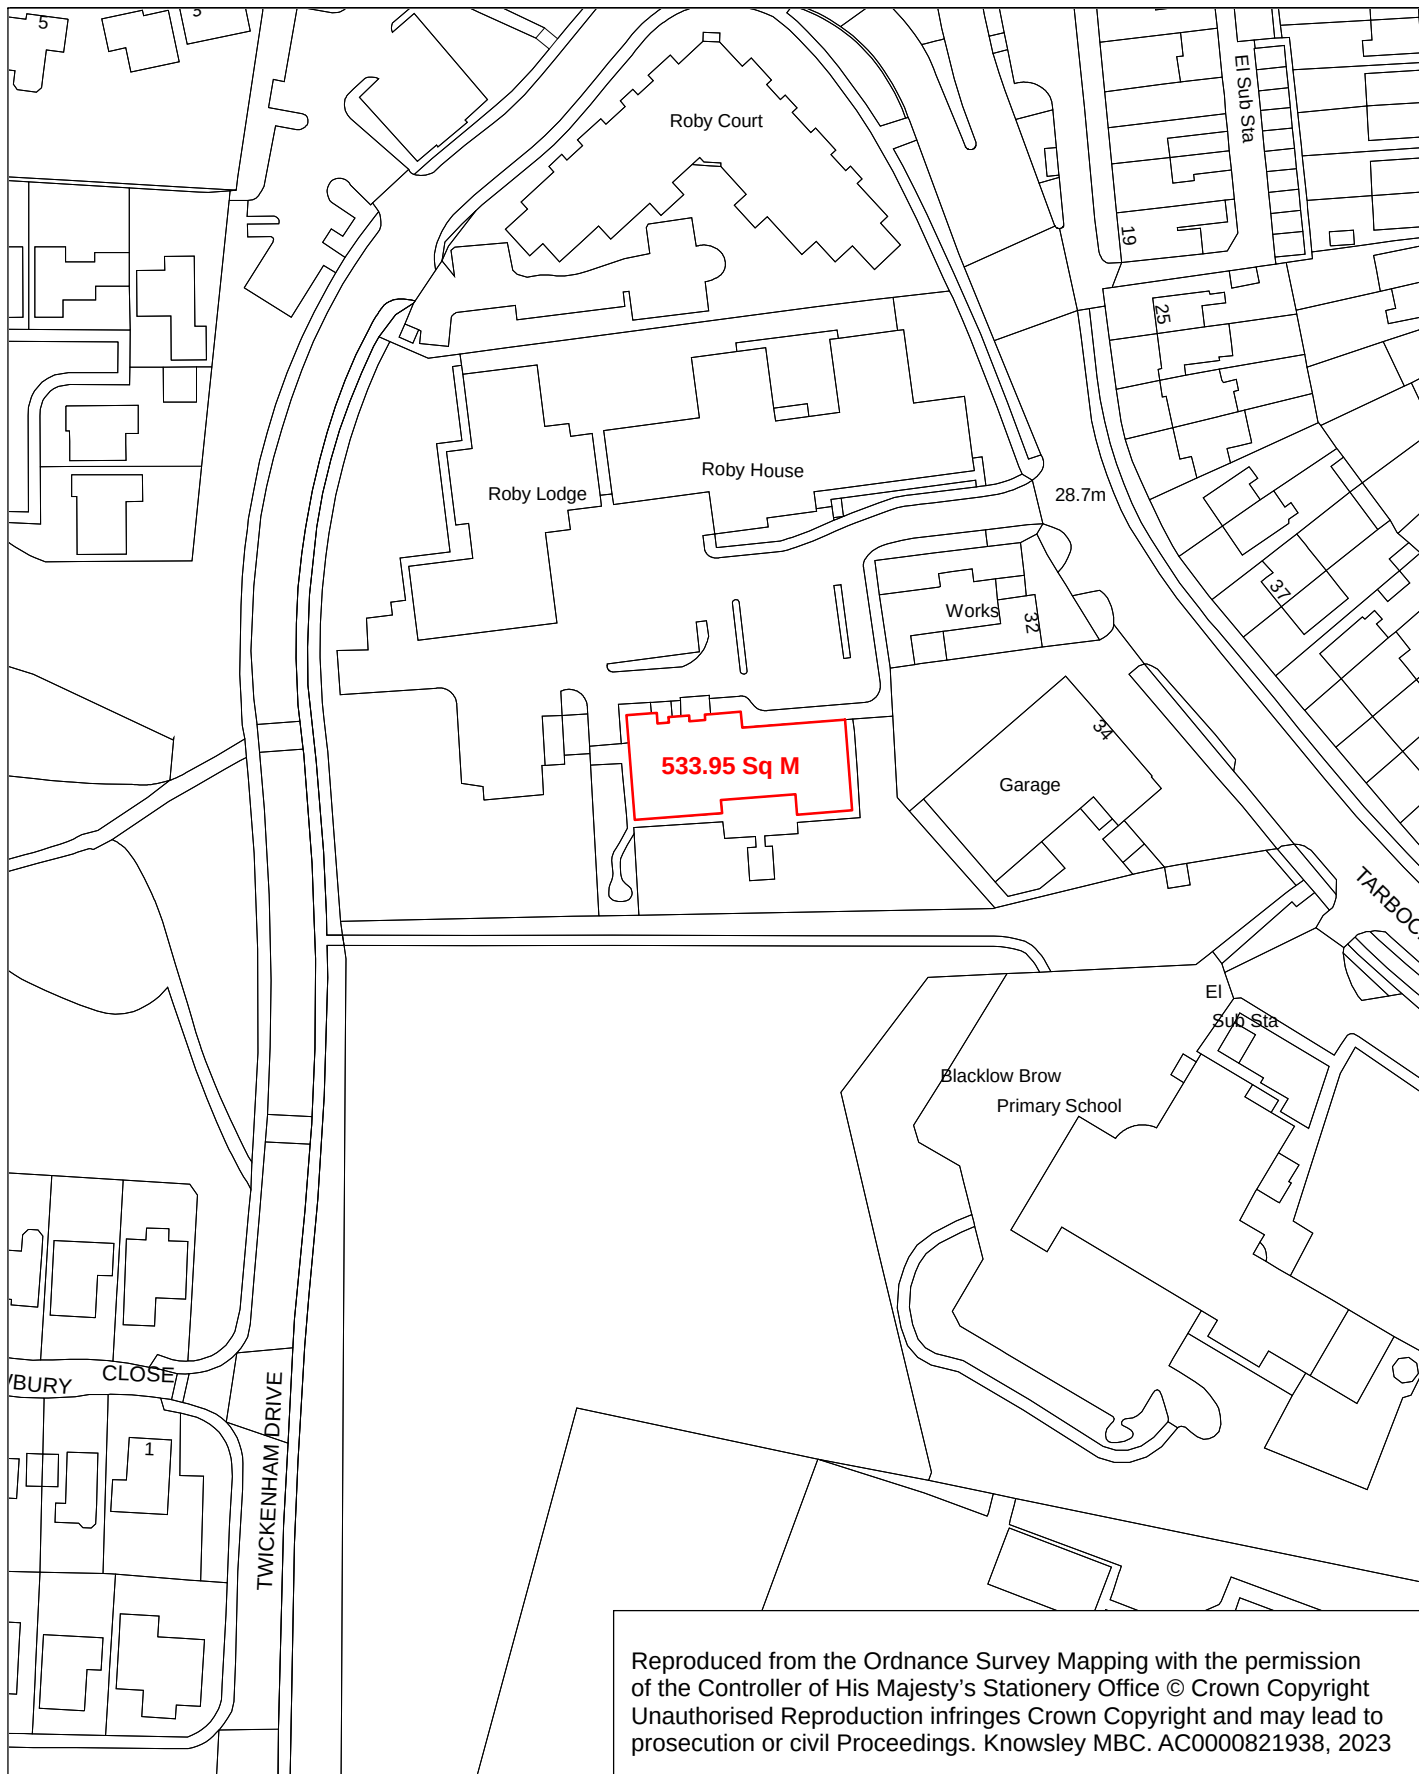

Reproduced from the Ordnance Survey Mapping with the permission of the Controller of His Majesty's Stationery Office © Crown Copyright
 Unauthorised Reproduction infringes Crown Copyright and may lead to prosecution or civil Proceedings. Knowsley MBC. AC0000821938, 2023

HUYTON RESOURCE CENTRE TARBOCK ROAD	Drawn LC	Drawing No. AS/013/2025
	Date 23/01/2025	Other No.
	Scale 1:1250	NONE
 Knowsley Council	METROPOLITAN Borough of Knowsley Assets Service	Municipal Building, Archway Road, Huyton, L36 9UX
		