




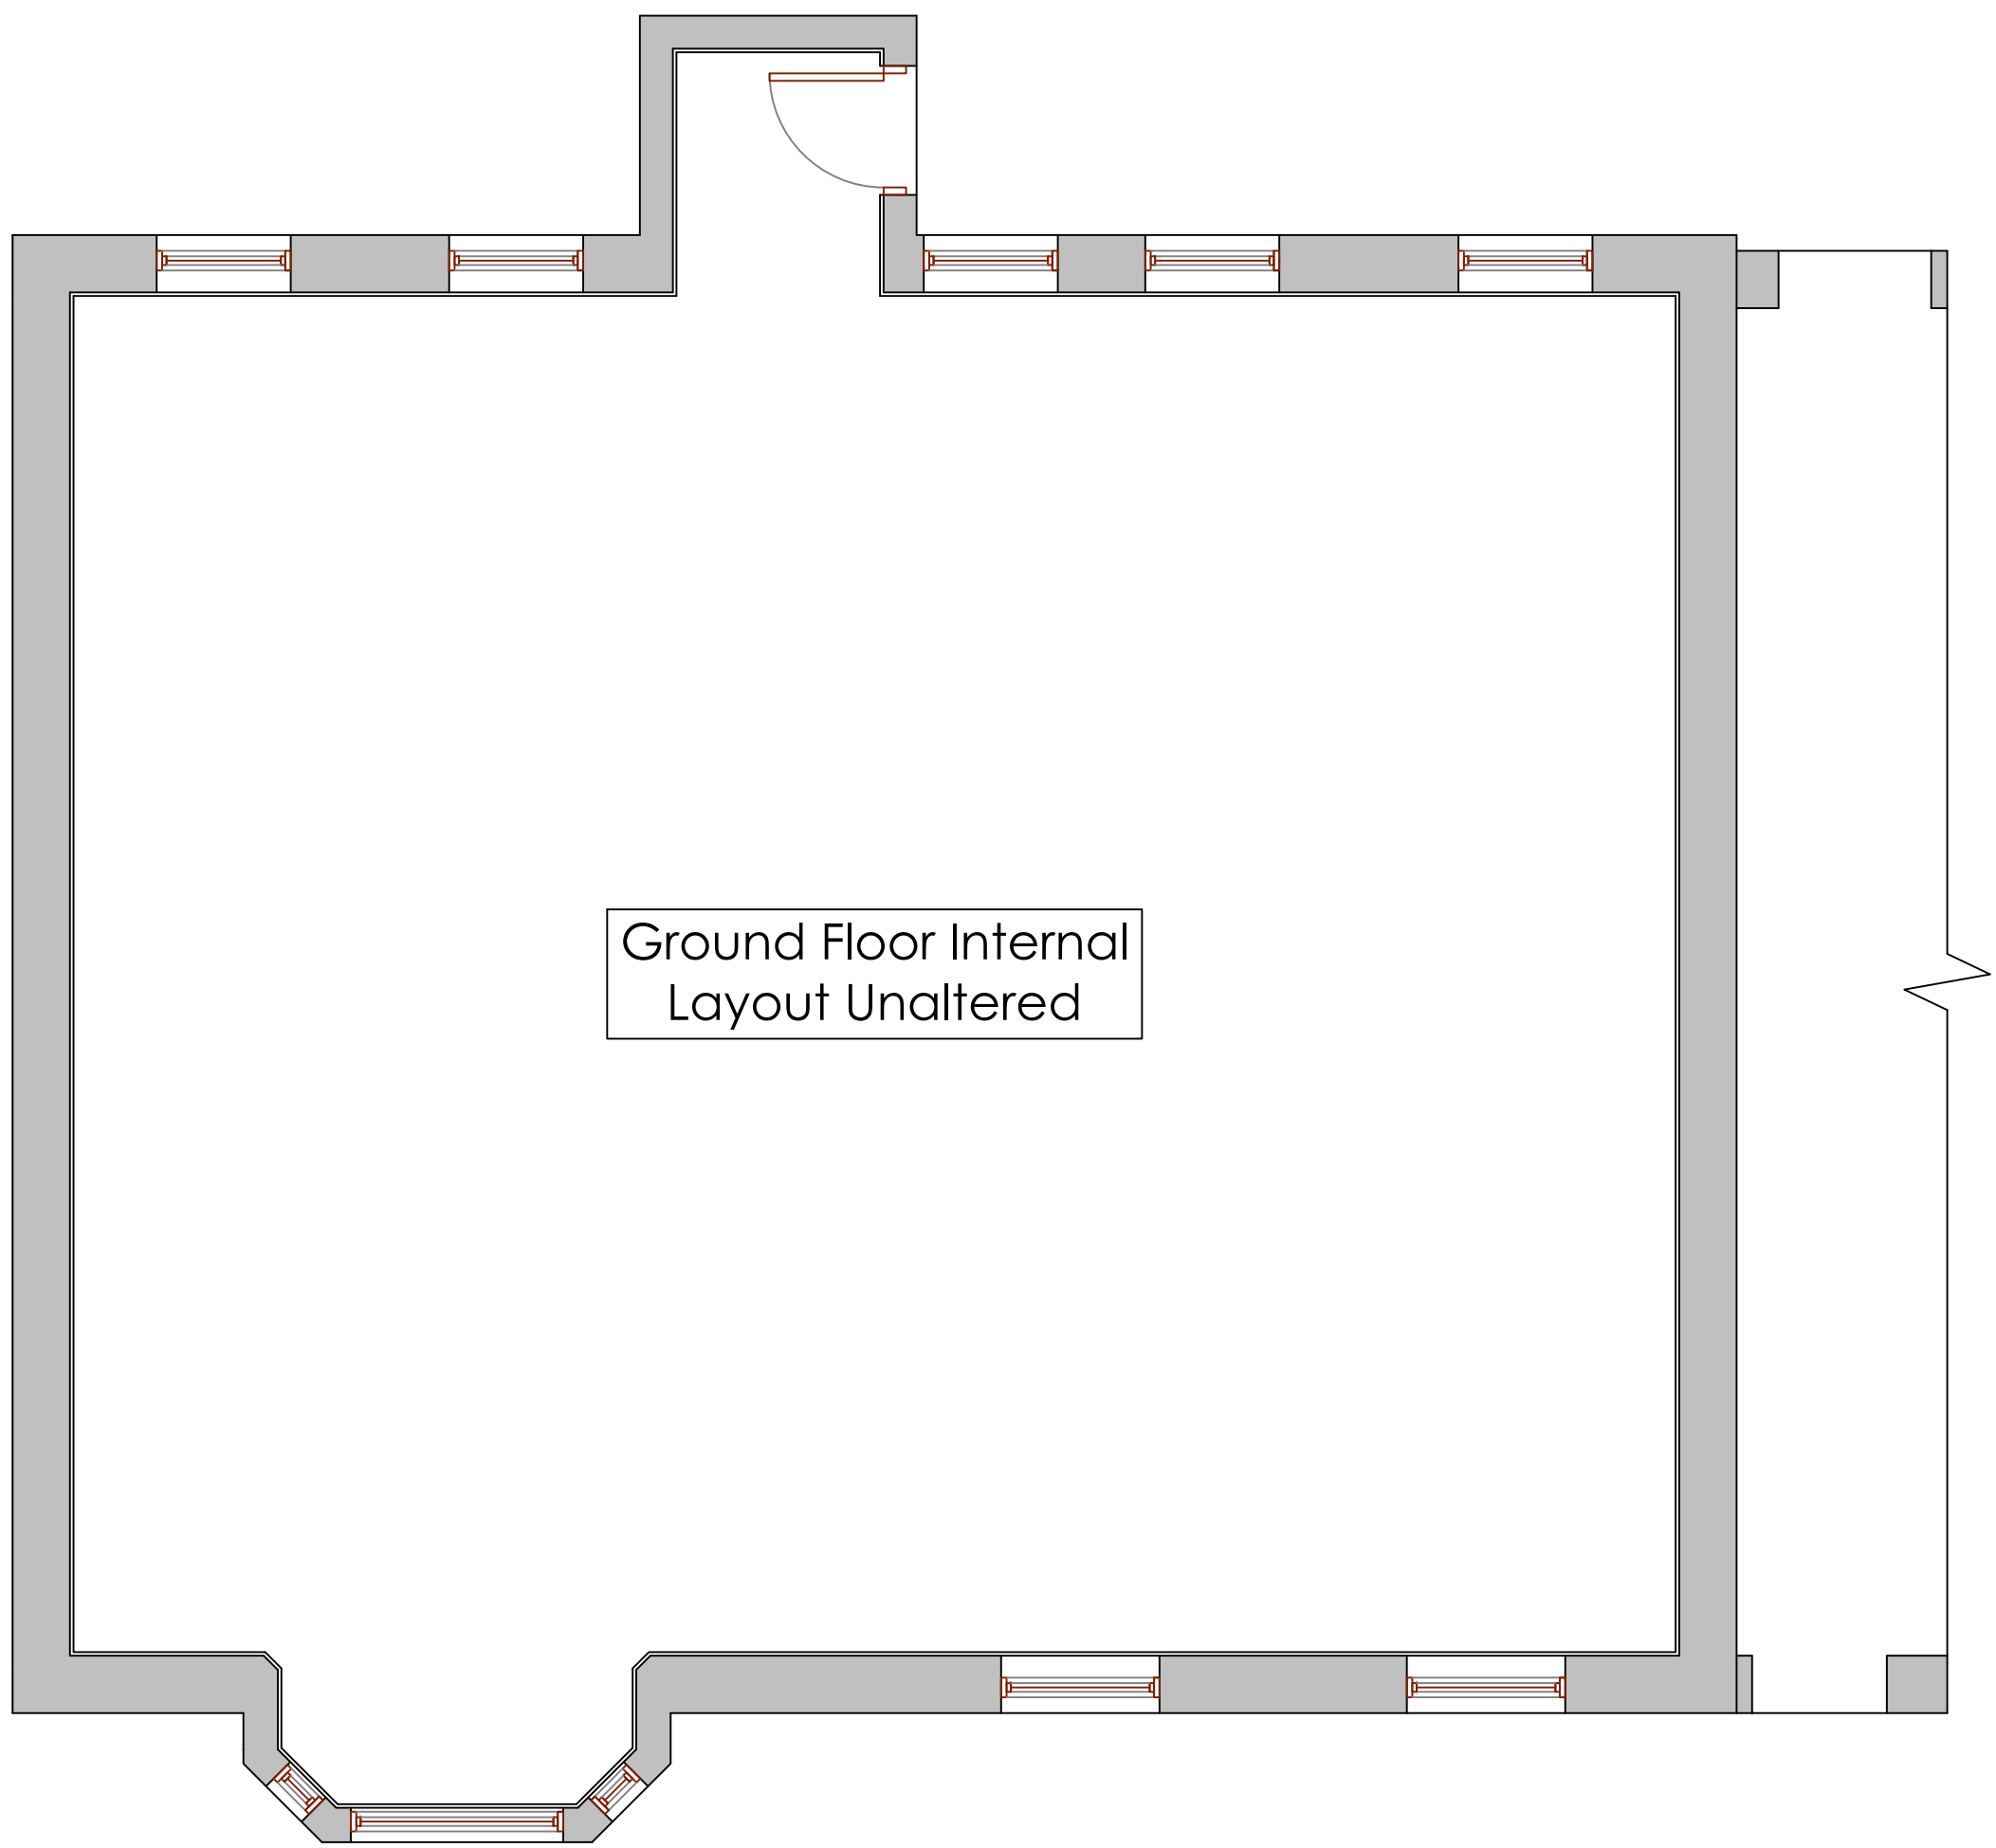

1 GROUND FLOOR PLAN AS PROPOSED
SCALE | 1:50

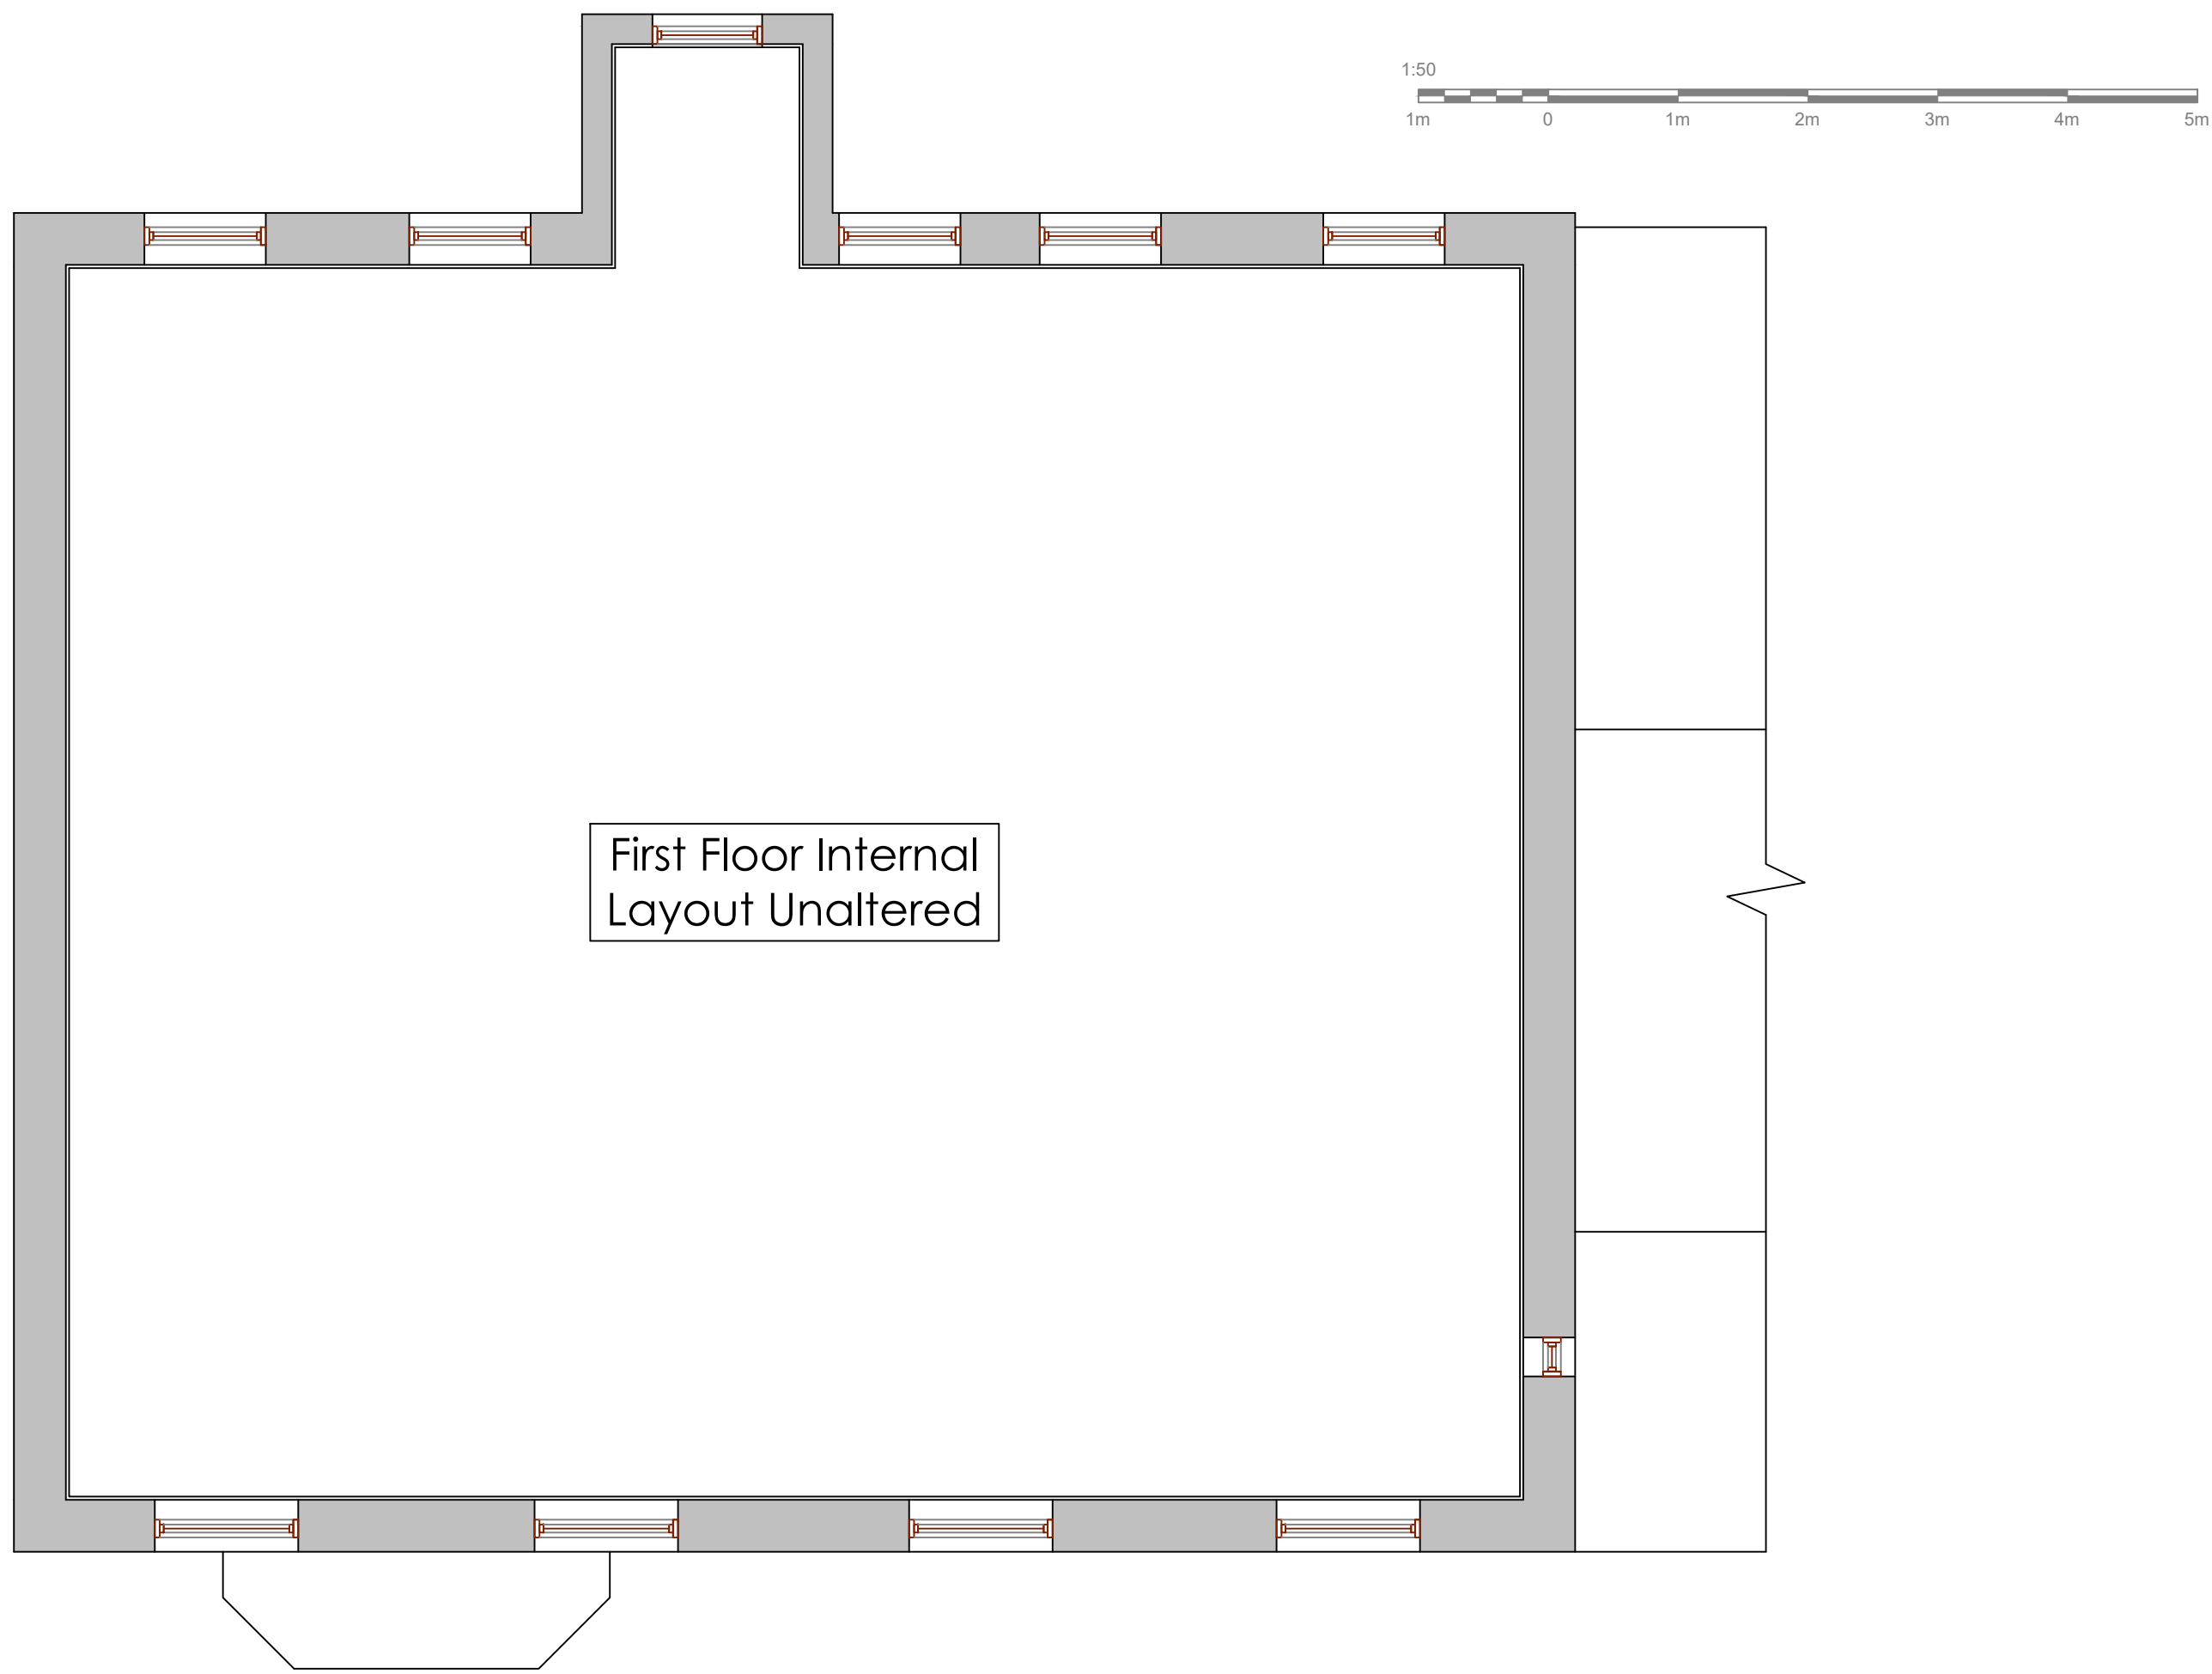

2 FIRST FLOOR PLAN AS PROPOSED
SCALE | 1:50

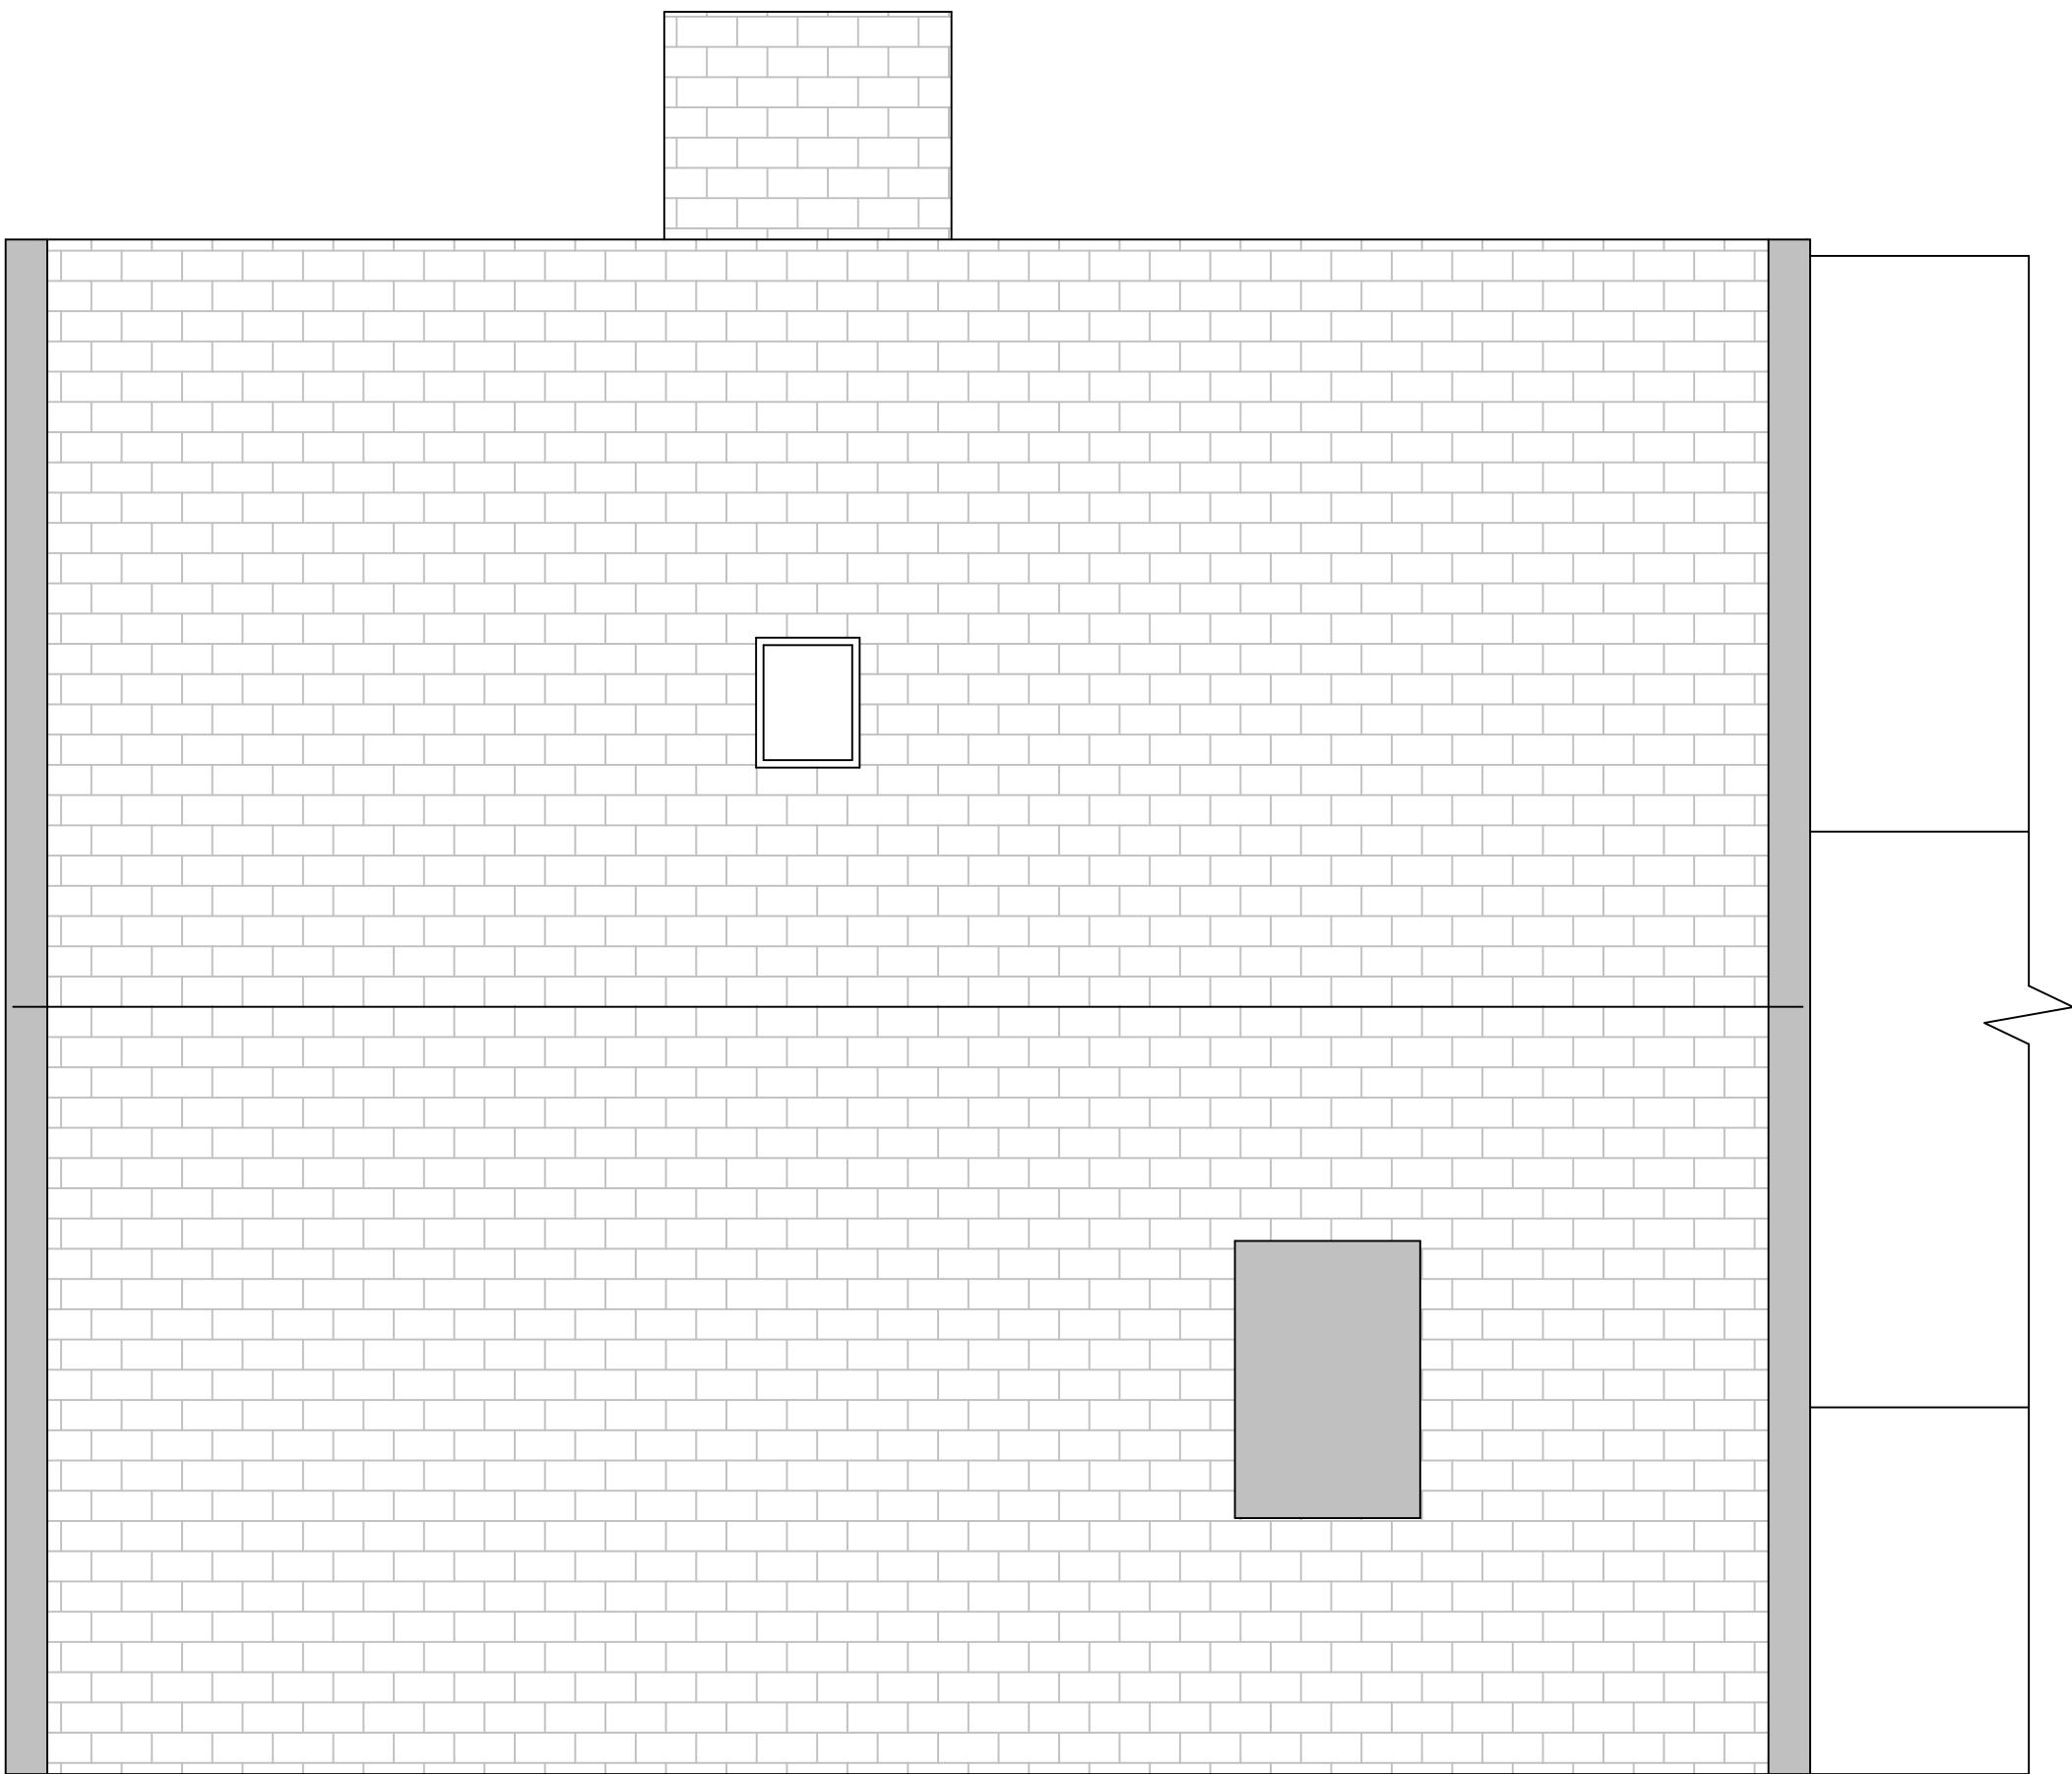

3 ROOF PLAN AS PROPOSED
SCALE | 1:50