



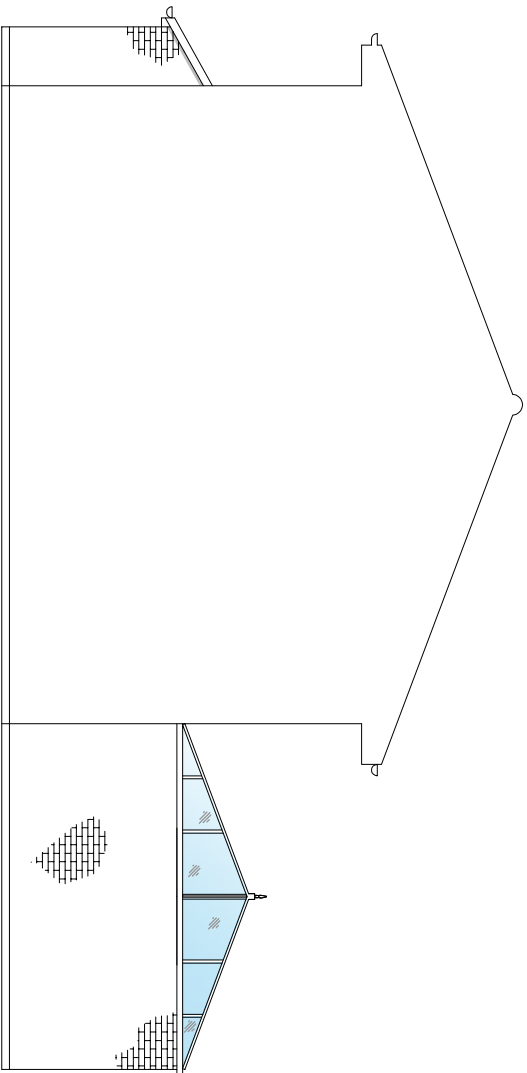


EXISTING OPP' SIDE ELEVATION

scale 1:100

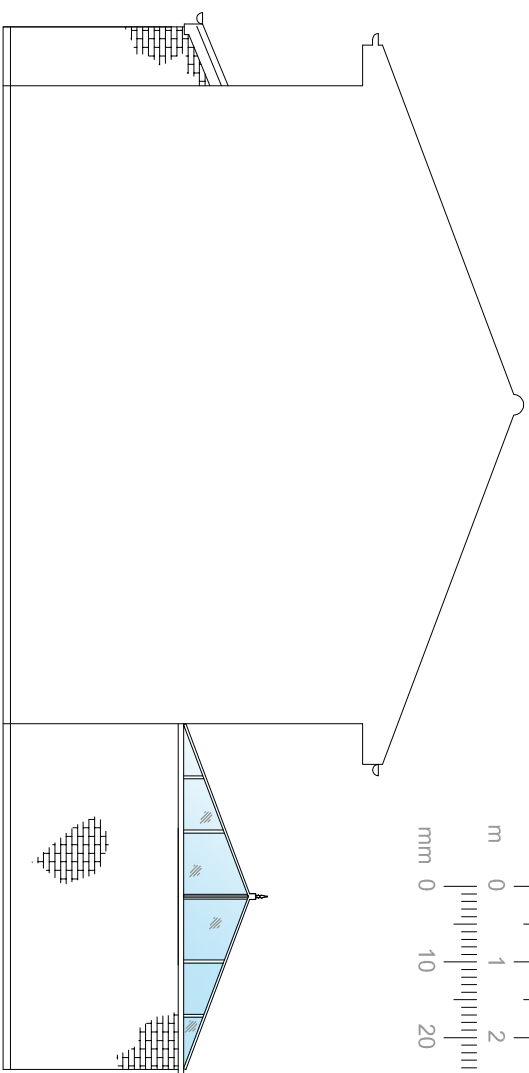

PROPOSED OPP' SIDE ELEVATION

scale 1:100

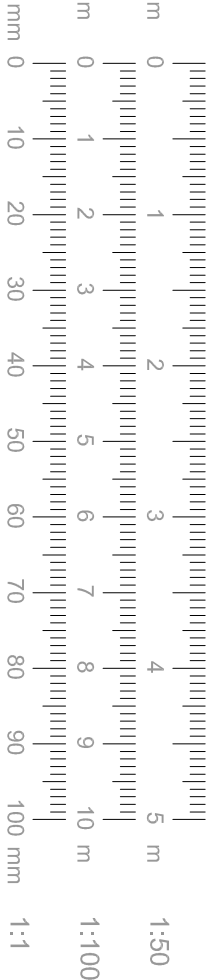

DWG No.
L35 3TT/176/03

TITLE
ADDITIONAL ELEVATIONS

PROJECT
Proposed Development to
176 Driveway
Whiston
L35 3TT

CLIENT
Mr. & Mrs. Flynn

DATE
29/01/2025

SCALE AT A4
1 : 200