


Proposed Block Plan 1:200

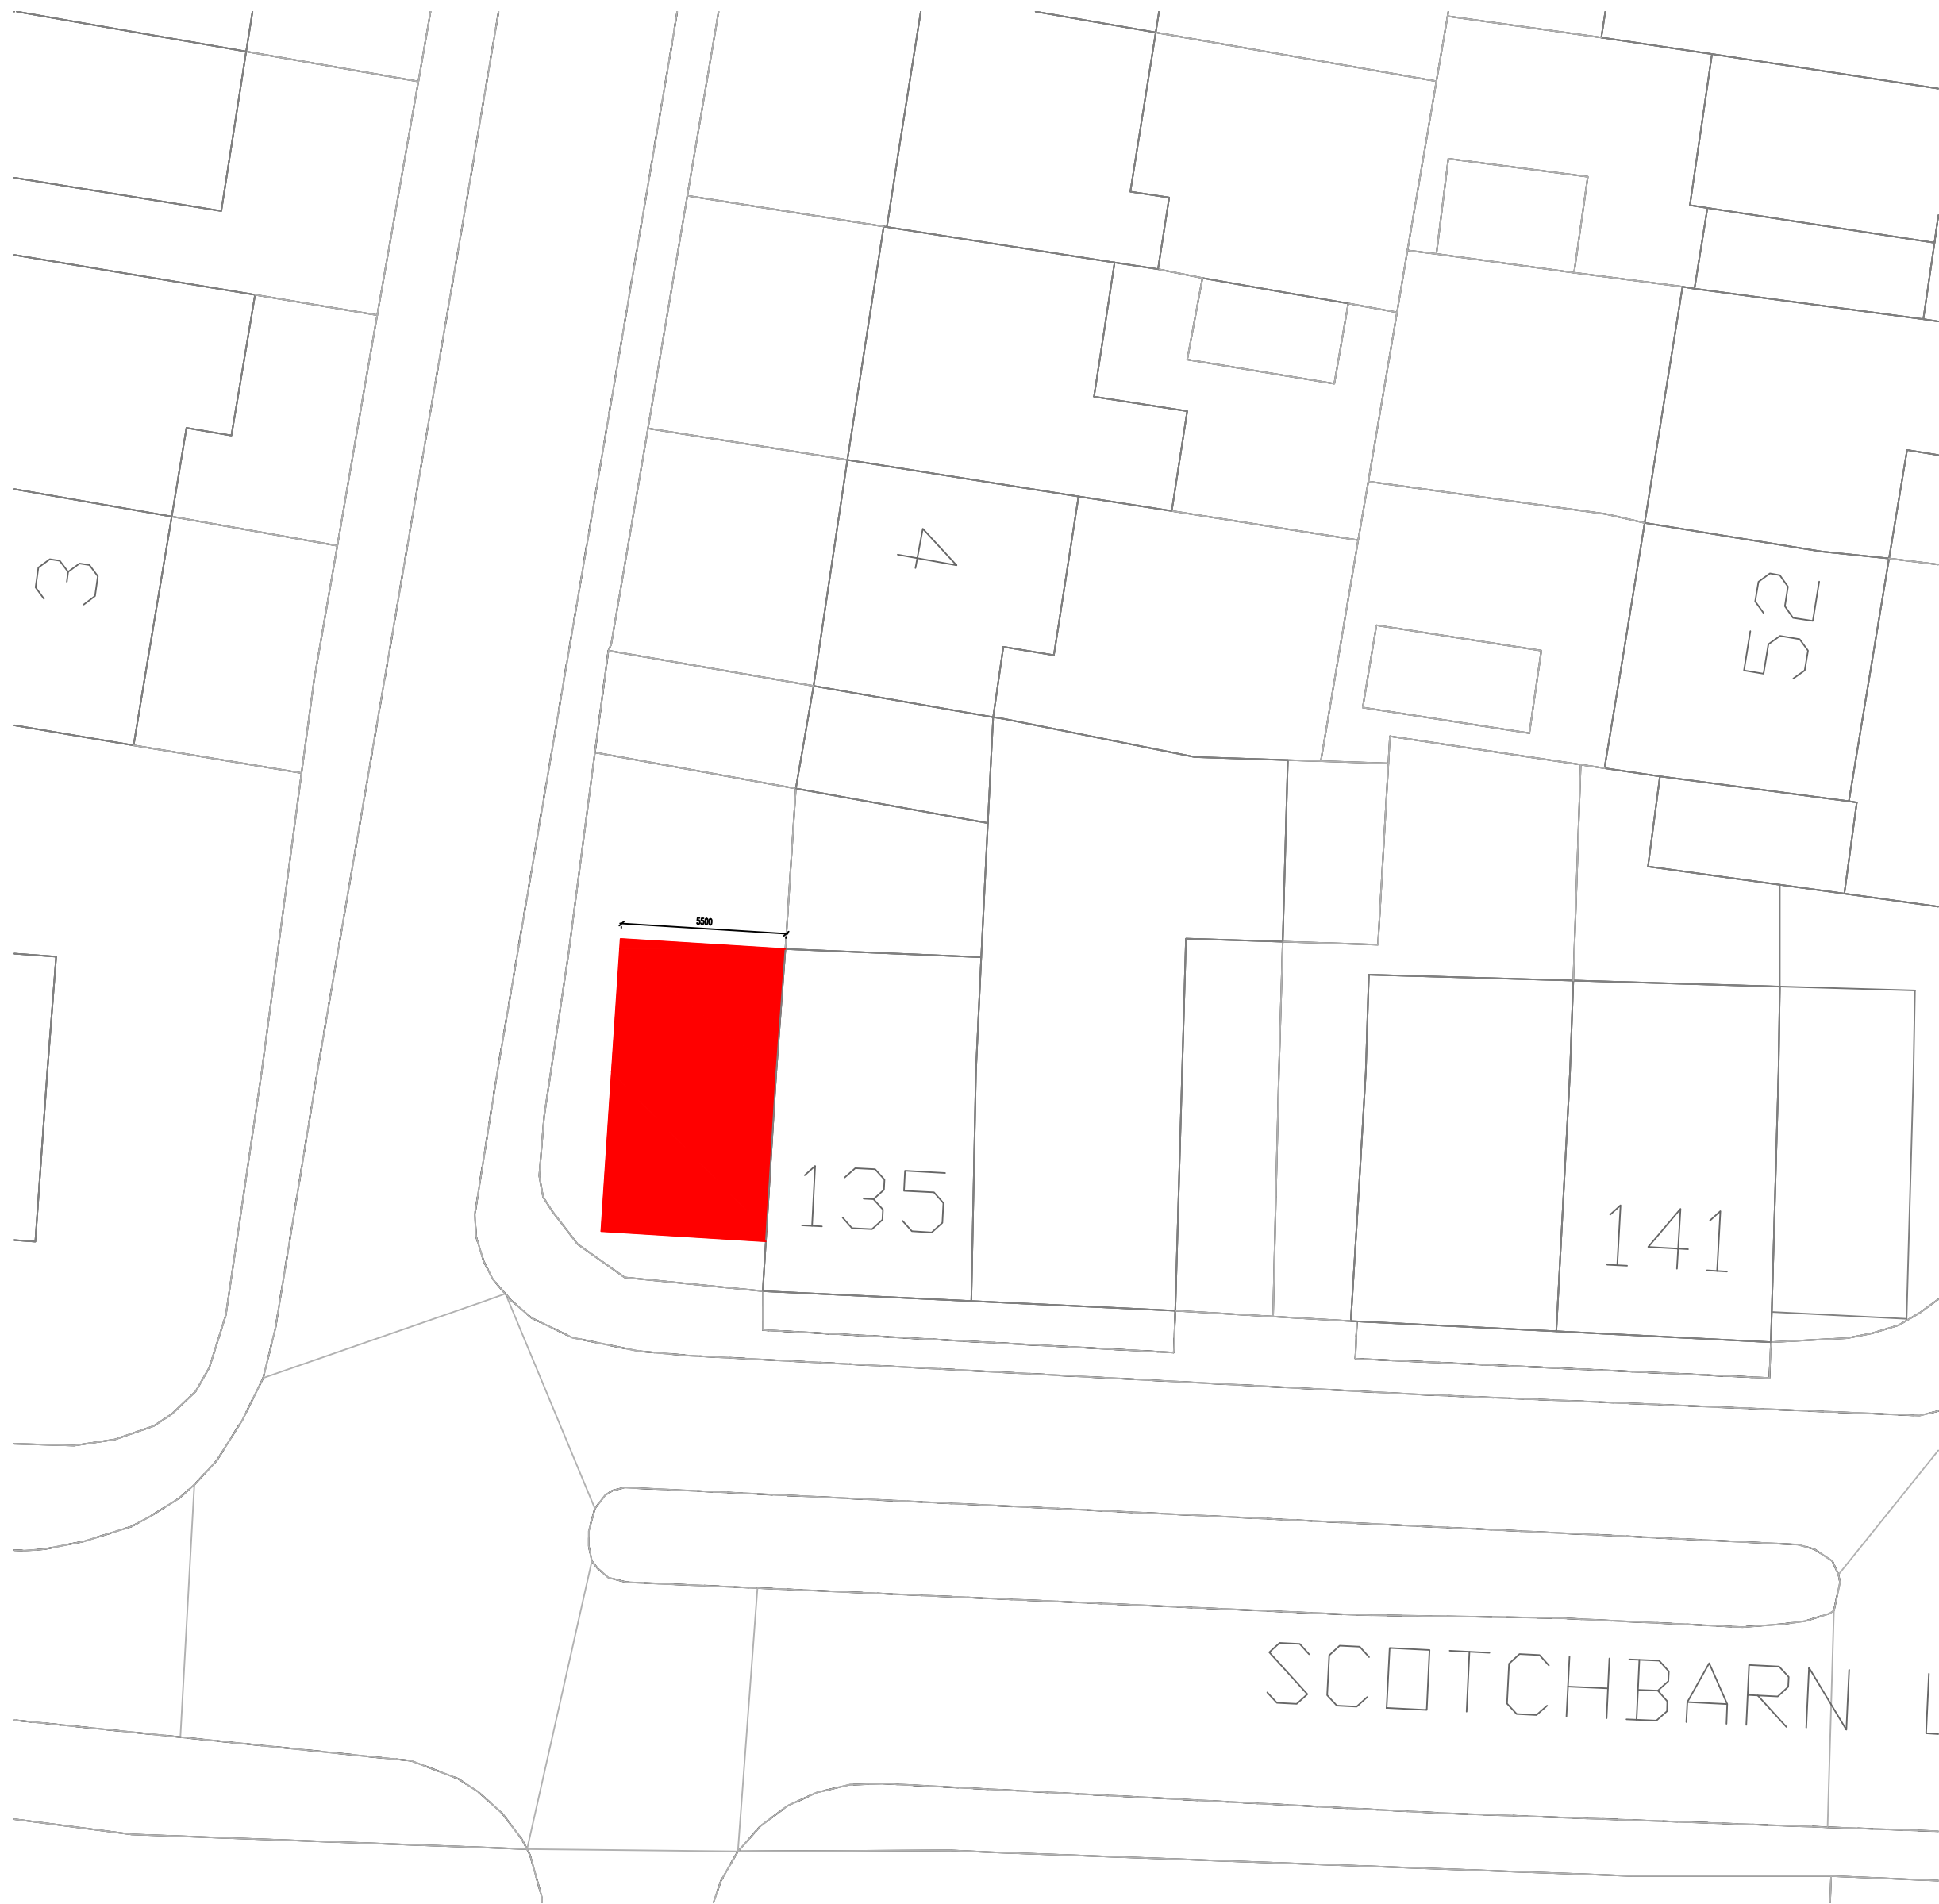

Location Plan Scale 1:1250

© Crown Copyright and
database rights 2022 OS
100047474



Address				
135 Scotchbarn Lane, L35				
Drawing title				
Site Location Plans				
Chkd	Appvd	date	scale	dwg no.
			1:1250/1:200 © A2	003