


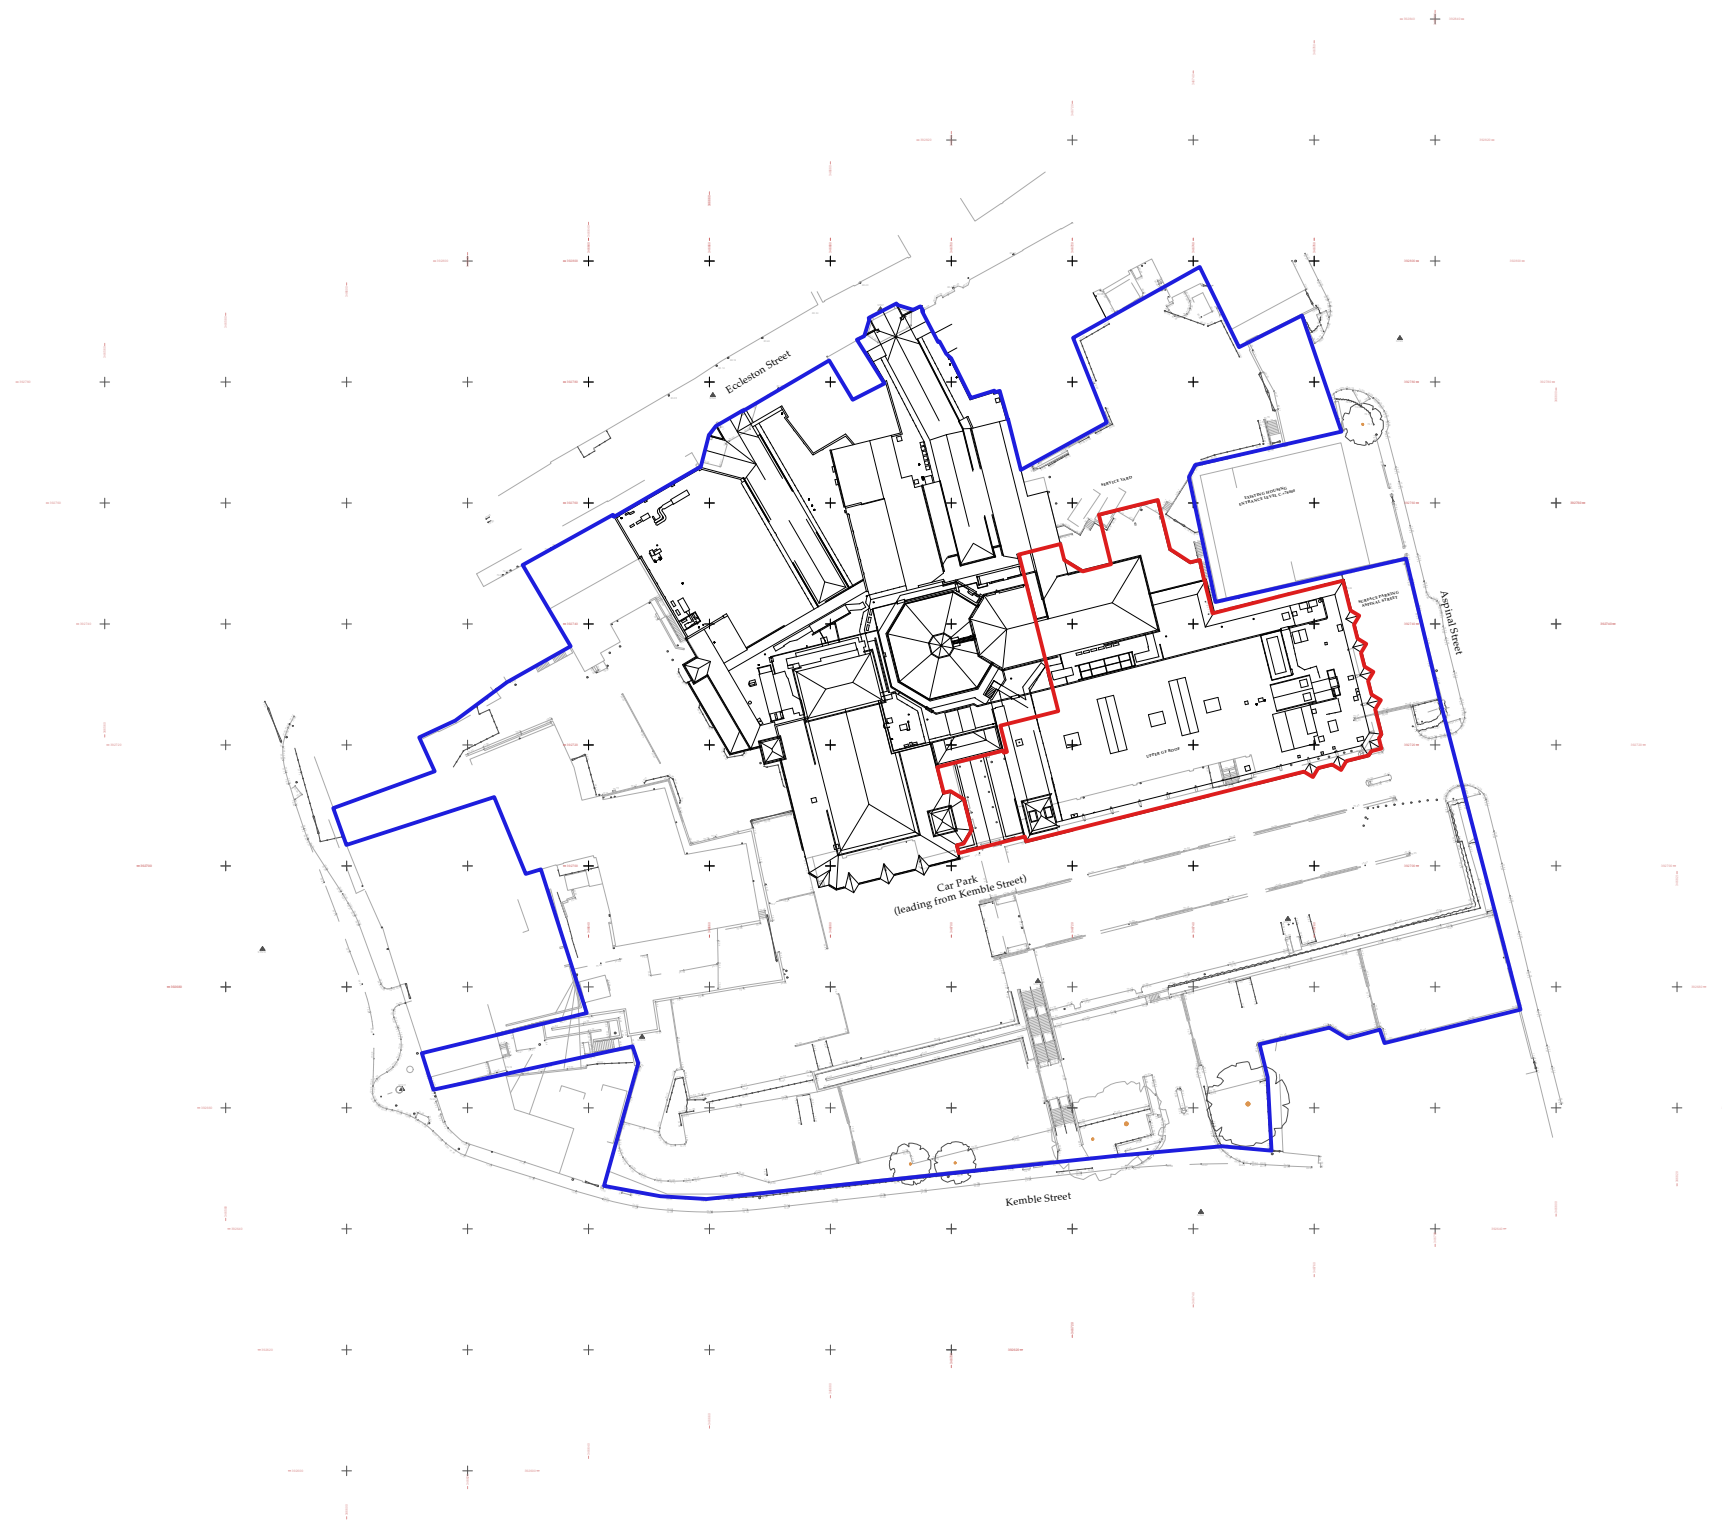

- | | | | | |
|------|------------|-------|---------|----------------|
| A | 24/10/2024 | JB | LC | Scales updated |
| Rev. | Date | Drawn | Checked | Note |



ARCHITECTURAL EMPORIUM Ltd
www.architectural-emporium.co.uk / mail@architectural-emporium.co.uk
87 Kempston St, Liverpool, L3 8HE / +44 (0)151 363 0000

DRAWING No: **0.010 - A**

LOCATION PLAN