




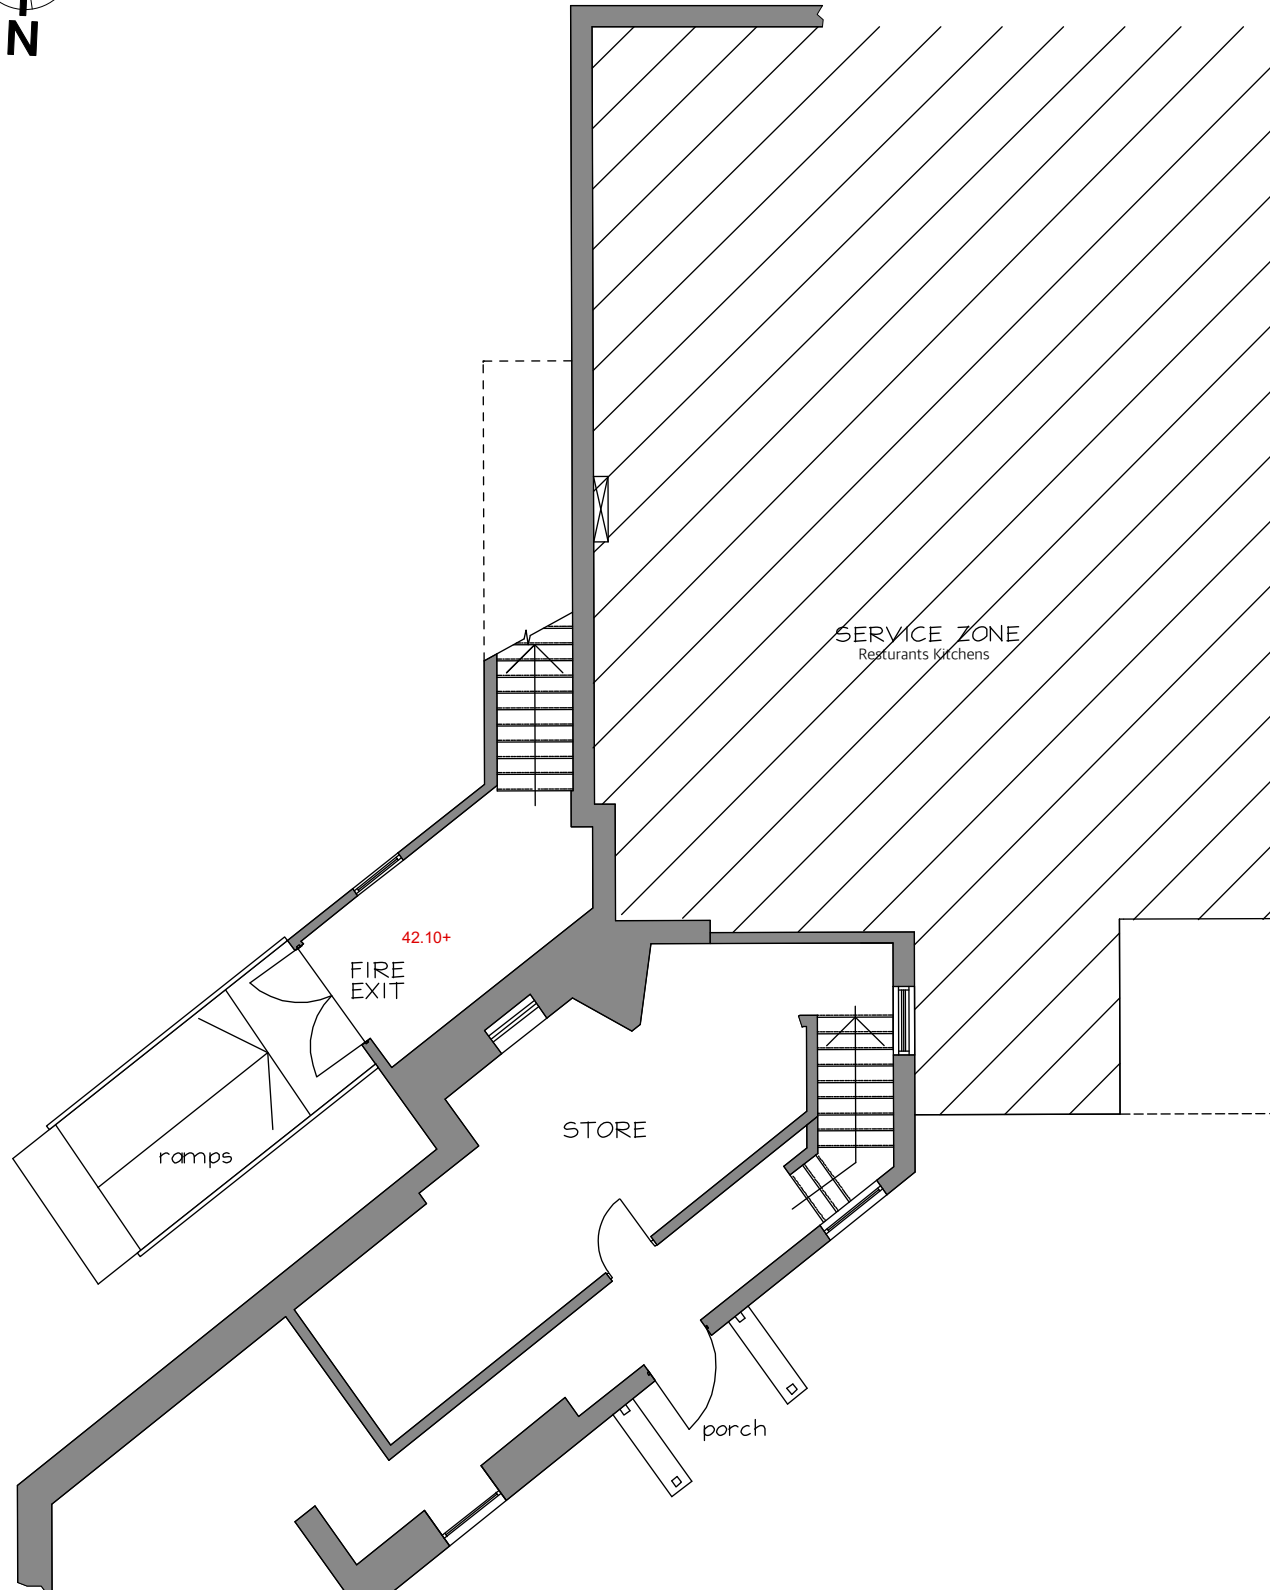

EXISTING GROUND FLOOR

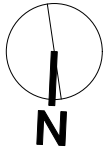

EXISTING FIRST FLOOR

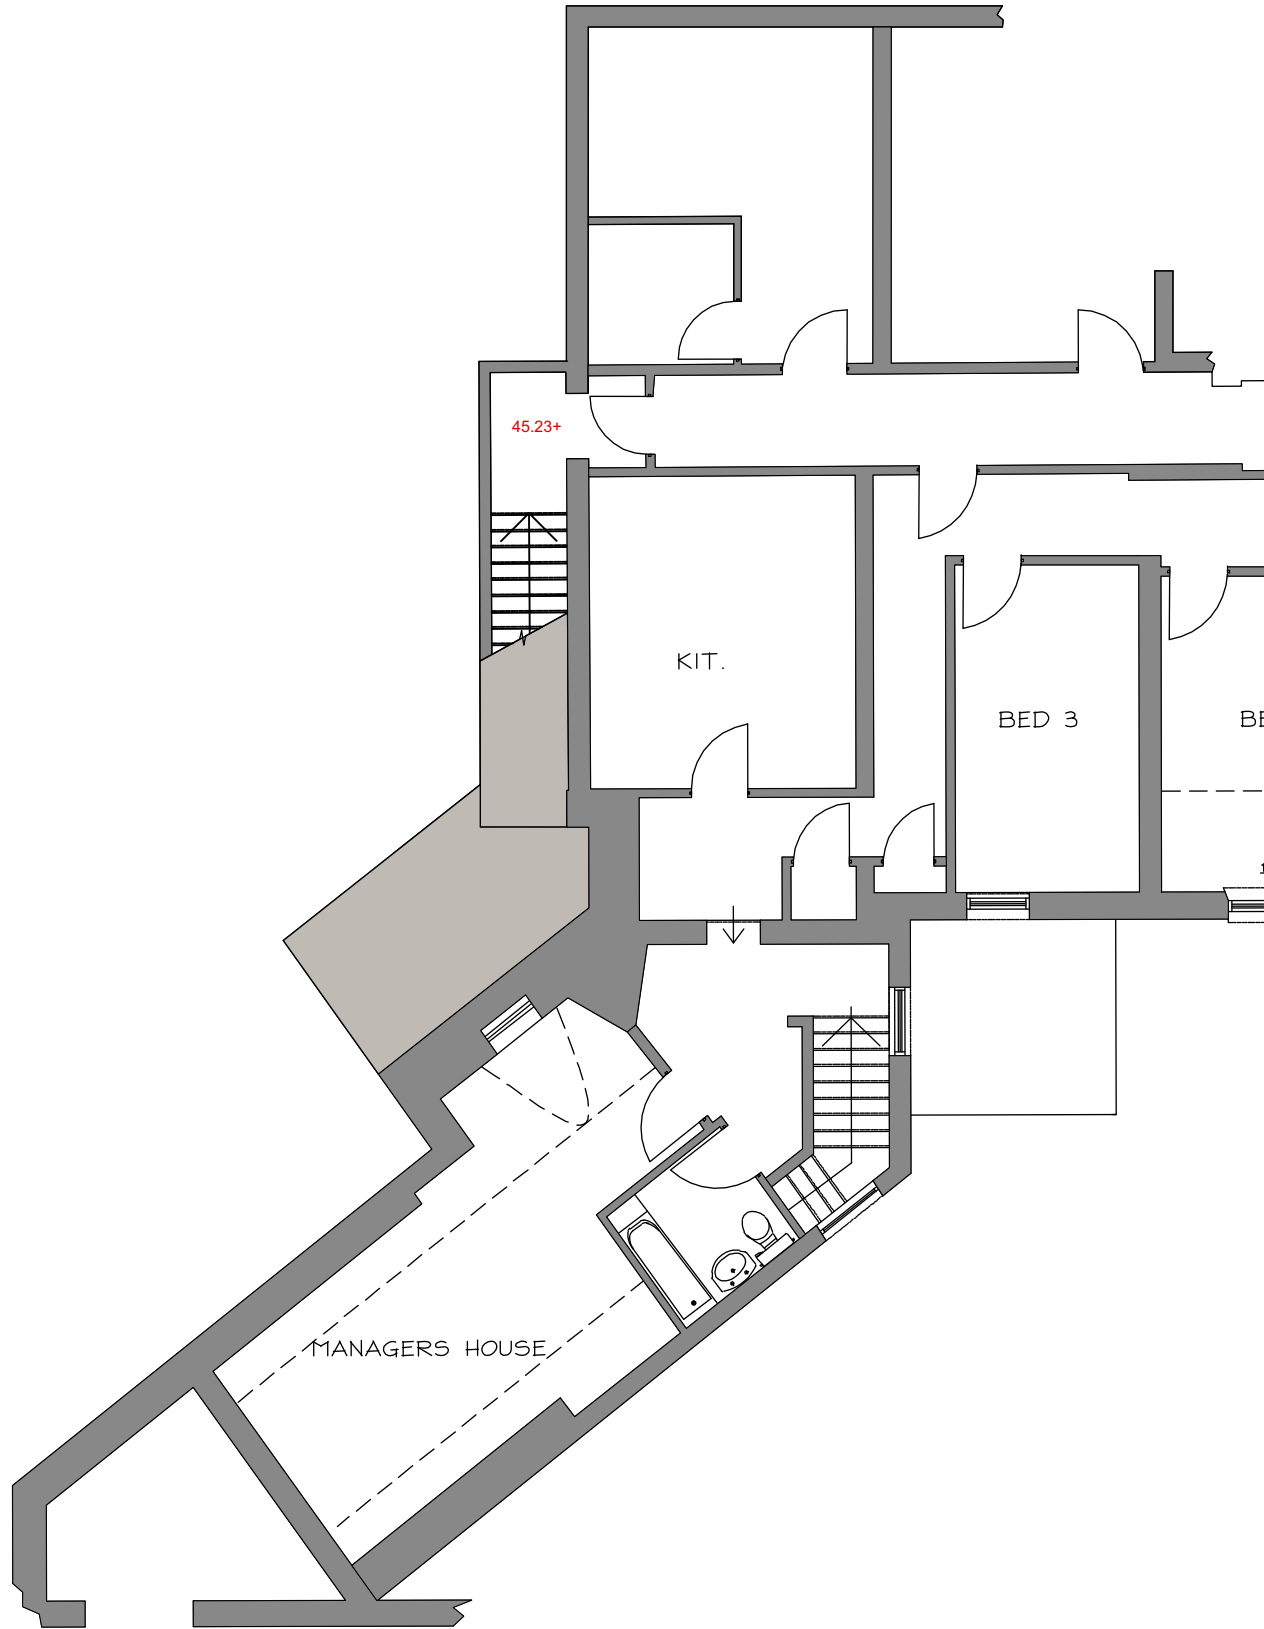

This drawing is the copyright of Axiom Architects. It is for planning application purposes only and may not be reproduced in whole or in part without permission. Drawings lodged for planning approval may be reproduced by the Planning Authority in accordance with the 'Copyright (Material Open to Public Inspection) (Marking of Copies of Plans and Drawings) Order 1990' and must carry the relevant copyright restriction note. Scaling from this drawing should only be carried out from a print at the scale and size specified within the title block. Responsibility for ensuring correct size reproduction remains with the reader.

Rev	Date	Description	By	Chk
-----	------	-------------	----	-----



Barn A Addlepool Business Centre Clyst St George Exeter EX3 0NR
Tel. 01392 368426 www.axiomarchitects.co.uk

Client
WHITBREAD

Project
LIVERPOOL ROBY PREMIER INN
ROBY ROAD, HUYTON
LIVERPOOL L36 4HD

Drawing
**Existing Ground & First Floor
Fire Escape Plan**

Scale	Status	Date	Drawn	Checked
1:100 @ A3	PLANNING	21/01/22	AP	
Drawing No.				Revision

5822-PL-010 /