



4 Retford Walk

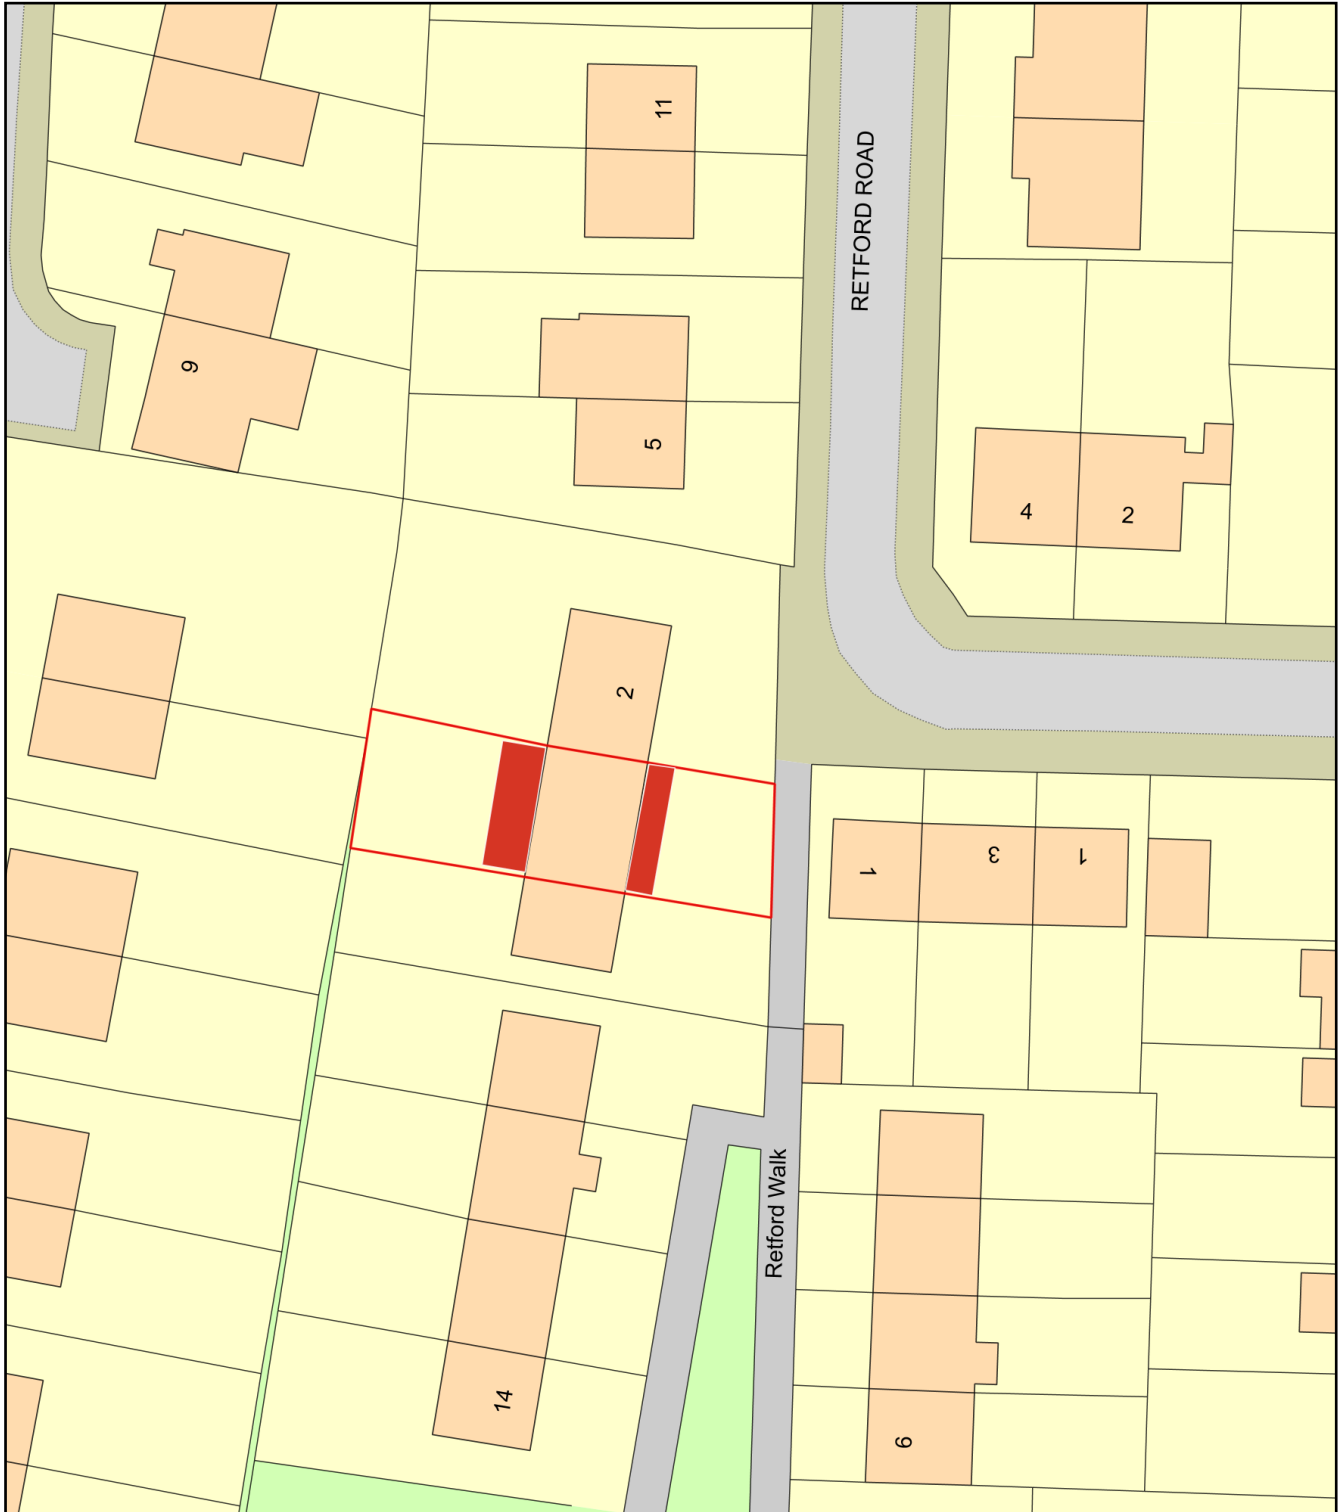

0 20
Metres

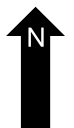

Plan Produced for: Shaun Mercer

Date Produced: 24 May 2022

Plan Reference Number: TQRQM22144124636321

Scale: 1:500 @ A4