



0m 4m 8m 12m 16m
VISUAL SCALE 1:200 @ A3

Drawing Status
PLANNING

This drawing is © C4 Projects and is not to be copied, reproduced or re-distributed either in whole or in part without the prior written permission of the originator.

The originator shall have no responsibility for any liability, loss, cost, damage or expense arising from or relating to any use of this document other than for its intended purpose on this project.

This drawing shall be read in conjunction with all other relevant drawings, specifications and associated documentation. Any discrepancies, errors or omissions are to be reported to the originator before proceeding with work.

All dimensions are to be checked on site by the contractor prior to proceeding with any work. This drawing shall not be scaled to ascertain any dimensions, work to figured dimensions only.


DISCLAIMER
When this drawing is issued in CAD, it is an uncontrolled version issued for information only, to enable the recipient to prepare their own documents/ drawings for which they are solely responsible.

SOFTWARE INTEROPERABILITY
C4 Projects prepared this drawing using Autodesk REVIT.

C4 Projects does not accept liability for any loss or degradation of any information held in the drawing resulting from the translation from the original file format to any other file format or from the recipients reading of it in any other programme.

Hazard Identification


ref	hazard	date
-----	--------	------

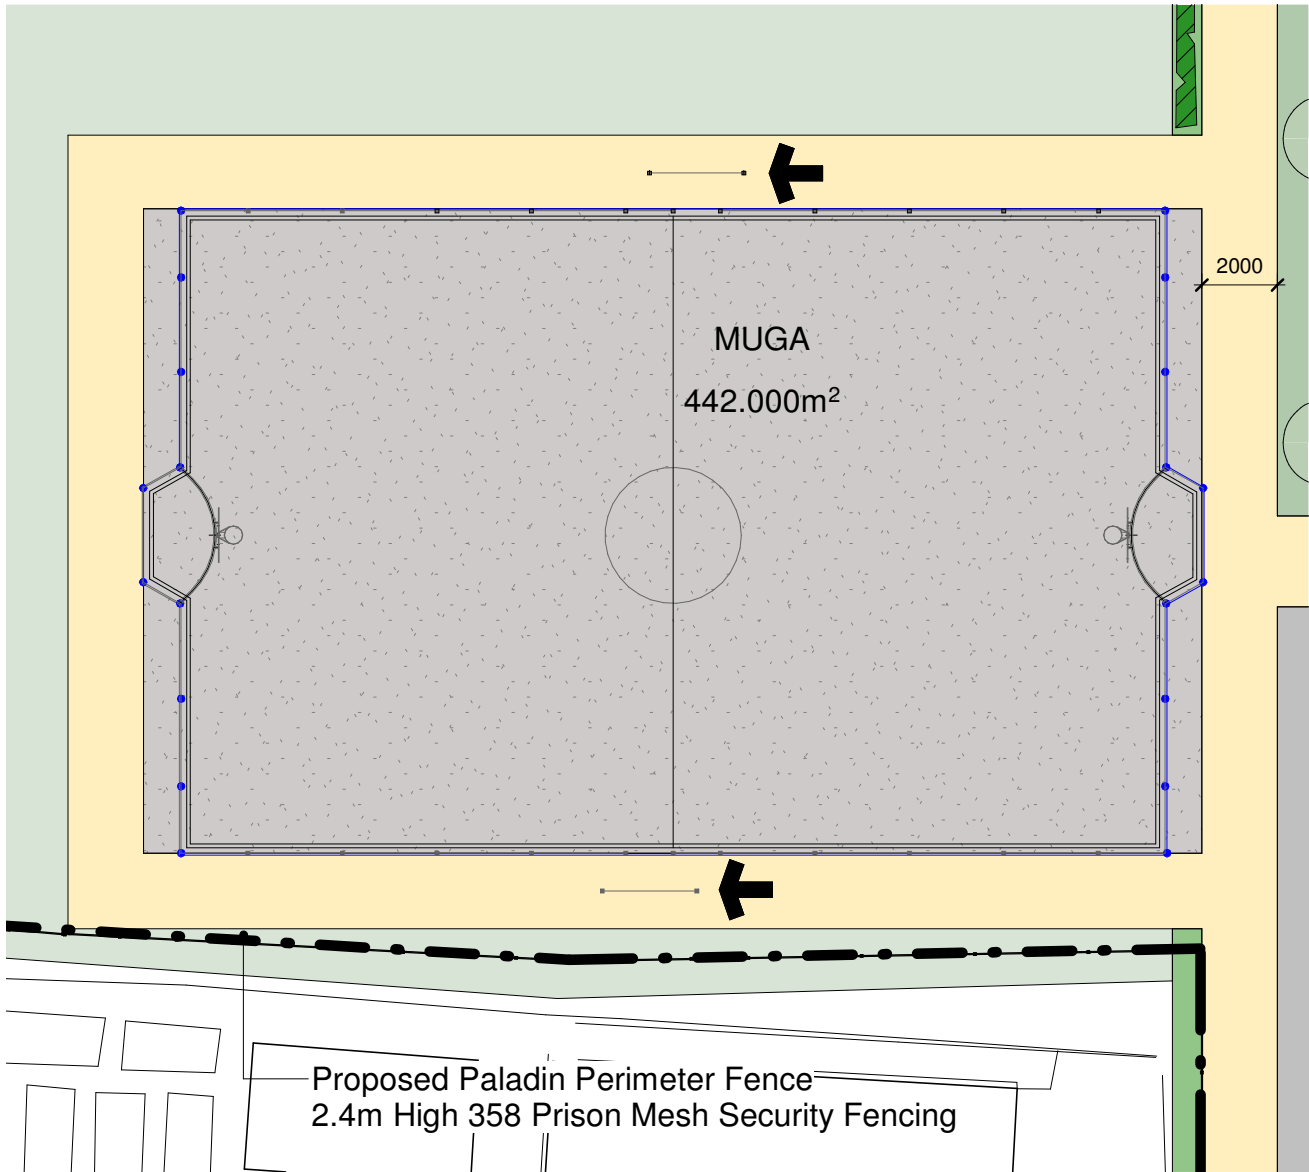

05-ZZ_MUGA Plan as Proposed
1 : 200

DEVELOPMENT KEY

- Block Paving
- Soft Landscaping
- MUGA Hardstanding
- Existing Primary School Building

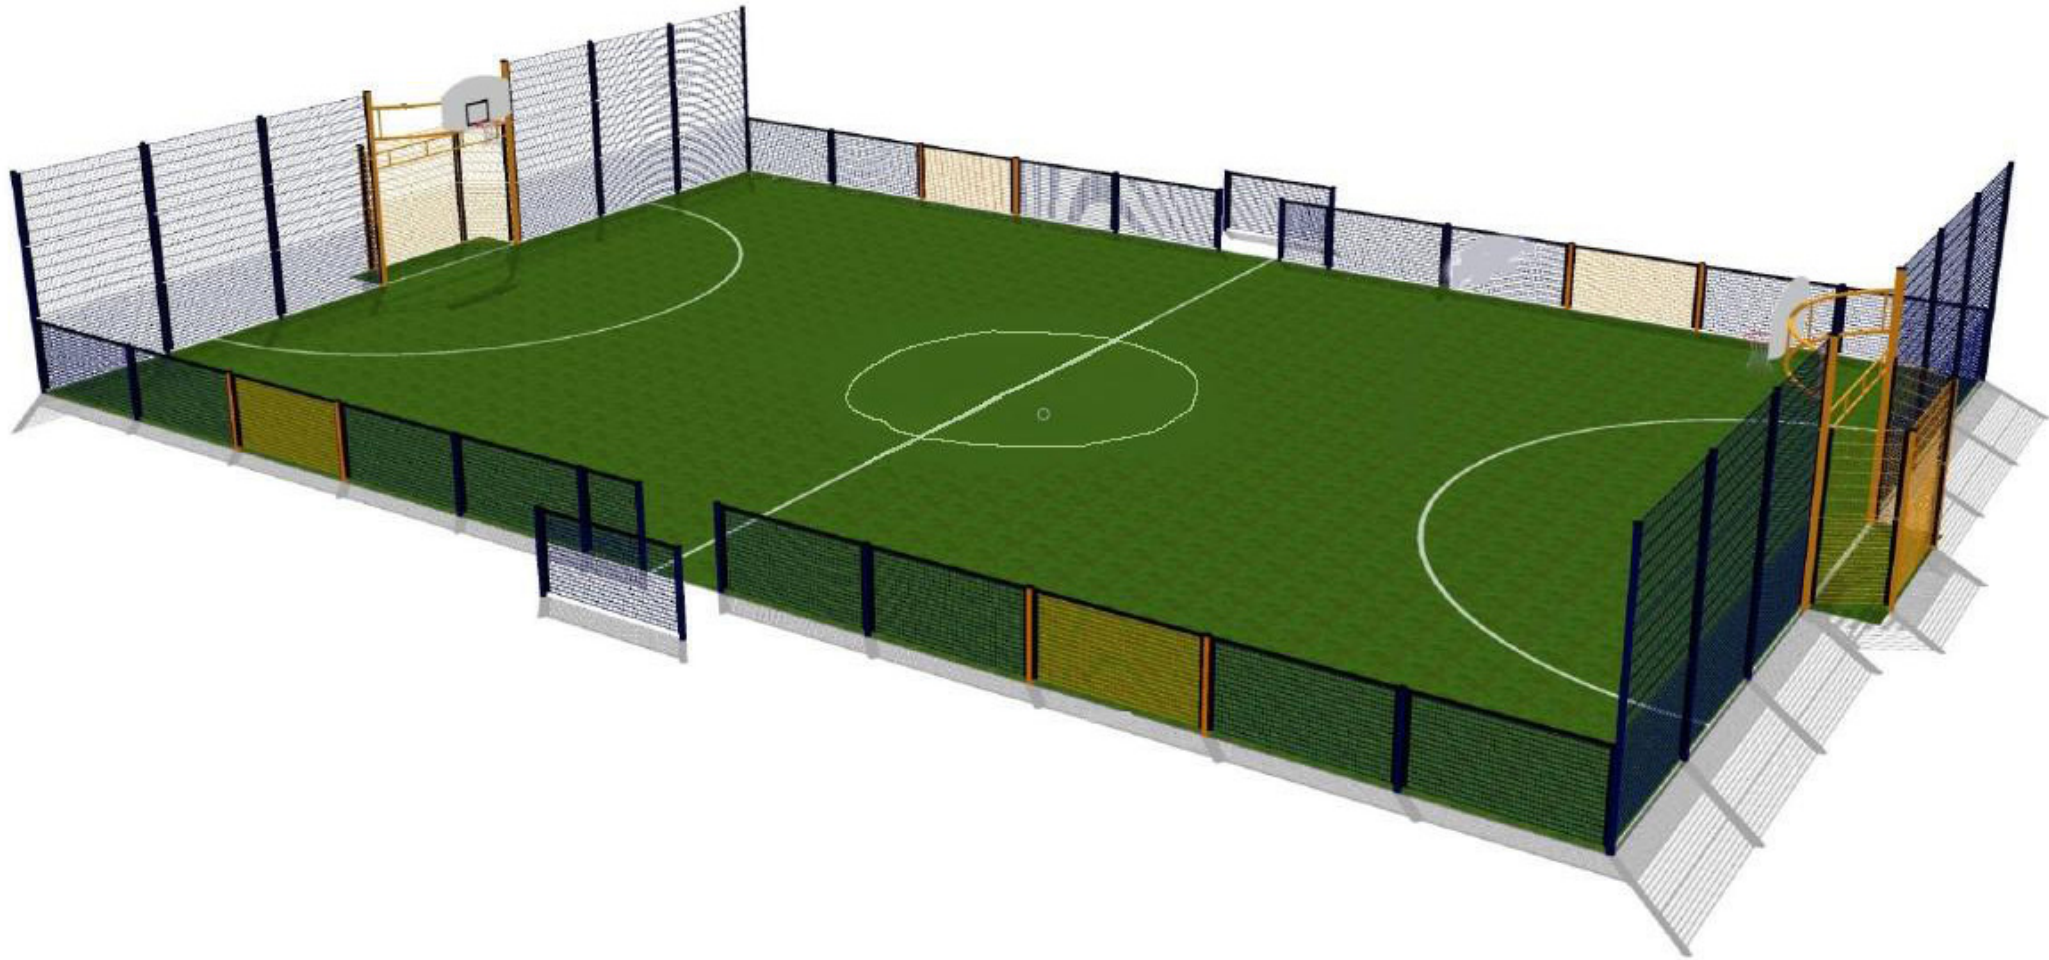

P2	Alteration to MUGA fencing and layout	AW	28.10.22	AL
P1	First Issue of Drawing	AW	06.06.21	JP

Rev	Revision Details	Drawn	Date	Checked
-----	------------------	-------	------	---------



Quayside,
Wilderspool Business Park,
Stockton Heath,
WA4 6HL
t: 01925 751 852
e: info@c4projects.co.uk
www.c4projects.co.uk

Project Management • Architecture • Building Surveying • Cost Consultancy

Client




Project
Lakeside School
Liverpool

Drawing Title
MUGA Plan as Proposed

Status Purpose of Issue
S2 SUITABLE FOR INFORMATION

Drawn by	AW	Created	06.06.21
C4 Job no.	20-034	Scale	As indicated @ A2

Drg no.	20034-C4P-AV-ZZ-DR-A-0511	Rev	P2
---------	----------------------------------	-----	-----------

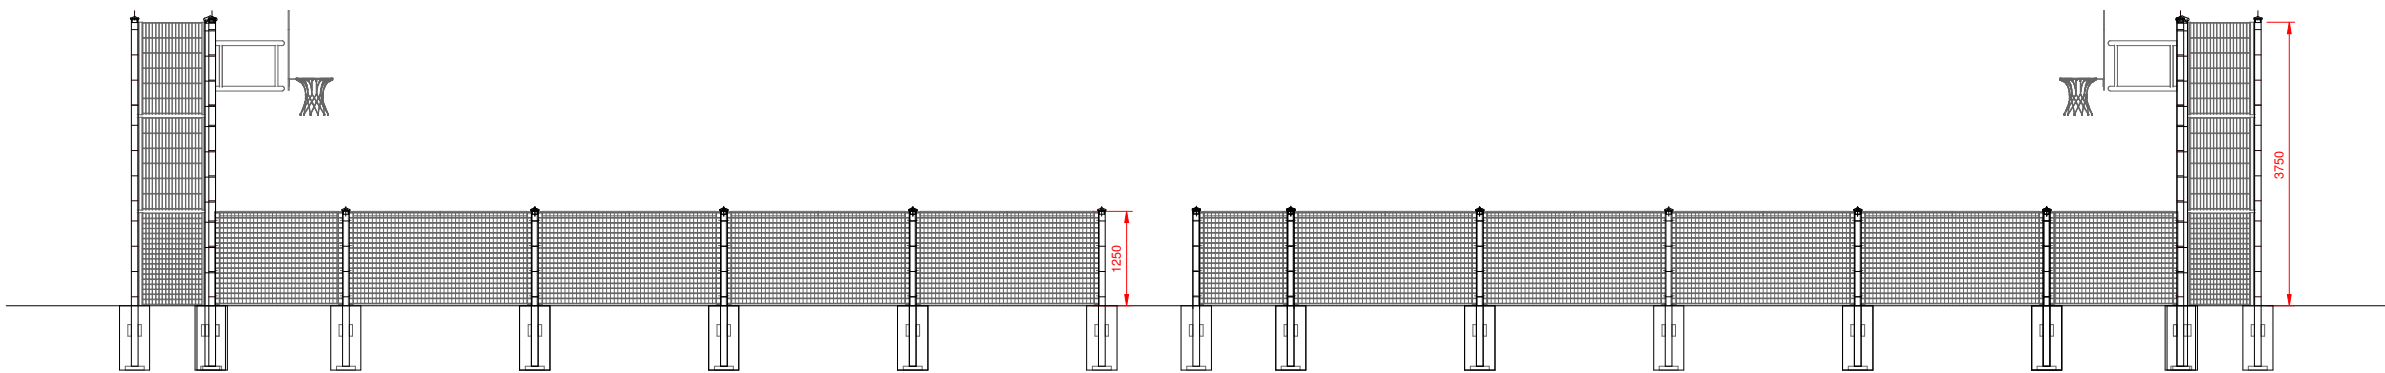

Proposed Sport Mesh Fence

Dimensions
Bay Width: 2500mm TBC
Height (Front): 1250mm/3750mm TBC

POST
Post section vary from 60x40 to 100x50mm depending on height.

FENCE
Mesh Size The apertures of the mesh will be 200 by 50mm with an option of either a standard 6mm wire or the heavy duty 8mm wire.

Finishes
Mesh and Posts - Galvanised and Polyester Coated Steel

Gates colour to match fence and posts.

