


CHERRYFIELD DRIVE, KIRKBY
MATERIALS LAYOUT

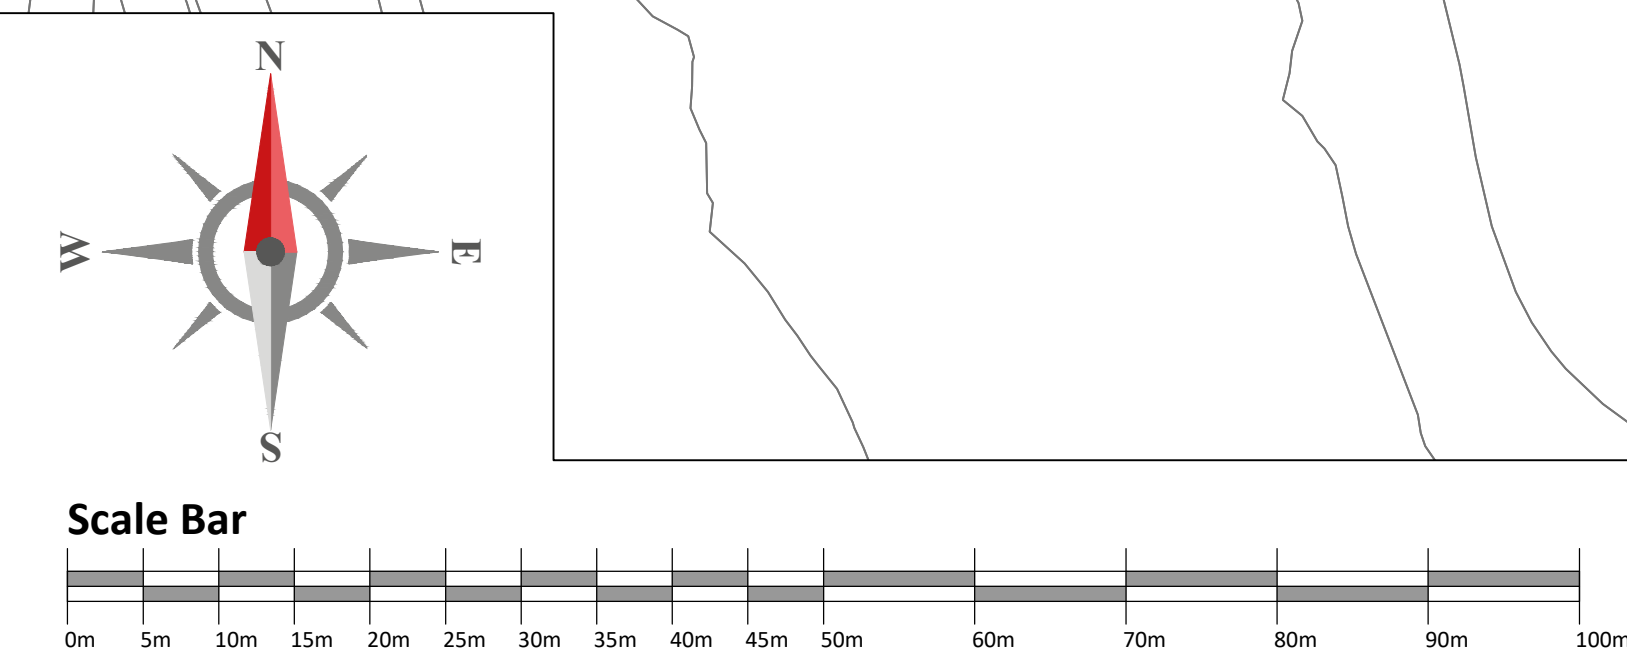

Key:

- Materials Palette E: Brick (Barratt)
Facing Brick: Warewanger Woodland Mixture
Dead Brick: Fortuna Blue Smooth
Plinth, Door/Window Surround: Warewanger Harvest Buff Multi
- Materials Palette F: Brick (Barratt)
Facing Brick: Warewanger Partridge Red
Dead Brick: Fortuna Blue Smooth
Plinth, Door/Window Surround: Warewanger Harvest Buff Multi
- Materials Palette G: Brick (Barratt)
Facing Brick: Warewanger Harvest Buff Multi
Dead Brick: Fortuna Blue Smooth
Plinth, Door/Window Surround: Warewanger Partridge Red
- Roof: The A
Asphalt Gravel - Slate Grey

Materials Palette ALL PLOTS (Barratt)
Front Door - Colour White
Gange Door - Colour White
RW Doors - Colour Black
Windows - Colour Black
Windows - White uPVC

Updated layout to latest revision 26: Stone				26.11.24	CL
04	changed to Buff Brick			12.11.24	AA
03	Updated layout to latest revision 22			10.10.24	CL
02	Updated layout to latest revision 21			13.03.24	JSM
01	Updated layout to latest revision				
Revision	Description			Date	Design By
Project Cherryfield Drive, Kirkby Description Materials Layout Sheet 2 of 3 (Barratt) Drawn by: GUD Date: 09.10.23 Scale as A3: 1:500 @ A0 Revision: 03 Project: H0241 - BAH - Author: XX Drawn: XX Check: XX UD - UD					