



Do not scale from this drawing. All dimensions are in millimetres and all levels are in metres unless noted otherwise. All existing dimensions are approximate and must be checked on site prior to fabrication and construction. If any information is unclear or ambiguous seek the advice of the Contract Administrator before proceeding.

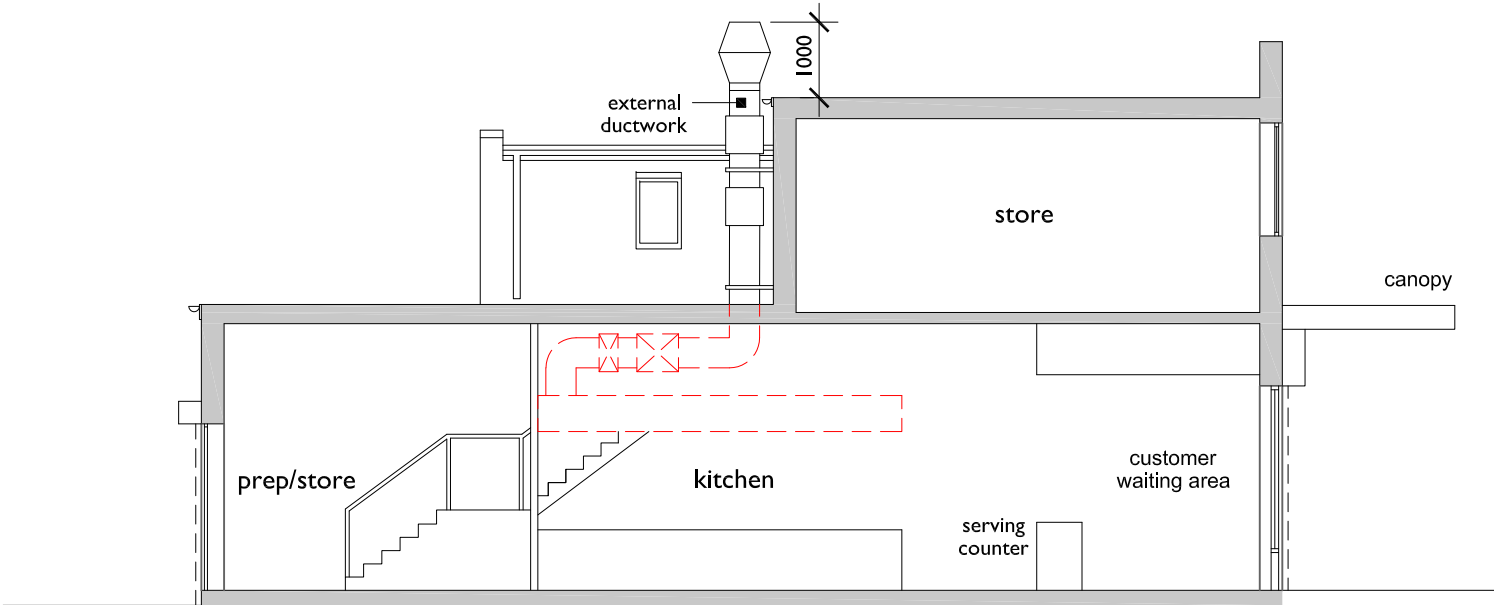

Proposed Section

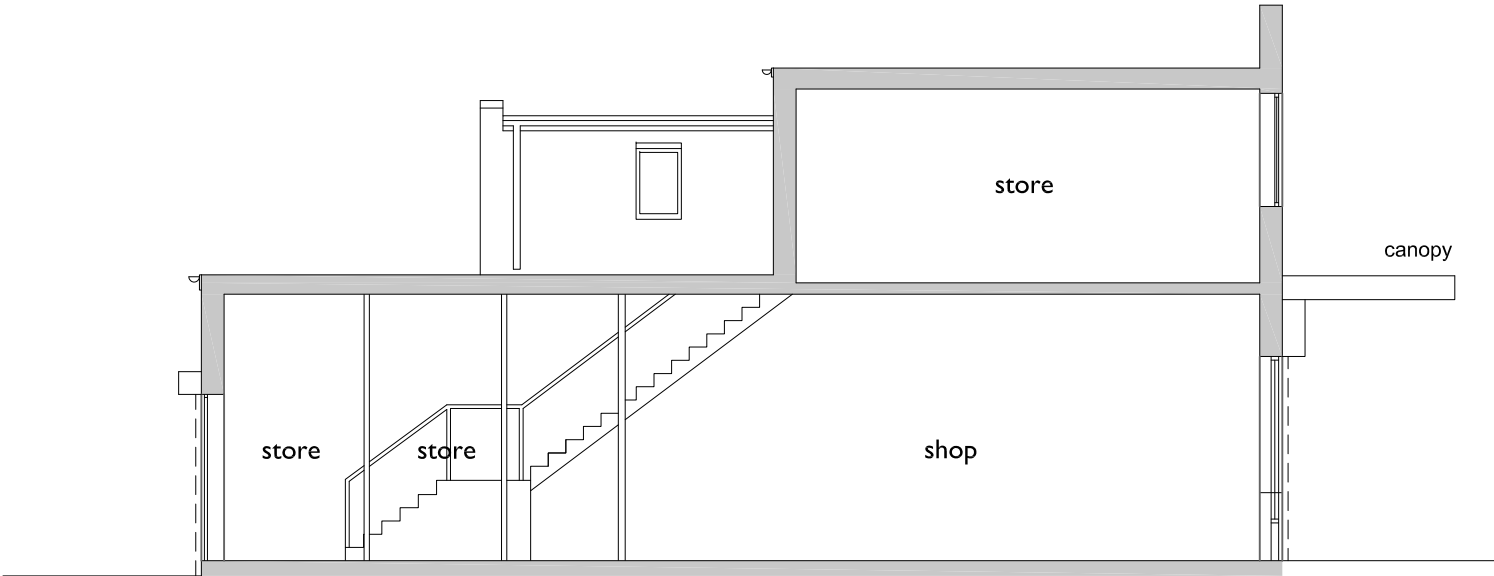

Existing Section

| Revision | Drawn | Date       | Description             |
|----------|-------|------------|-------------------------|
| A        |       | 30.01.2024 | Extract details updated |



Square Dot Consulting Ltd  
180 Sutton Road  
Walsall  
West Midlands  
WS5 3AH  
mail@square-dot.co.uk

Project  
66 Eccleston Street  
  
Title  
Existing & Proposed Sections

| Scale       | Date        | Drawn    |
|-------------|-------------|----------|
| 1:100@a3    | Jan 24      |          |
| Project No: | Drawing No. | Revision |
| 2466        | 07          | A        |

DO NOT SCALE FROM THIS DRAWING