


0 10 20 30 40 50m



Scale 1:1250

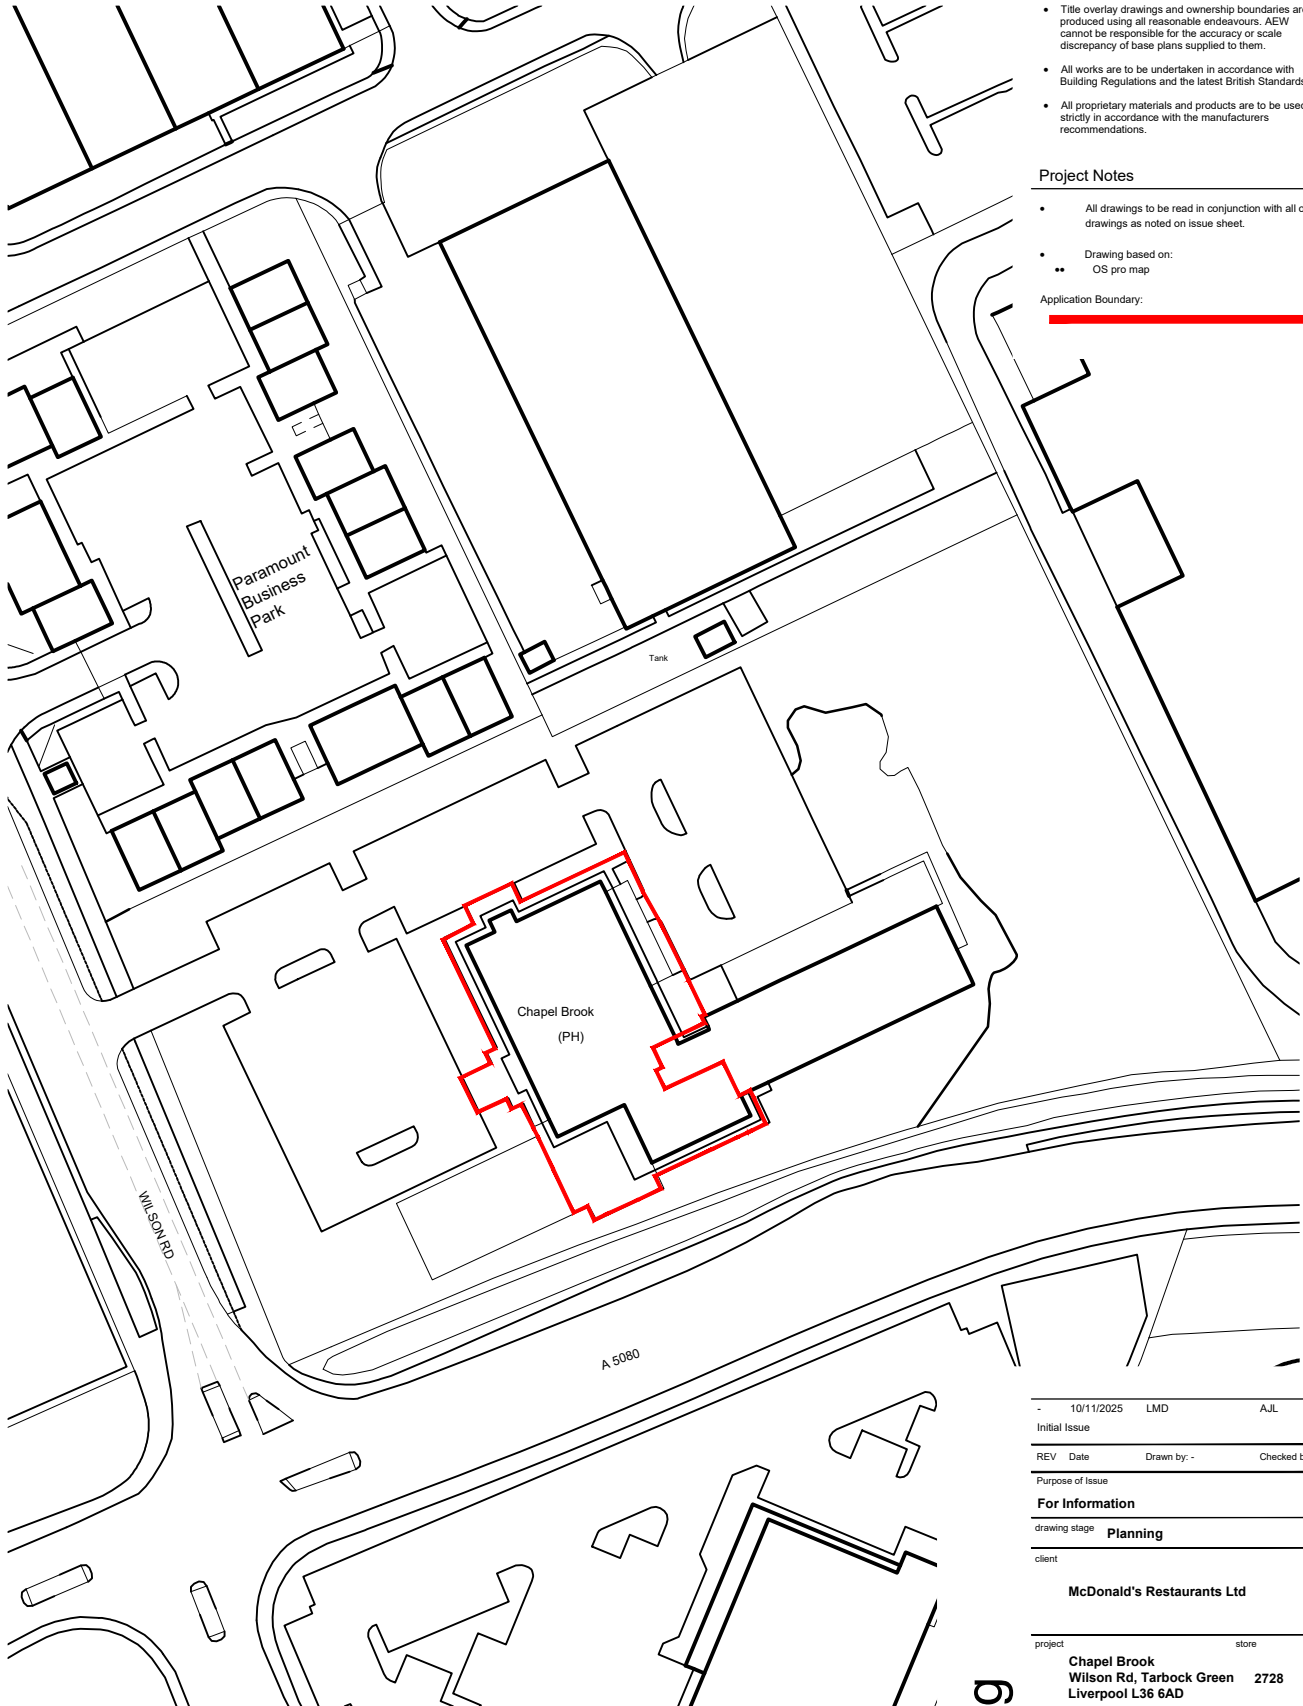

Site Location Plan
Scale 1:1250

Location Plan

NOTES

- All dimensions and levels are to be checked on site.
- Any discrepancies are to be reported to the architect before any work commences.
- Whilst information on this sheet is issued to scale, scaling directly from this drawing may result in inaccuracies. For precise measurements, refer to the stated dimensions or contact the Architect.
- This drawing shall not be reproduced without express written permission from AEW.
- Title overlay drawings and ownership boundaries are produced using all reasonable endeavours. AEW cannot be responsible for the accuracy or scale discrepancy of base plans supplied to them.
- All works are to be undertaken in accordance with Building Regulations and the latest British Standards.
- All proprietary materials and products are to be used strictly in accordance with the manufacturers recommendations.

Project Notes

- All drawings to be read in conjunction with all other drawings as noted on issue sheet.
- Drawing based on:
 - OS pro map

Application Boundary:



- 10/11/2025 LMD AJL
Initial Issue

REV Date Drawn by: - Checked by: -

Purpose of Issue

For Information

drawing stage **Planning**

client

McDonald's Restaurants Ltd

project store
Chapel Brook
Wilson Rd, Tarbock Green 2728
Liverpool L36 6AD

drawing title

Location Plan

date 10/11/2025 drawn LMD
scale@A4 1:1250 checked AJL

Planning

Rev

-

Job No

13940_AEW_2725_1001

aew architects
0161 214 4370
www.aewarchitects.com



AEW