



- NOTES**
- All dimensions and levels are to be checked on site.
  - Any discrepancies are to be reported to the architect before any work commences.
  - Whilst information on this sheet is issued to scale, scaling directly from this drawing may result in inaccuracies. For precise measurements, refer to the stated dimensions or contact the Architect.
  - This drawing shall not be reproduced without express written permission from AEW.
  - Title overlay drawings and ownership boundaries are produced using all reasonable endeavours. AEW cannot be responsible for the accuracy or scale discrepancy of base plans supplied to them.
  - All works are to be undertaken in accordance with Building Regulations and the latest British Standards.
  - All proprietary materials and products are to be used strictly in accordance with the manufacturers recommendations.



- Project Notes**
- All drawings to be read in conjunction with all other drawings as noted on issue sheet.
  - Drawing based on:
    - Glennville Survey drawing 200310-4006-4708
    - CDMP HVAC 6/96 M1003 Liverpool - Elevations received: 07/11/2025 & Liverpool - Section - Corral received: 11/11/2025

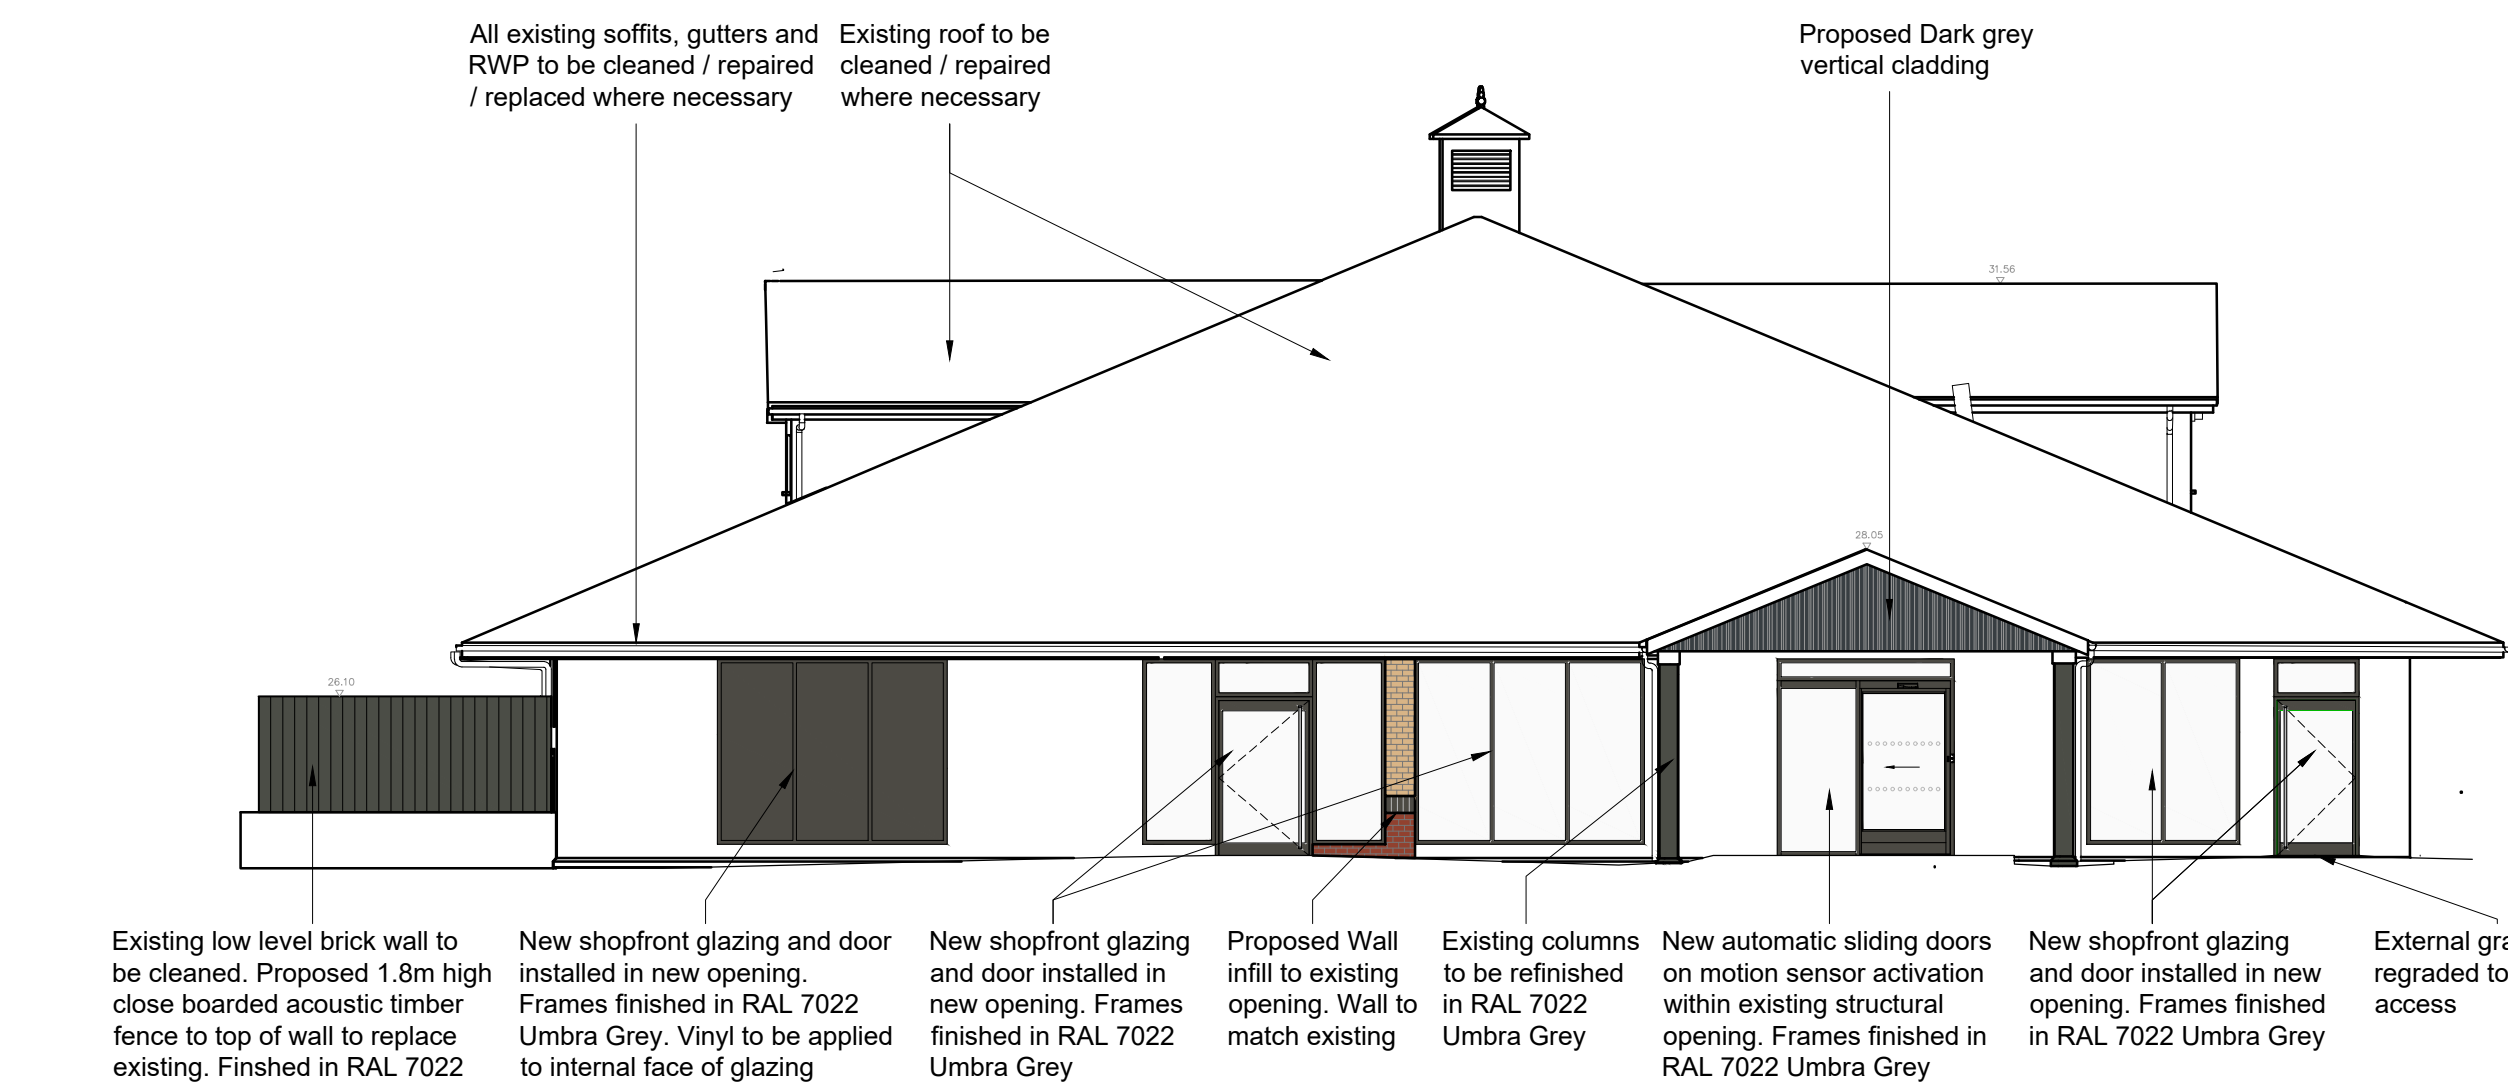



**Proposed Elevation A**  
Scale 1:100

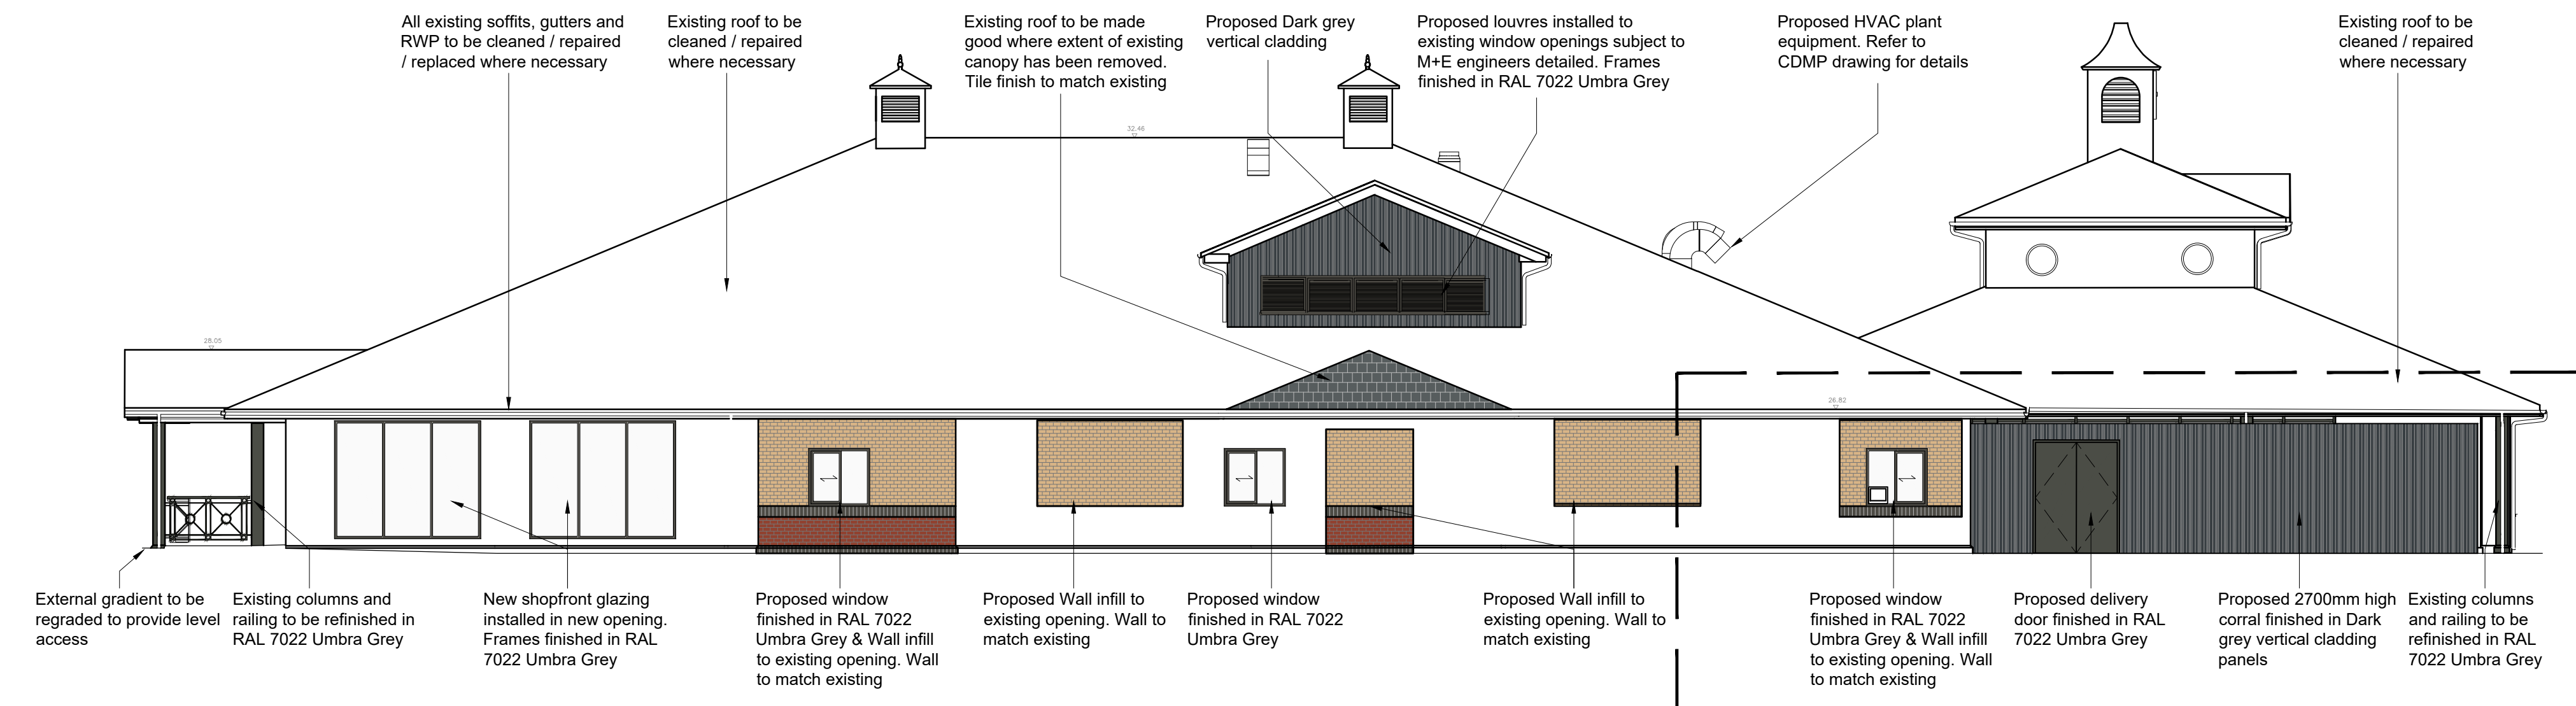


**Proposed Elevation B**  
Scale 1:100

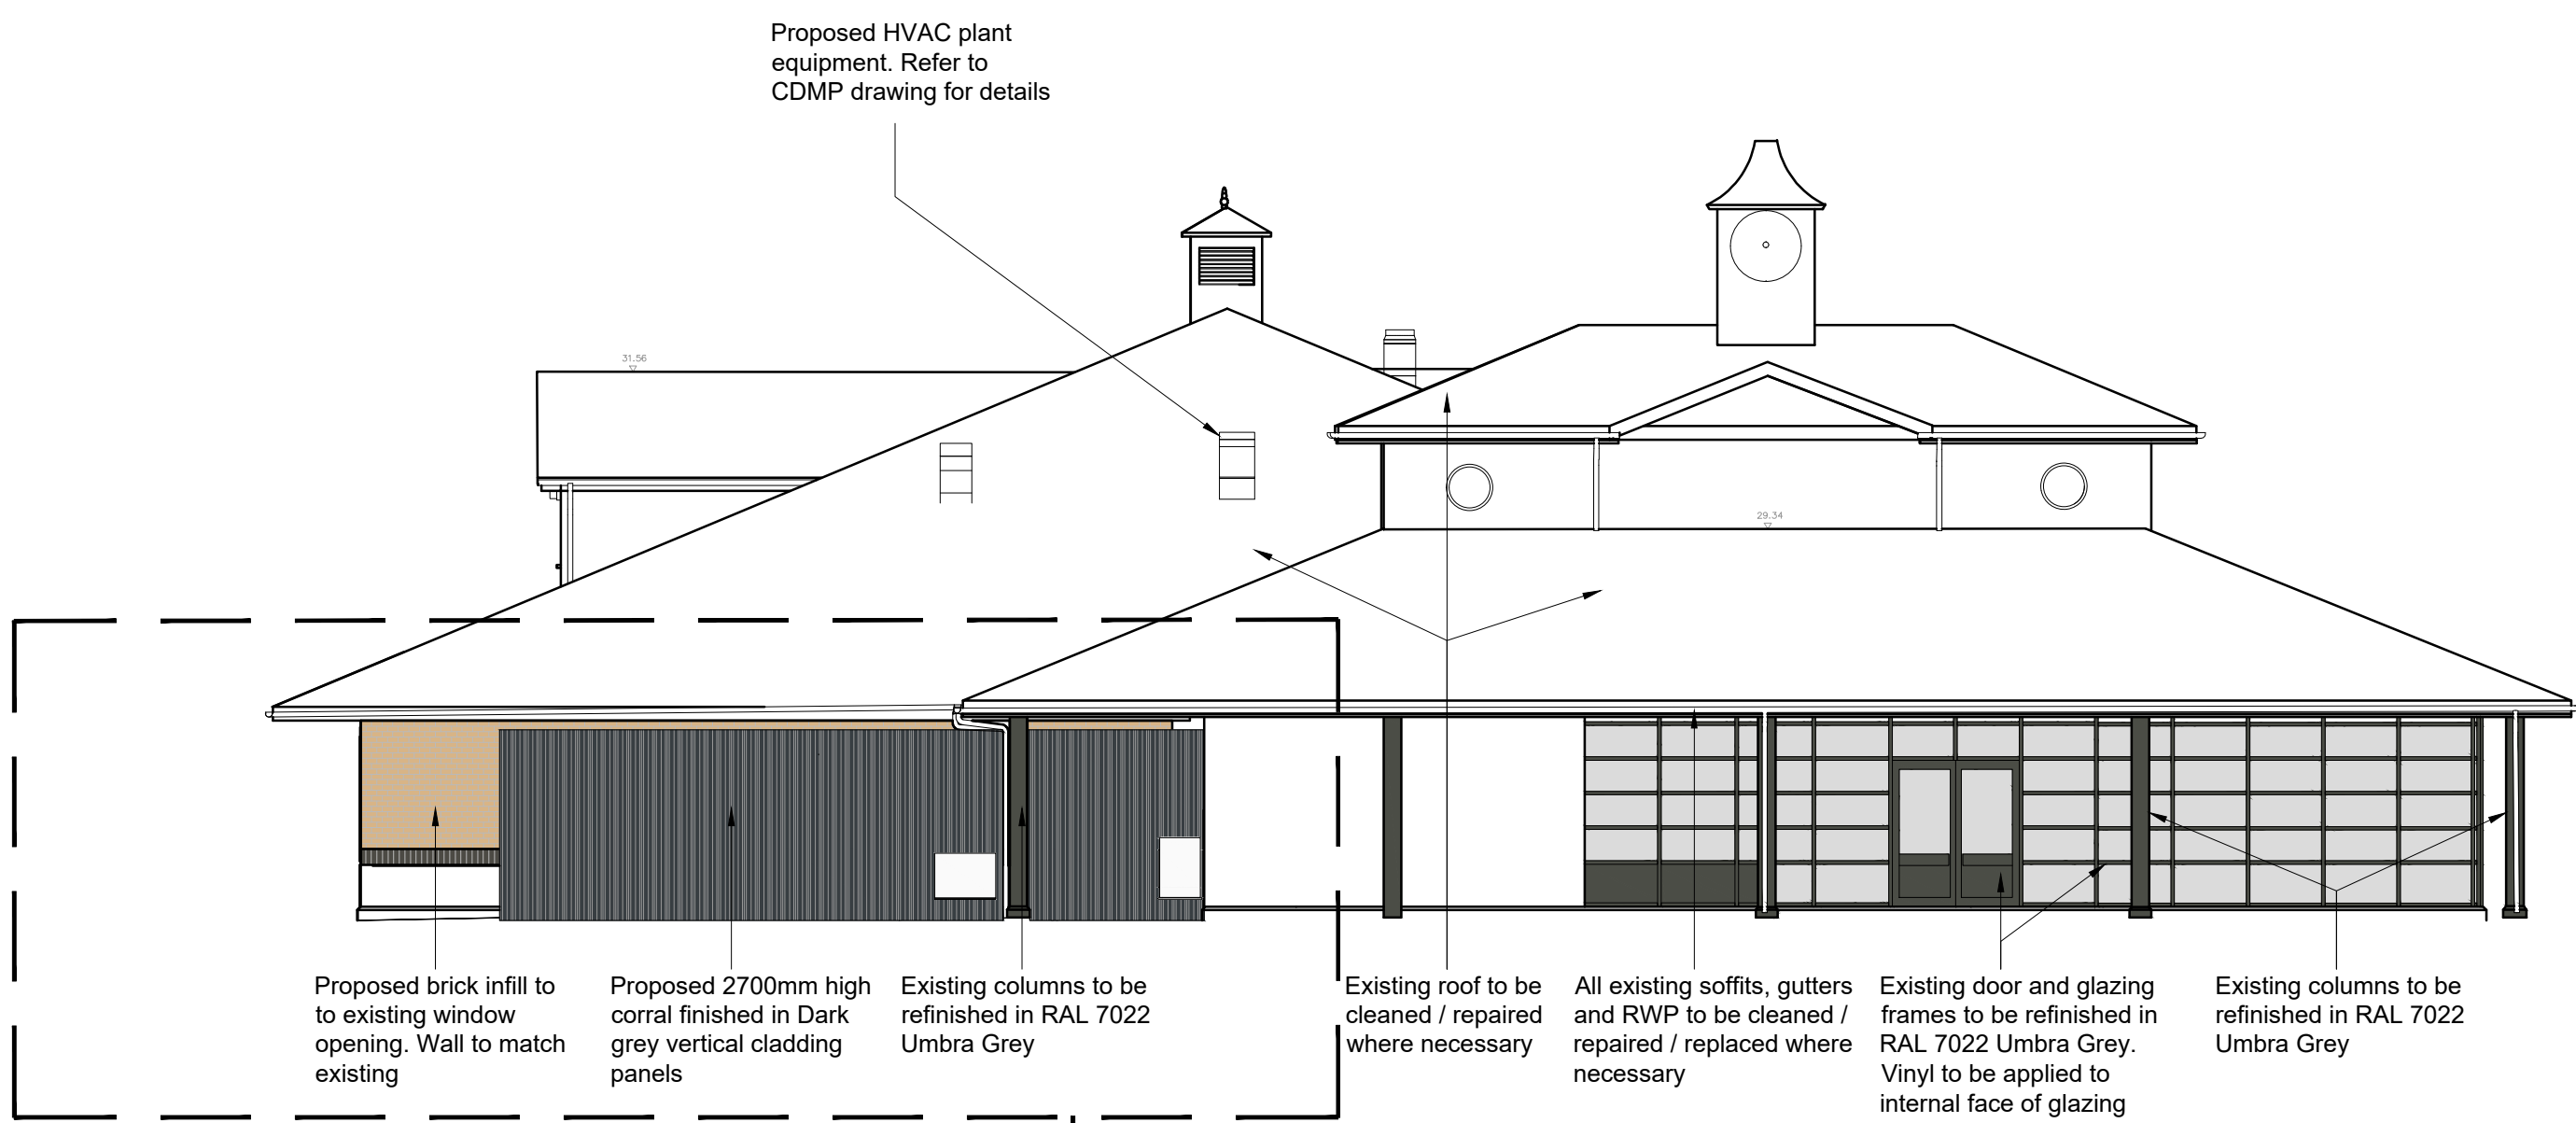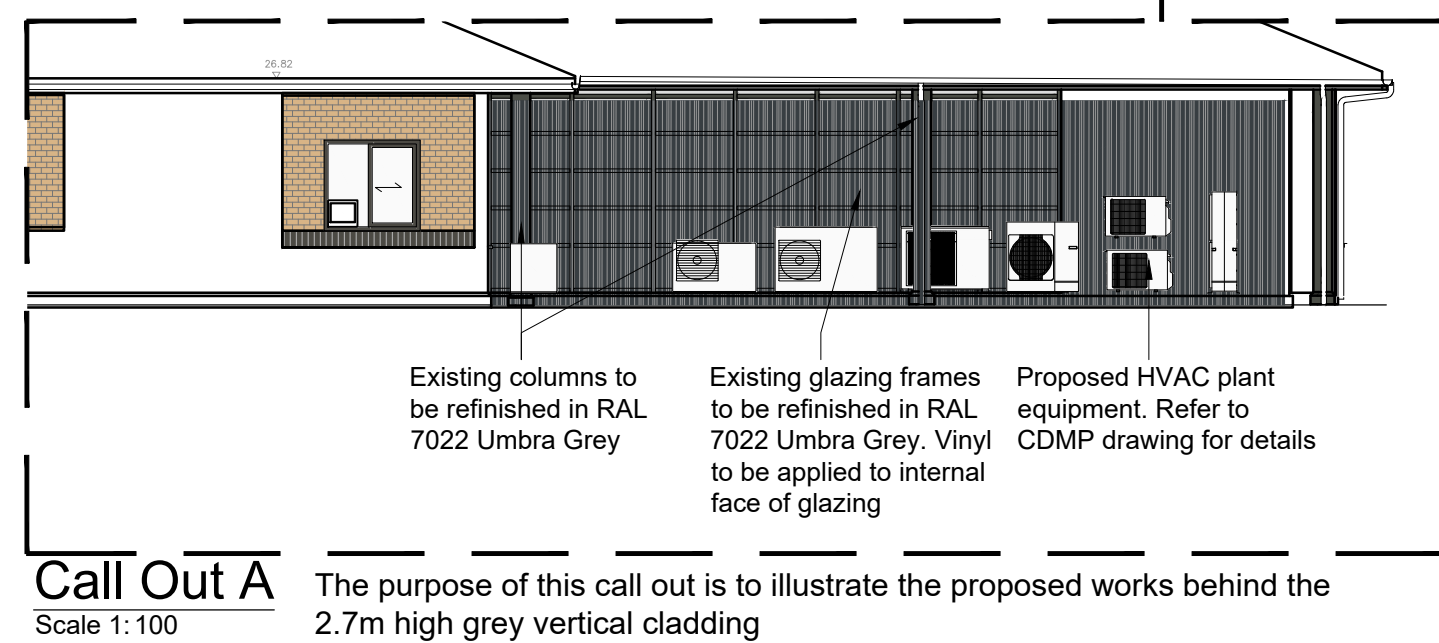

**Proposed Elevation C**  
Scale 1:100

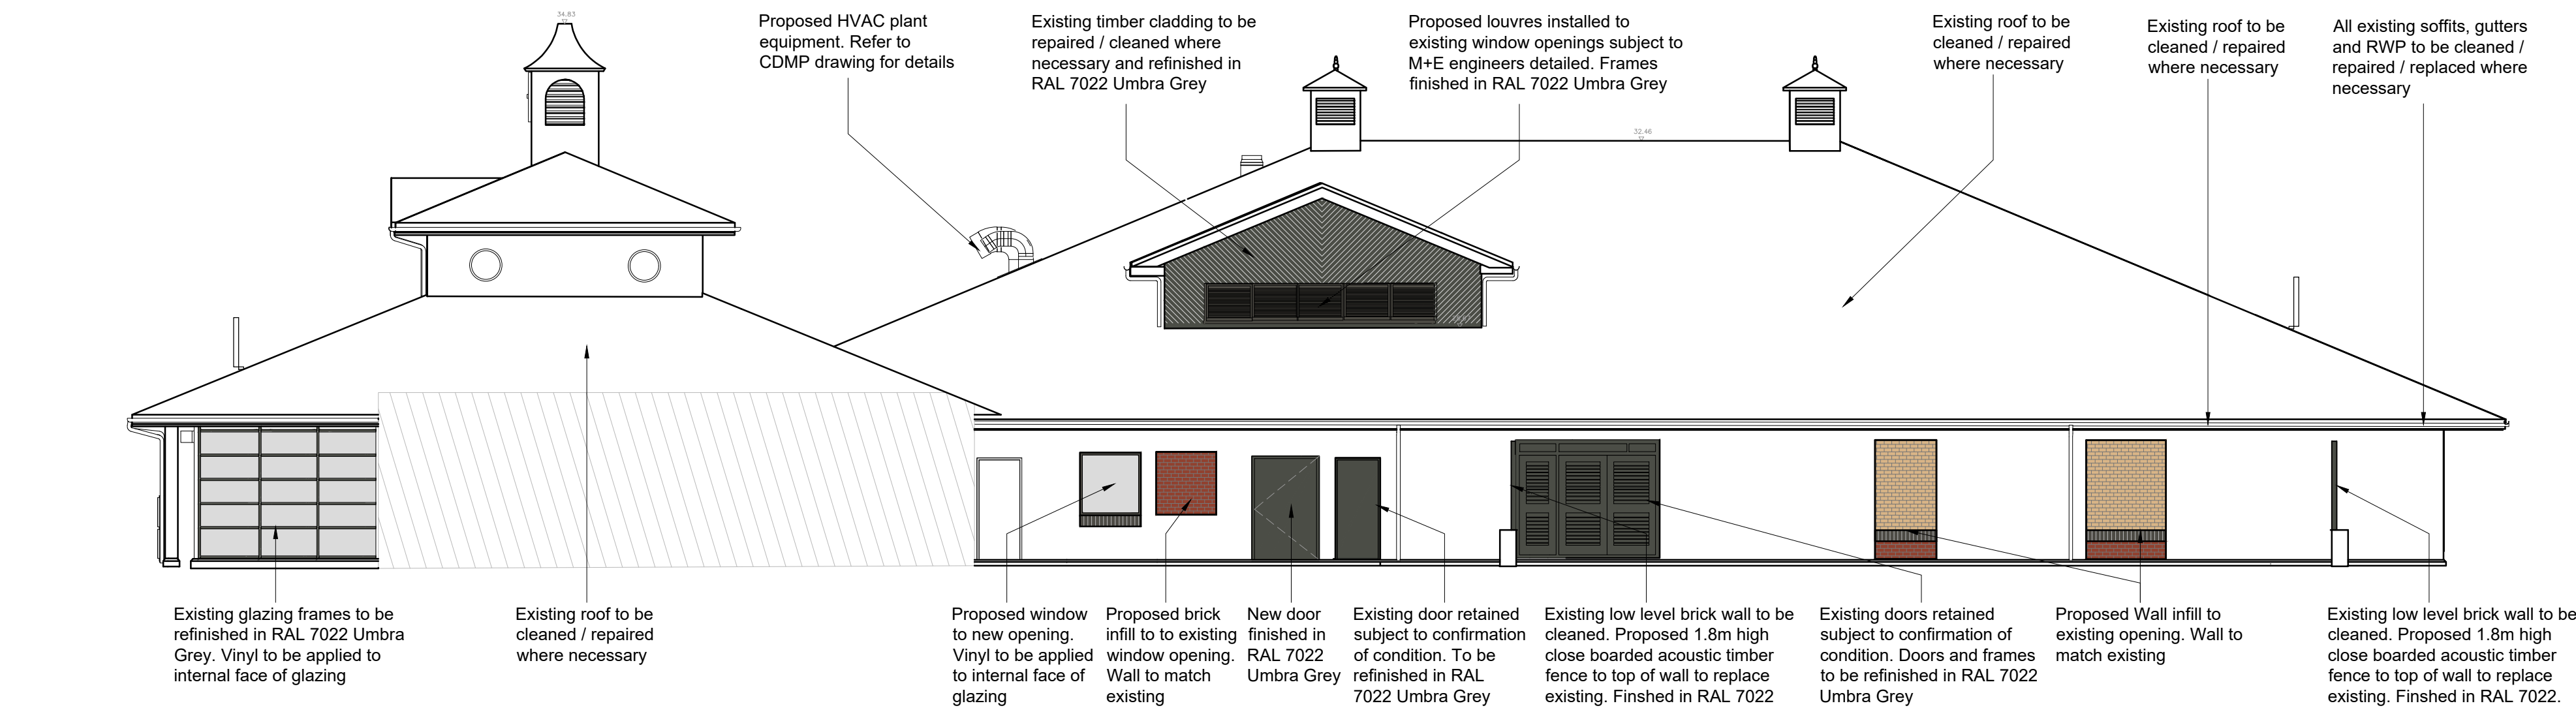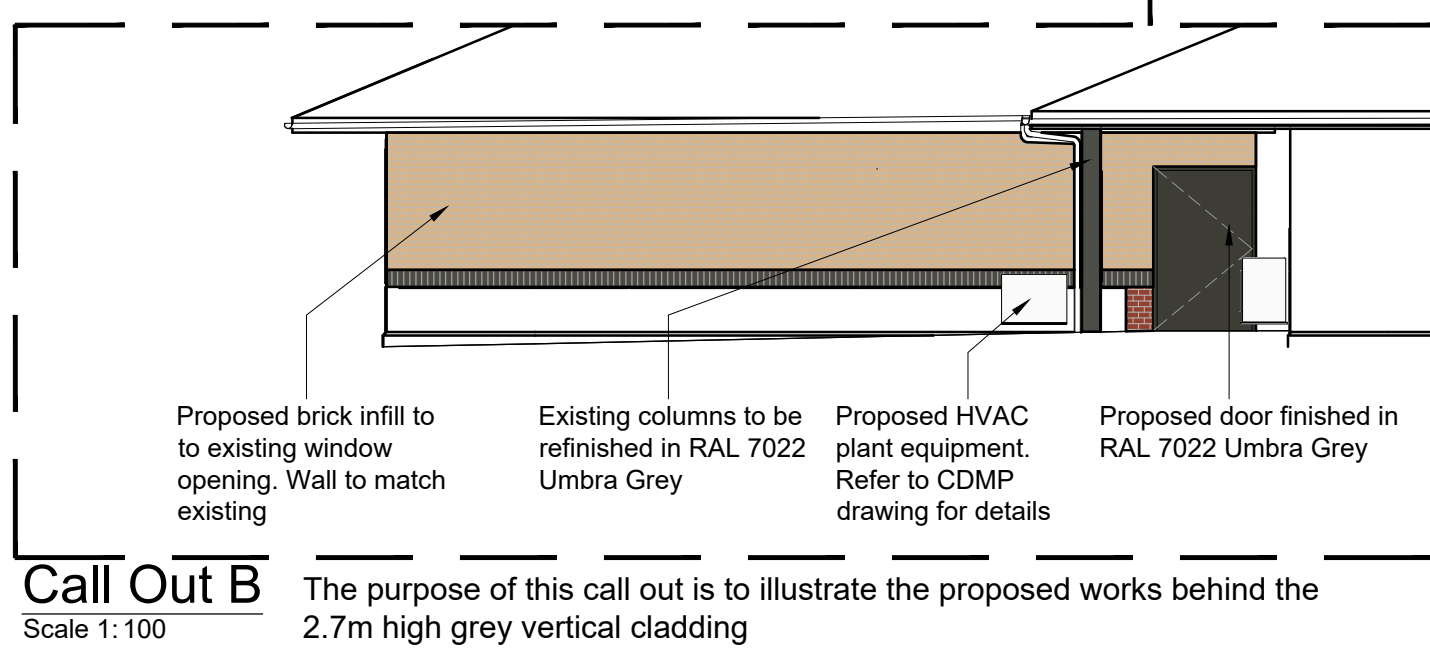

**Proposed Elevation D**  
Scale 1:100

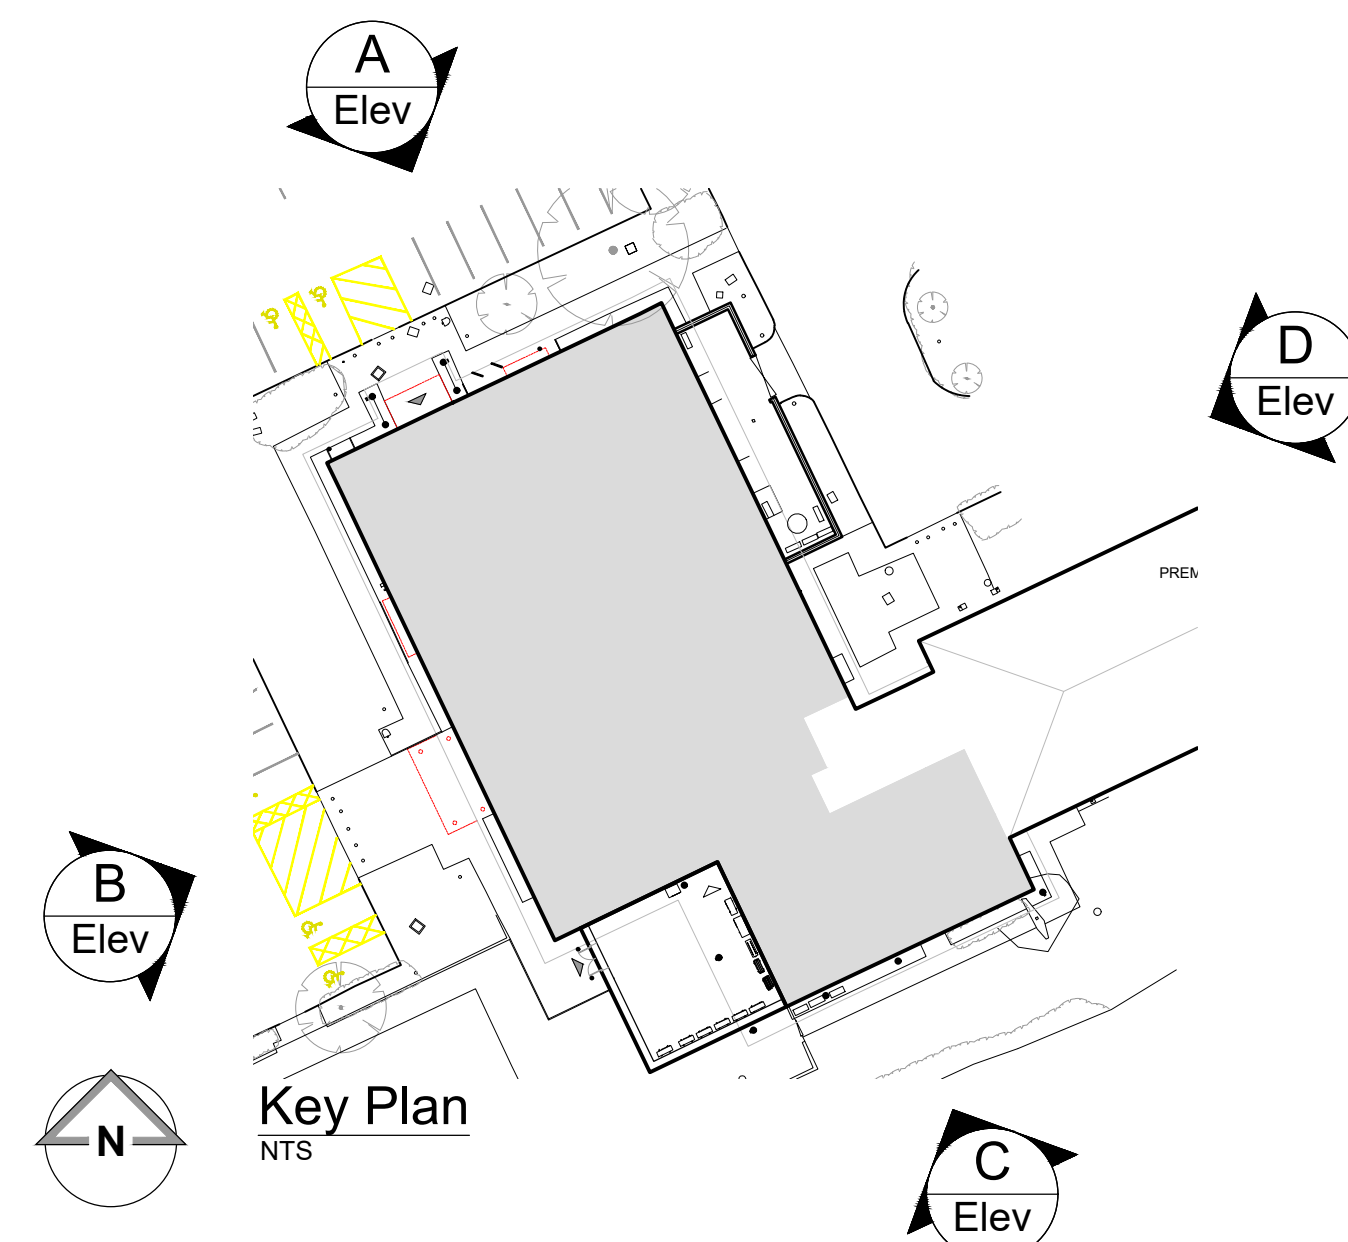

**Planning**

|                                                               |            |            |              |
|---------------------------------------------------------------|------------|------------|--------------|
| Initial Issue                                                 | 11/11/2025 | LMD        | AJL          |
| REV                                                           | Date       | Drawn by:- | Checked by:- |
| Purpose of Issue                                              |            |            |              |
| For Information                                               |            |            |              |
| Drawing stage: <b>Planning</b>                                |            |            |              |
| Client                                                        |            |            |              |
| <b>McDonald's Restaurants Ltd</b>                             |            |            |              |
| Project                                                       |            |            |              |
| Chapel Brook<br>Wilson Rd, Tarbock Green<br>Liverpool L36 6AD |            |            |              |
| Drawing title                                                 |            |            |              |
| <b>Proposed Building Elevations</b>                           |            |            |              |
| Date                                                          |            |            |              |
| 11/11/2025                                                    | drawn      | LMD        |              |
| checked                                                       |            | AJL        |              |

**Proposed Building Elevations**