




Existing Elevation A
Scale 1:100




Existing Elevation B
Scale 1:100



Existing Elevation C
Scale 1:100

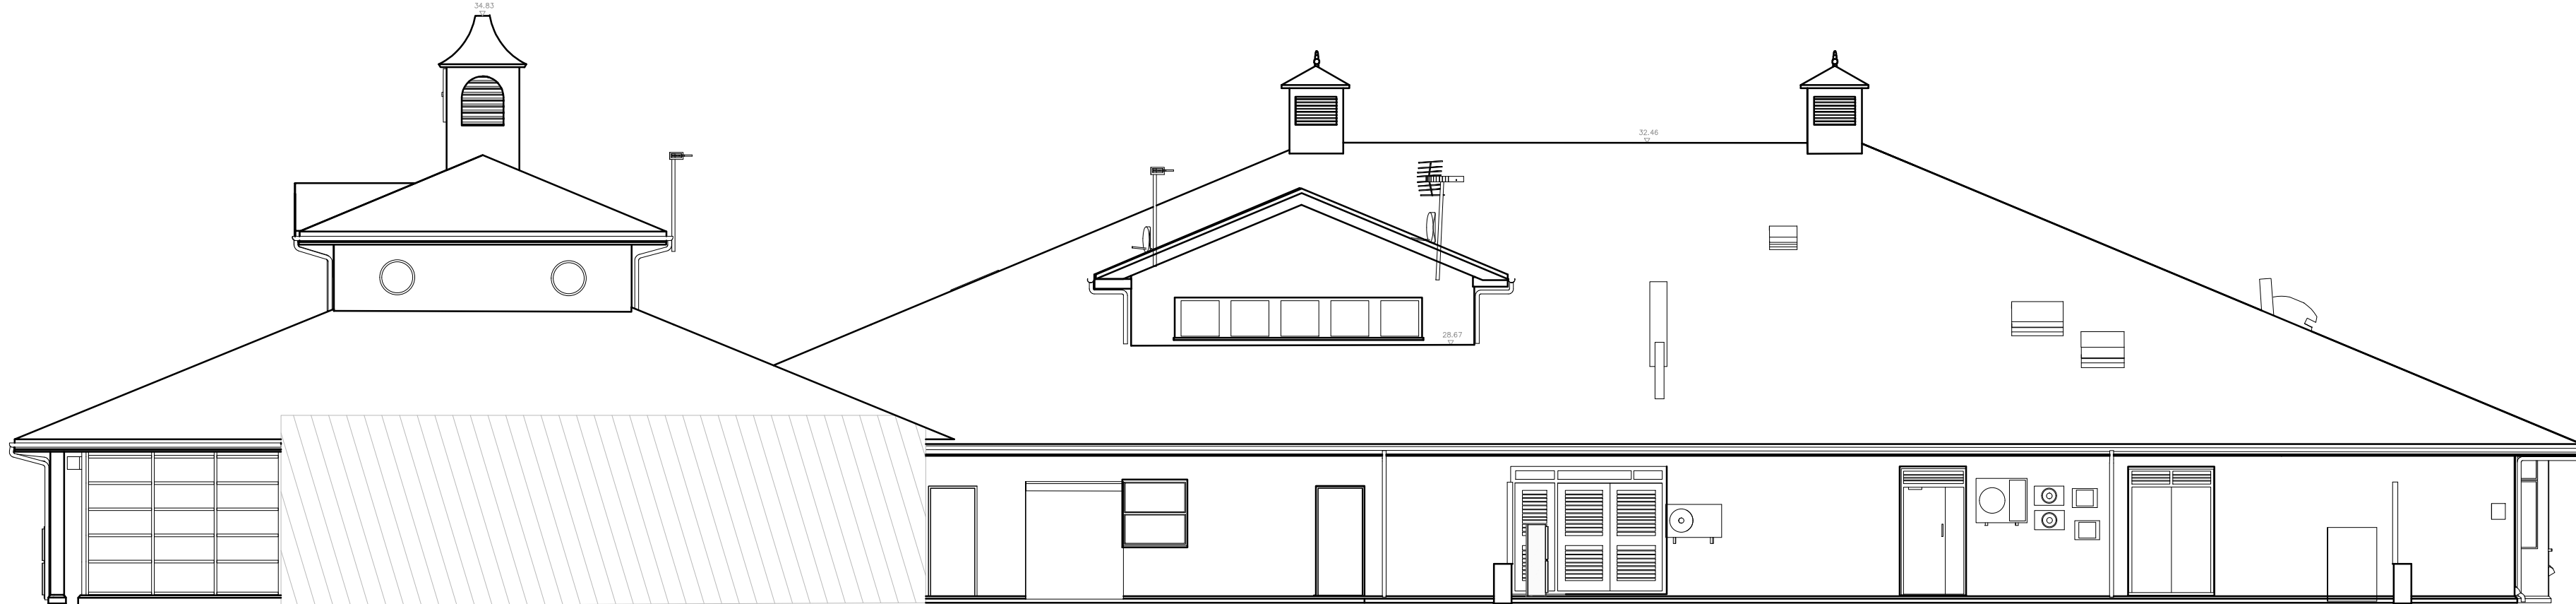

Existing Elevation D
Scale 1:100

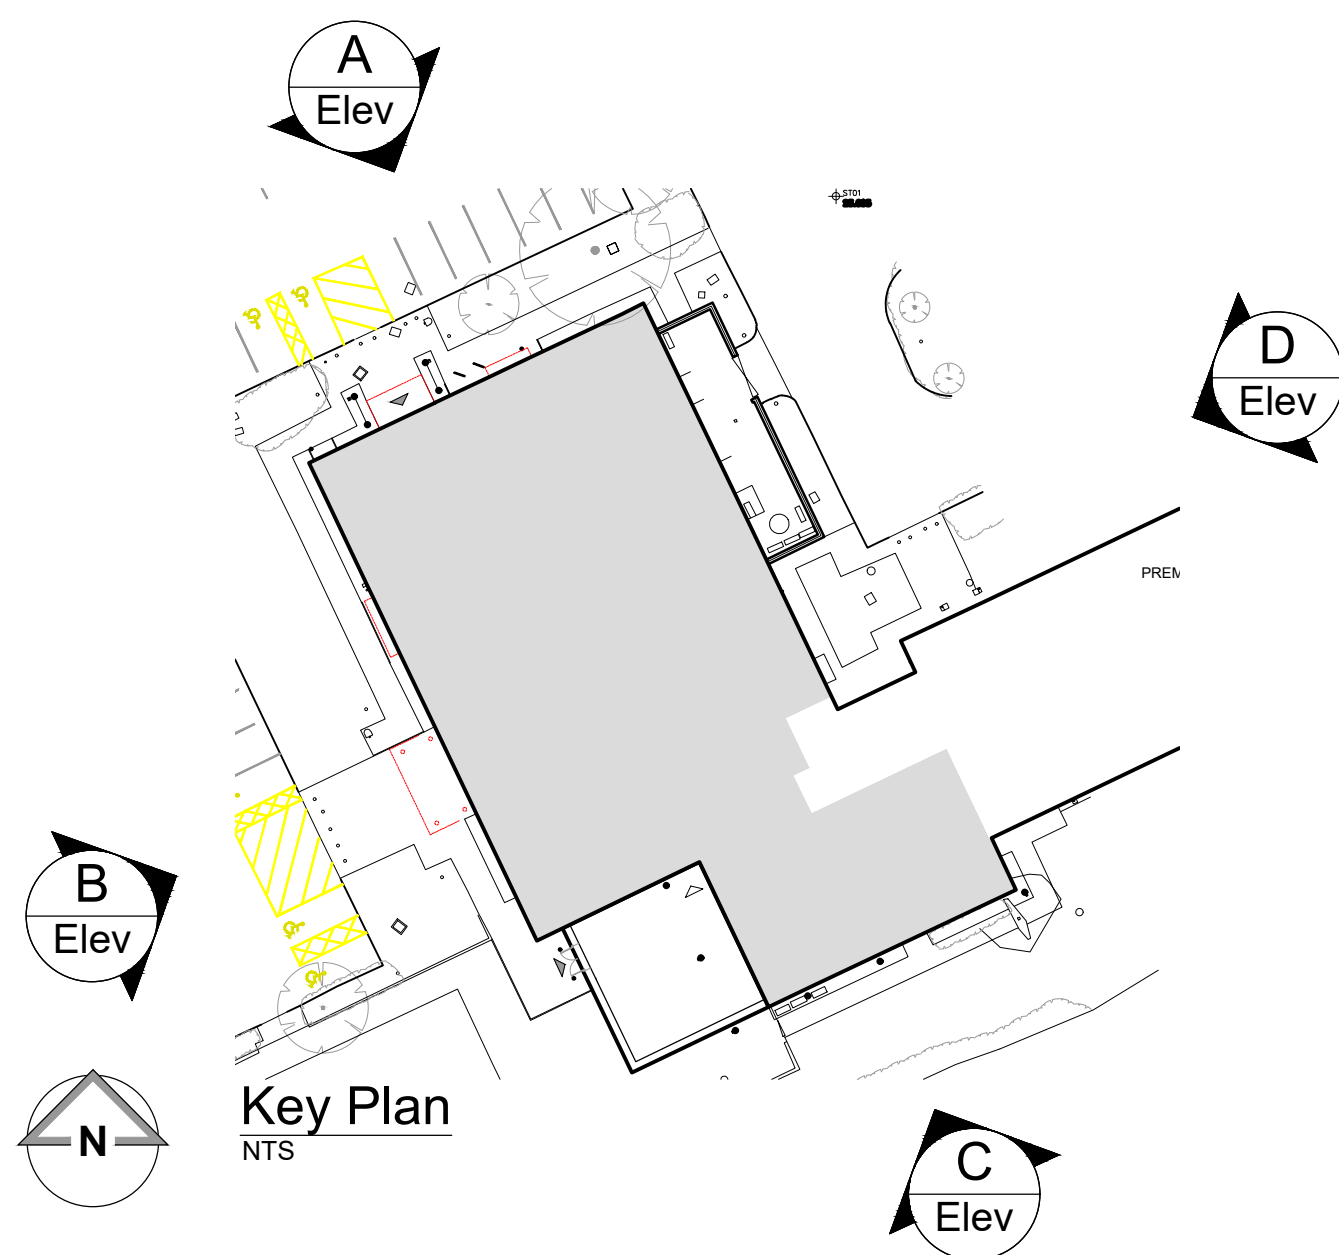

- NOTES
- All dimensions and levels are to be checked on site.
 - Any discrepancies are to be reported to the architect before any work commences.
 - Whilst information on this sheet is issued to scale, scaling directly from this drawing may result in inaccuracies. For precise measurements, refer to the stated dimensions or contact the Architect.
 - This drawing shall not be reproduced without express written permission from AEW.
 - Title overlay drawings and ownership boundaries are produced using all reasonable endeavours. AEW cannot be responsible for the accuracy or scale discrepancy of base plans supplied to them.
 - All works are to be undertaken in accordance with Building Regulations and the latest British Standards.
 - All proprietary materials and products are to be used strictly in accordance with the manufacturers recommendations.

- Project Notes
- All drawings to be read in conjunction with all other drawings as noted on issue sheet.
 - Drawing based on Glanville's Survey drawing 4240315-4668-4708

Initial Issue	10/11/2025	LMD	AJL
REV	Date	Drawn by -	Checked by -
Purpose of Issue			
Drawing stage			
Client			
McDonald's Restaurants Ltd			
Project			
Chapel Brook			
Wilson Rd, Tarbock Green			
Liverpool L36 6AD			
Drawing title			
Existing Building Elevations			
Date			
10/11/2025			
Scale			
1:100			
Drawn			
LMD			
Checked			
AJL			