


- NOTES
- All dimensions and levels are to be checked on site.
 - Any discrepancies are to be reported to the architect before any work commences.
 - Whilst information on this sheet is issued to scale, scaling directly from this drawing may result in inaccuracies. For precise measurements, refer to the stated dimensions or contact the Architect.
 - This drawing shall not be reproduced without express written permission from AEW.
 - Title overlay drawings and ownership boundaries are produced using all reasonable endeavours. AEW cannot be responsible for the accuracy or scale discrepancy of base plans supplied to them.
 - All works are to be undertaken in accordance with Building Regulations and the latest British Standards.
 - All proprietary materials and products are to be used strictly in accordance with the manufacturers recommendations.

Project Notes


- All drawings to be read in conjunction with all other drawings as noted on issue sheet.
- Drawing based on Glanville's Survey drawing 4240315-4688-4708

Extent of existing to be removed/demolished:


Extent of Existing assumed structural elements to be removed / demolished. Subject to Structural Engineer's survey:

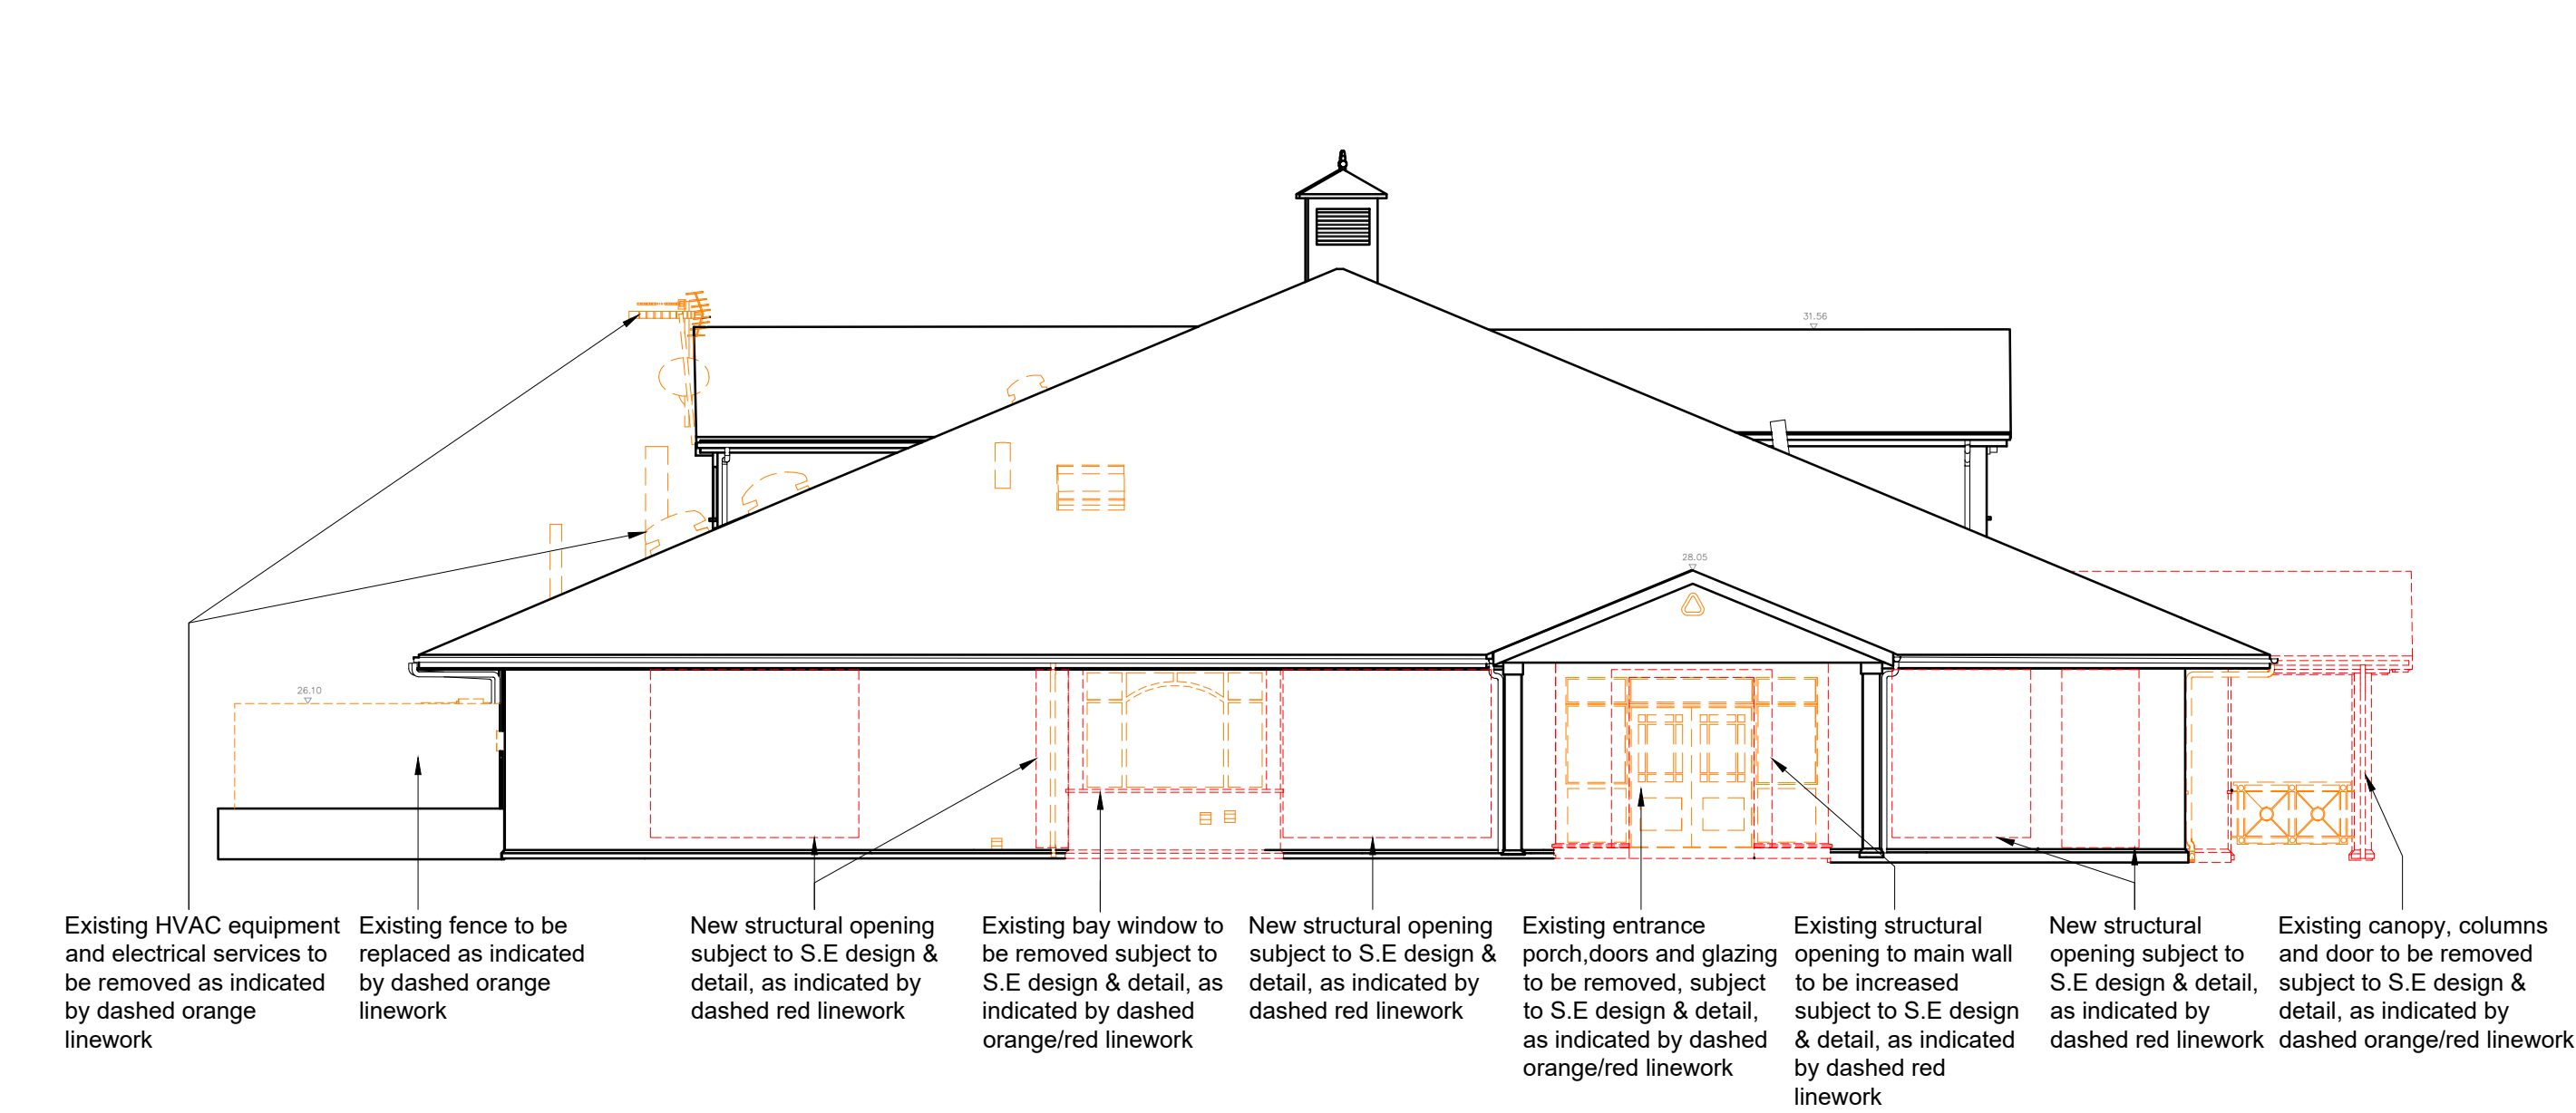


Proposed Elevation A
Scale 1:100

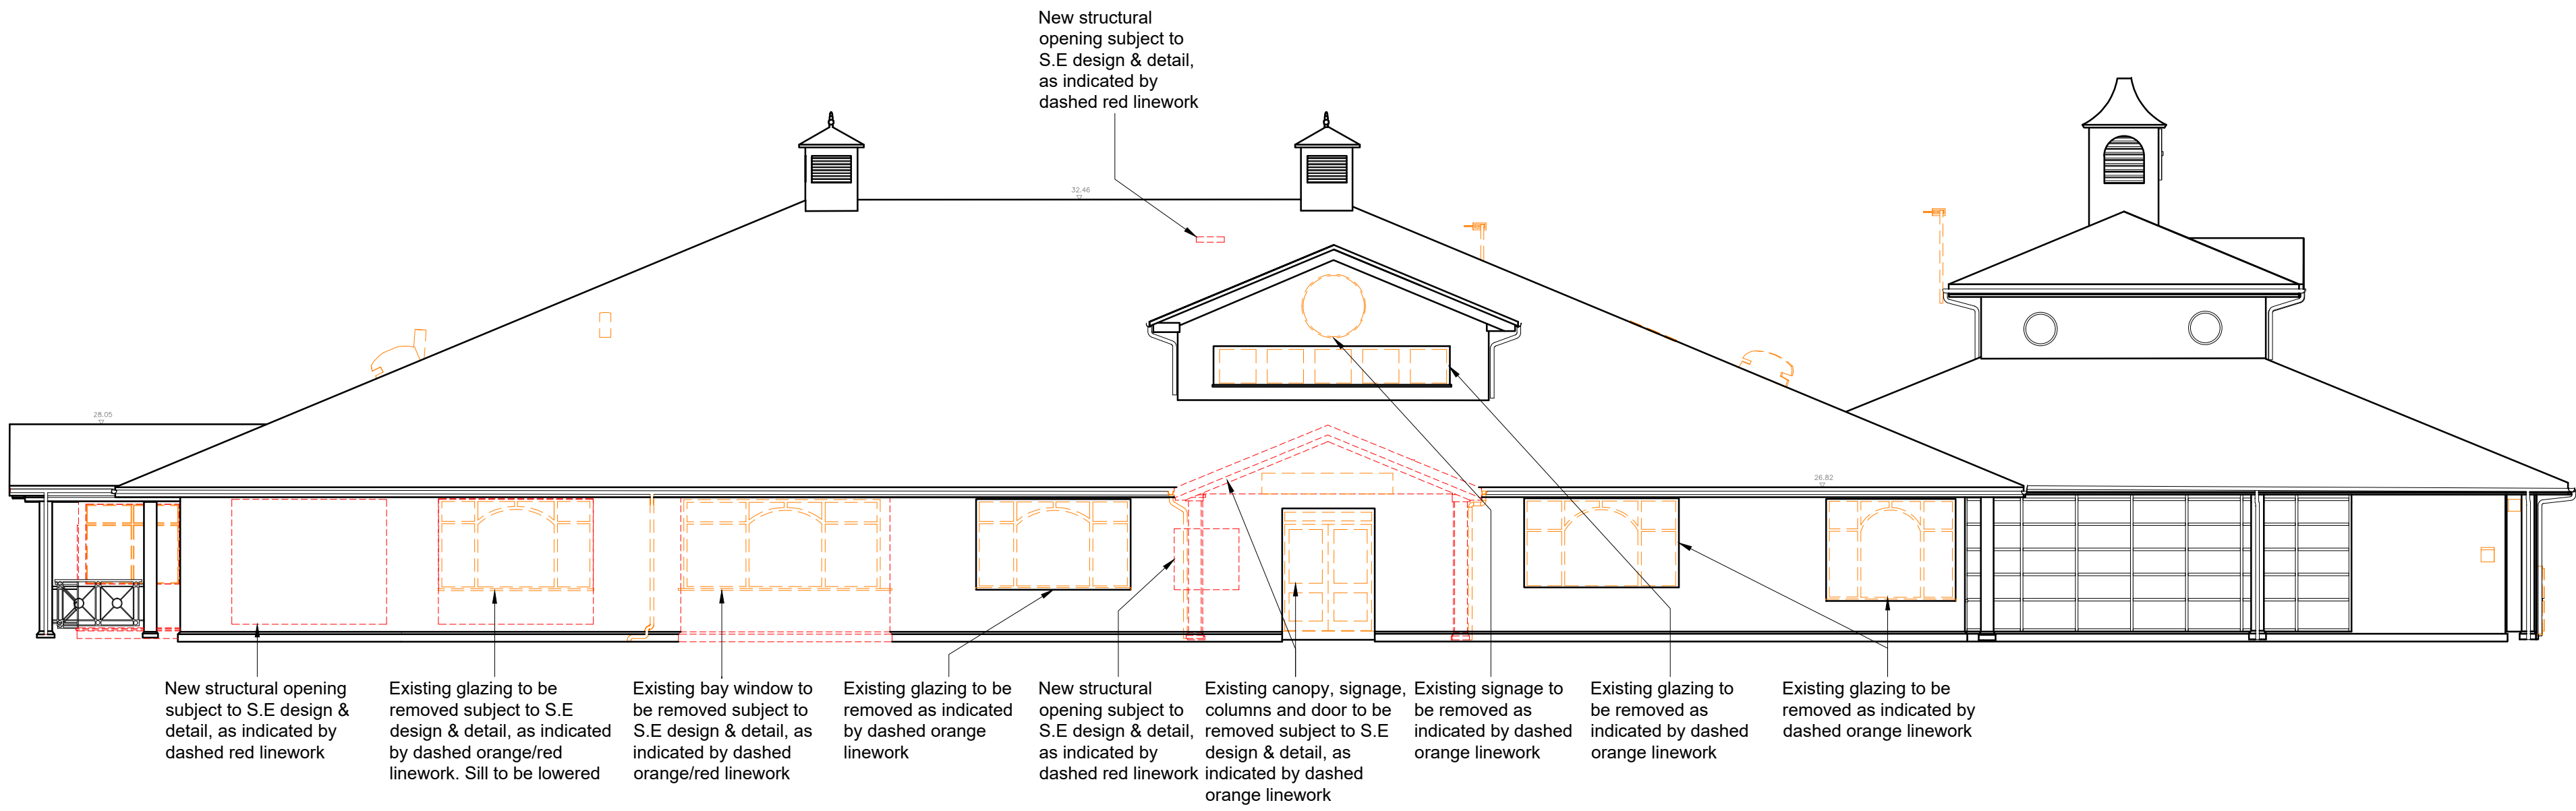


Proposed Elevation B
Scale 1:100

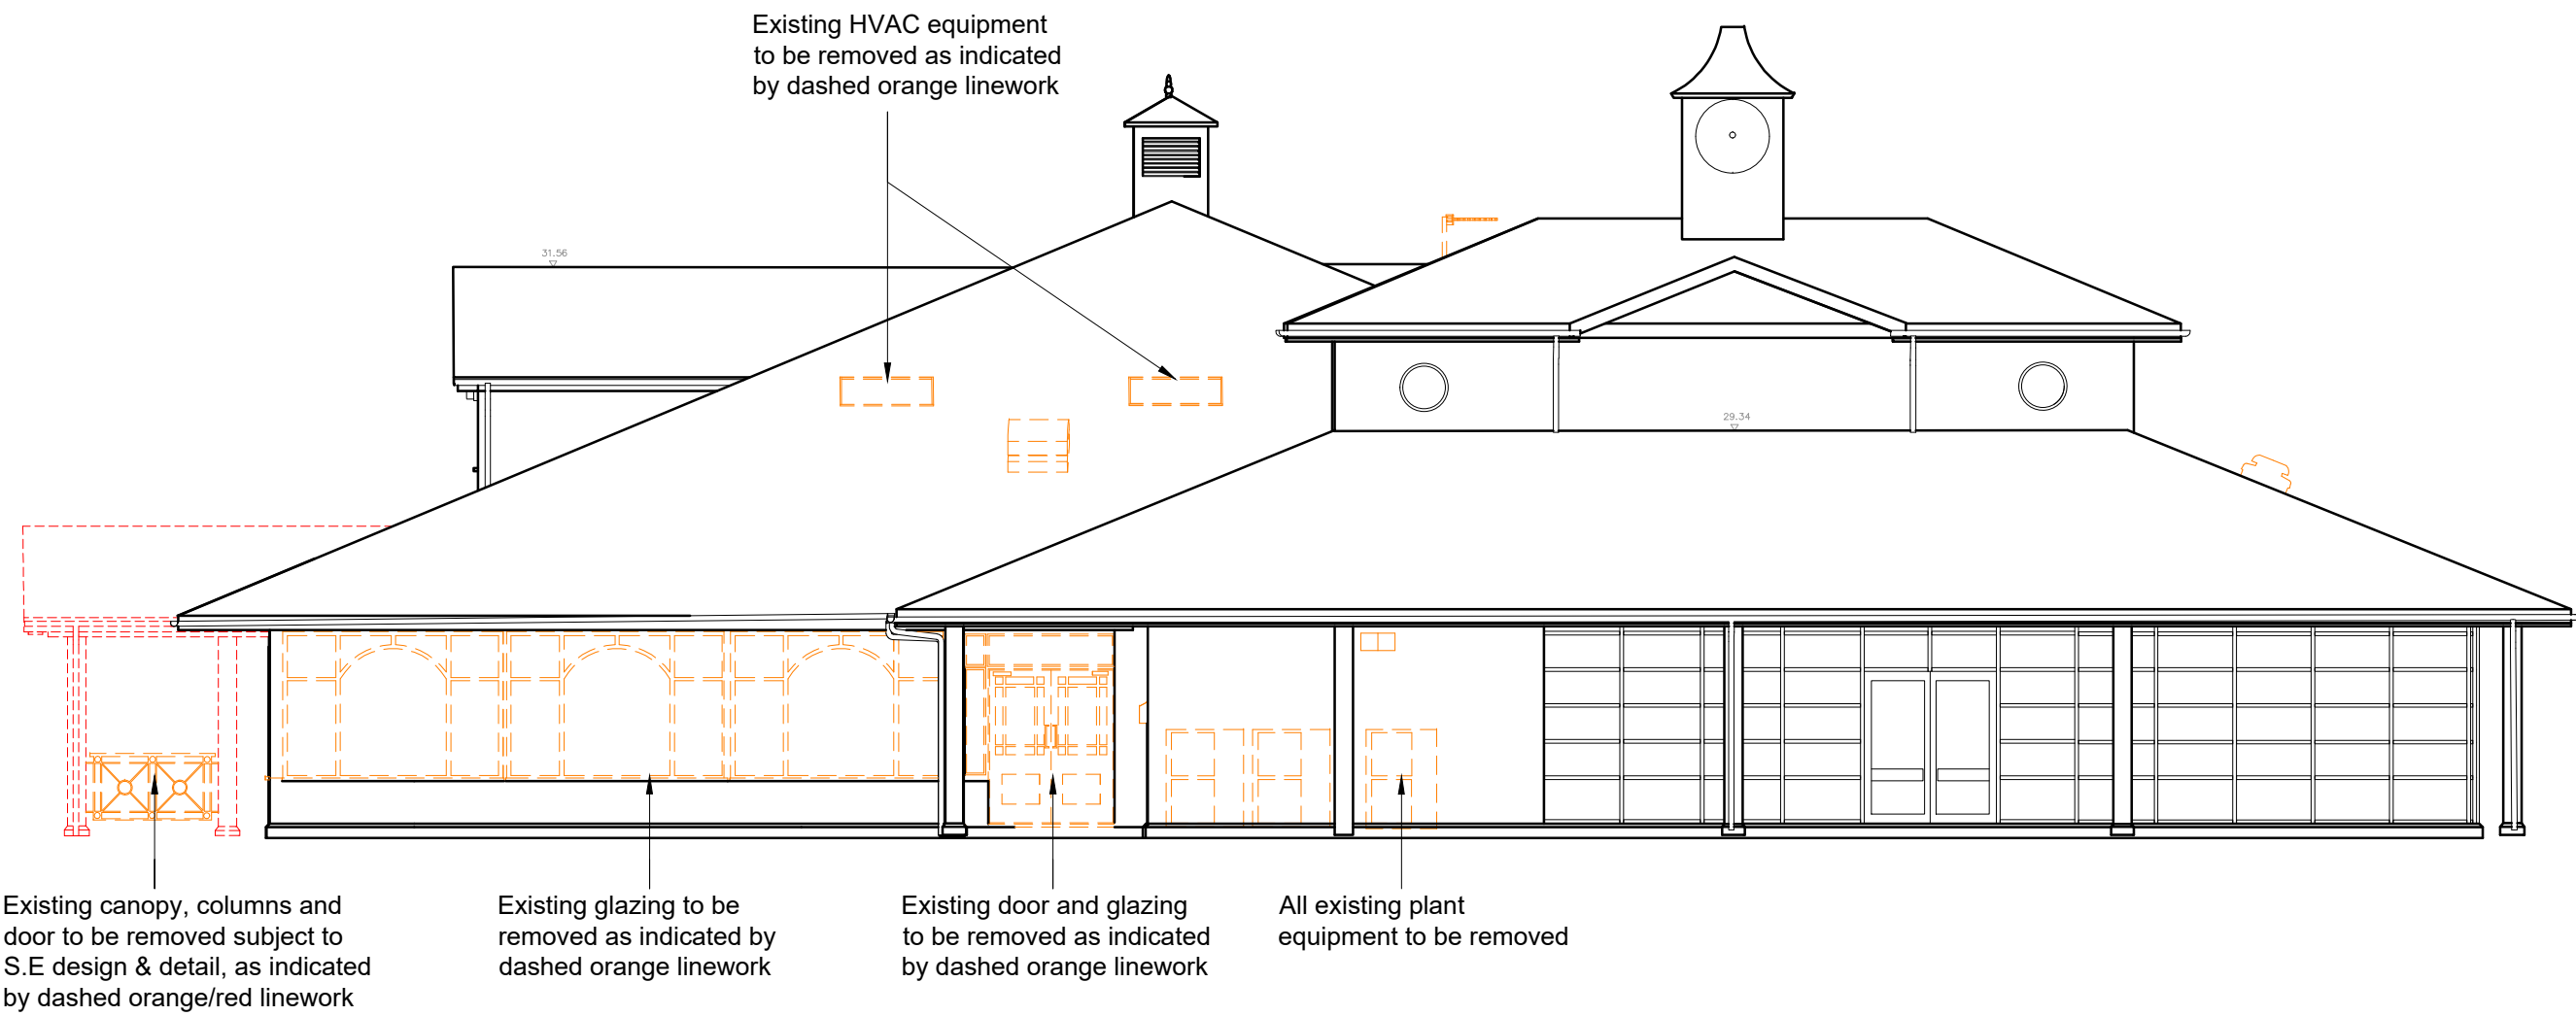

Proposed Elevation C
Scale 1:100

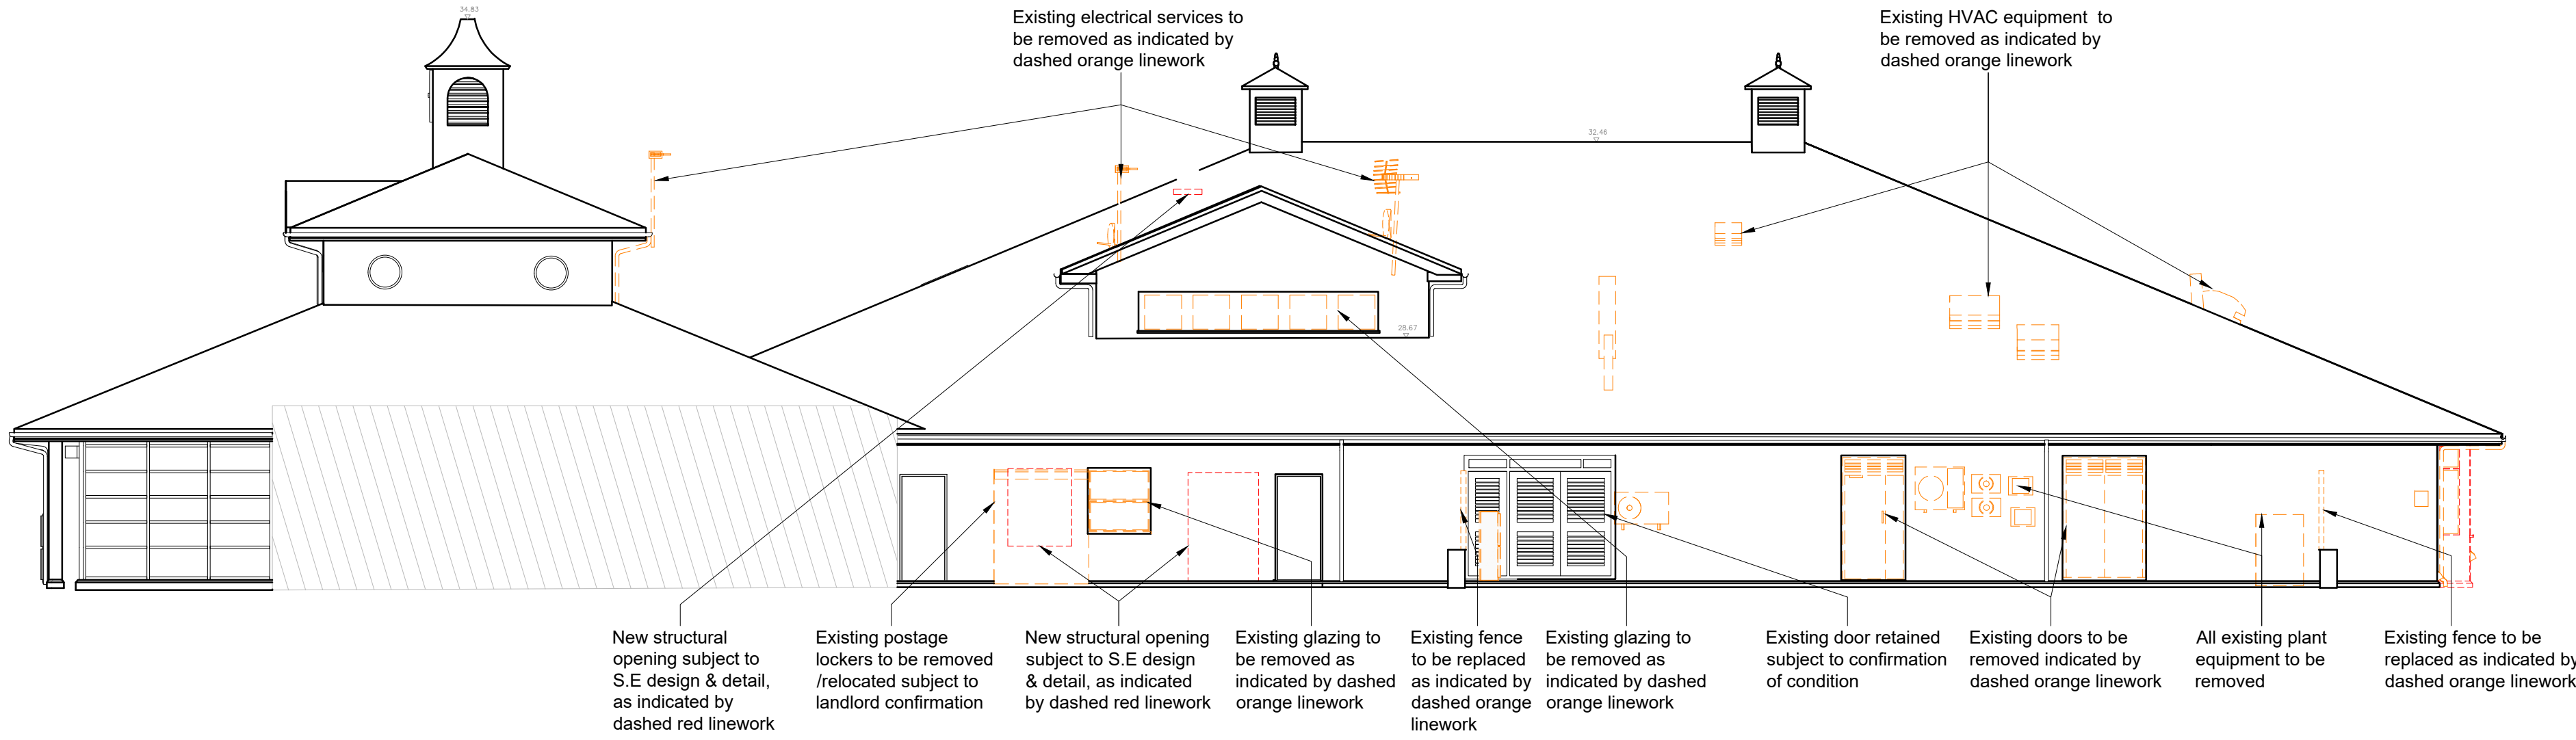

Proposed Elevation D
Scale 1:100

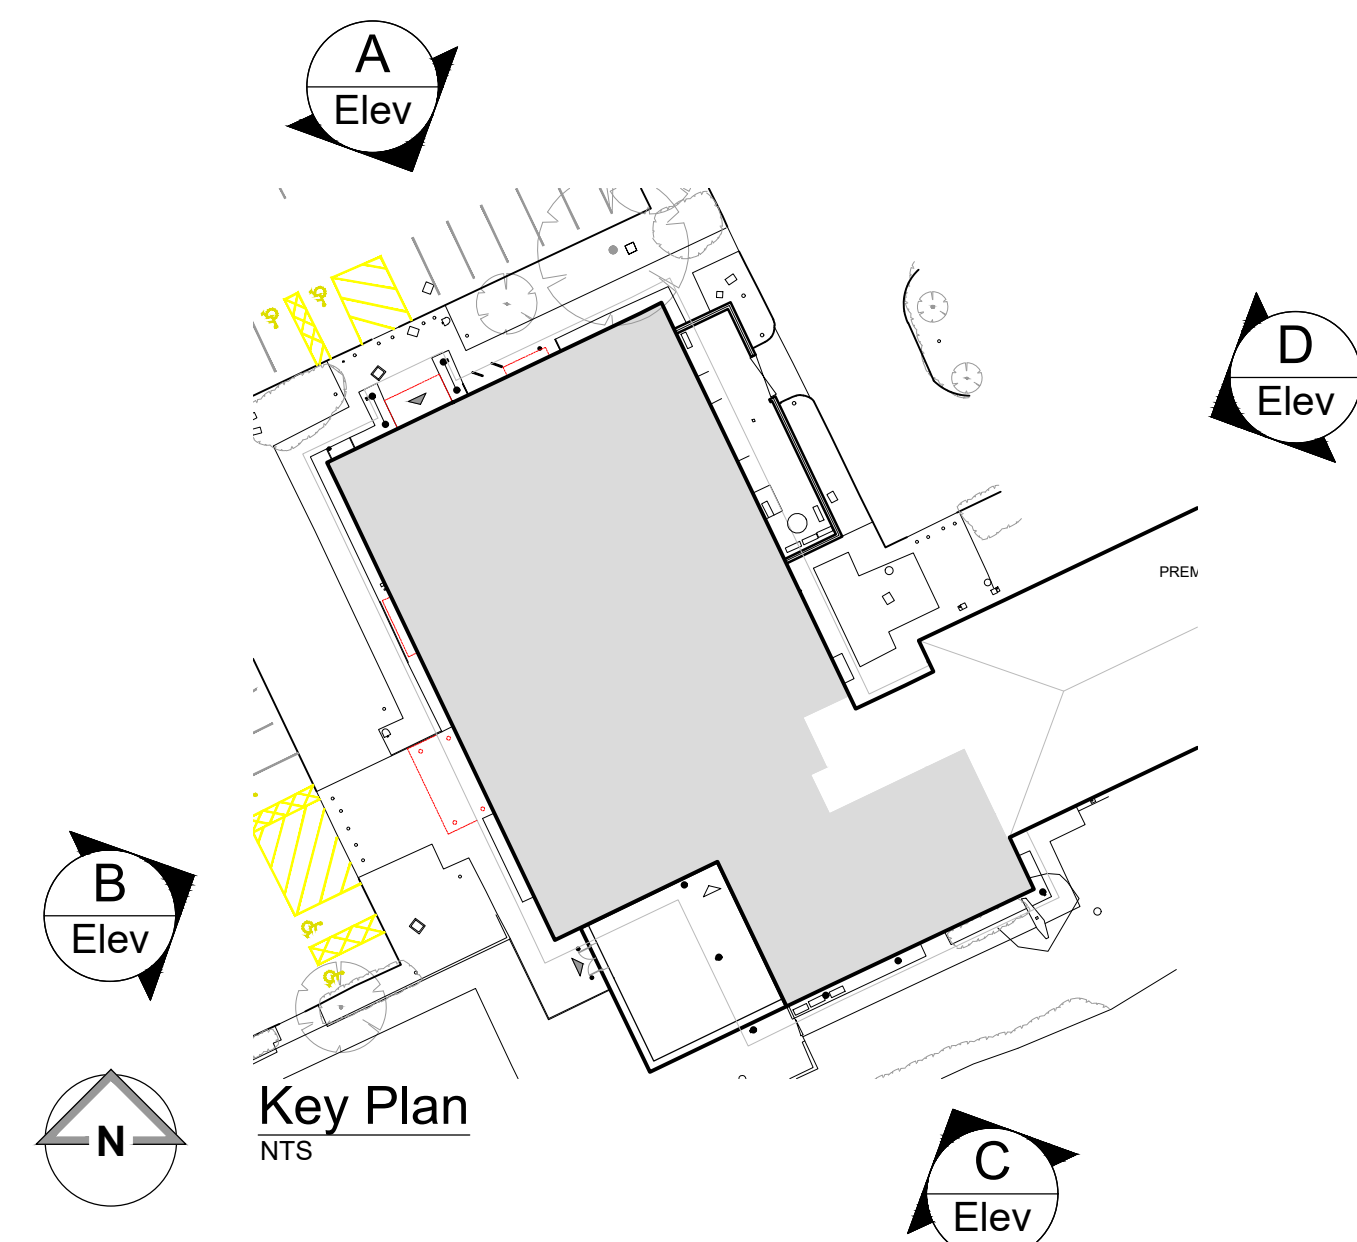

Planning

-	11/11/2025	LMD	AJL
Initial Issue			
REV	Date	Drawn by -	Checked by -
Purpose of Issue			
For Information			
drawing stage: Planning			
client:			
McDonald's Restaurants Ltd			
project:	Chapel Brook	store:	2728
	Wilson Rd, Tarbock Green		
	Liverpool L36 6AD		
drawing title: Existing Building Demolition Works Elevations			
date:	11/11/2025	drawn:	LMD
scale:AO	1:100	checked:	AJL