

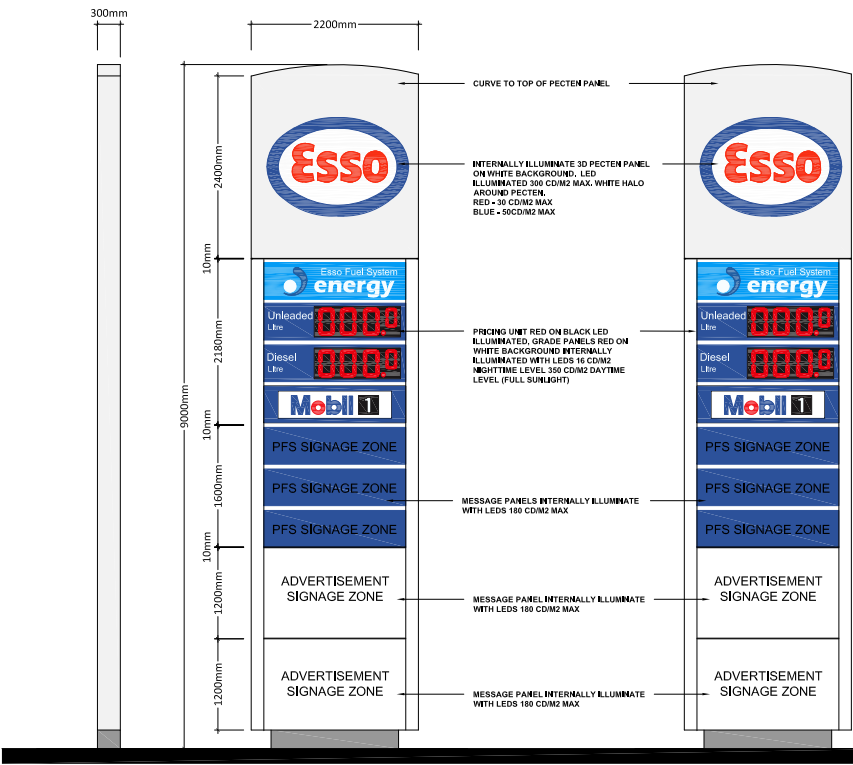
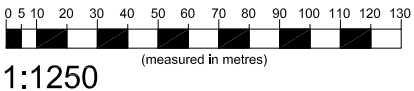


The Contractor is responsible for checking dimensions and any discrepancy to be verified with the Architects before proceeding. Figured dimensions to be worked to only. Subject to all Local Authority and Statutory approvals.
DO NOT SCALE

PLANNING

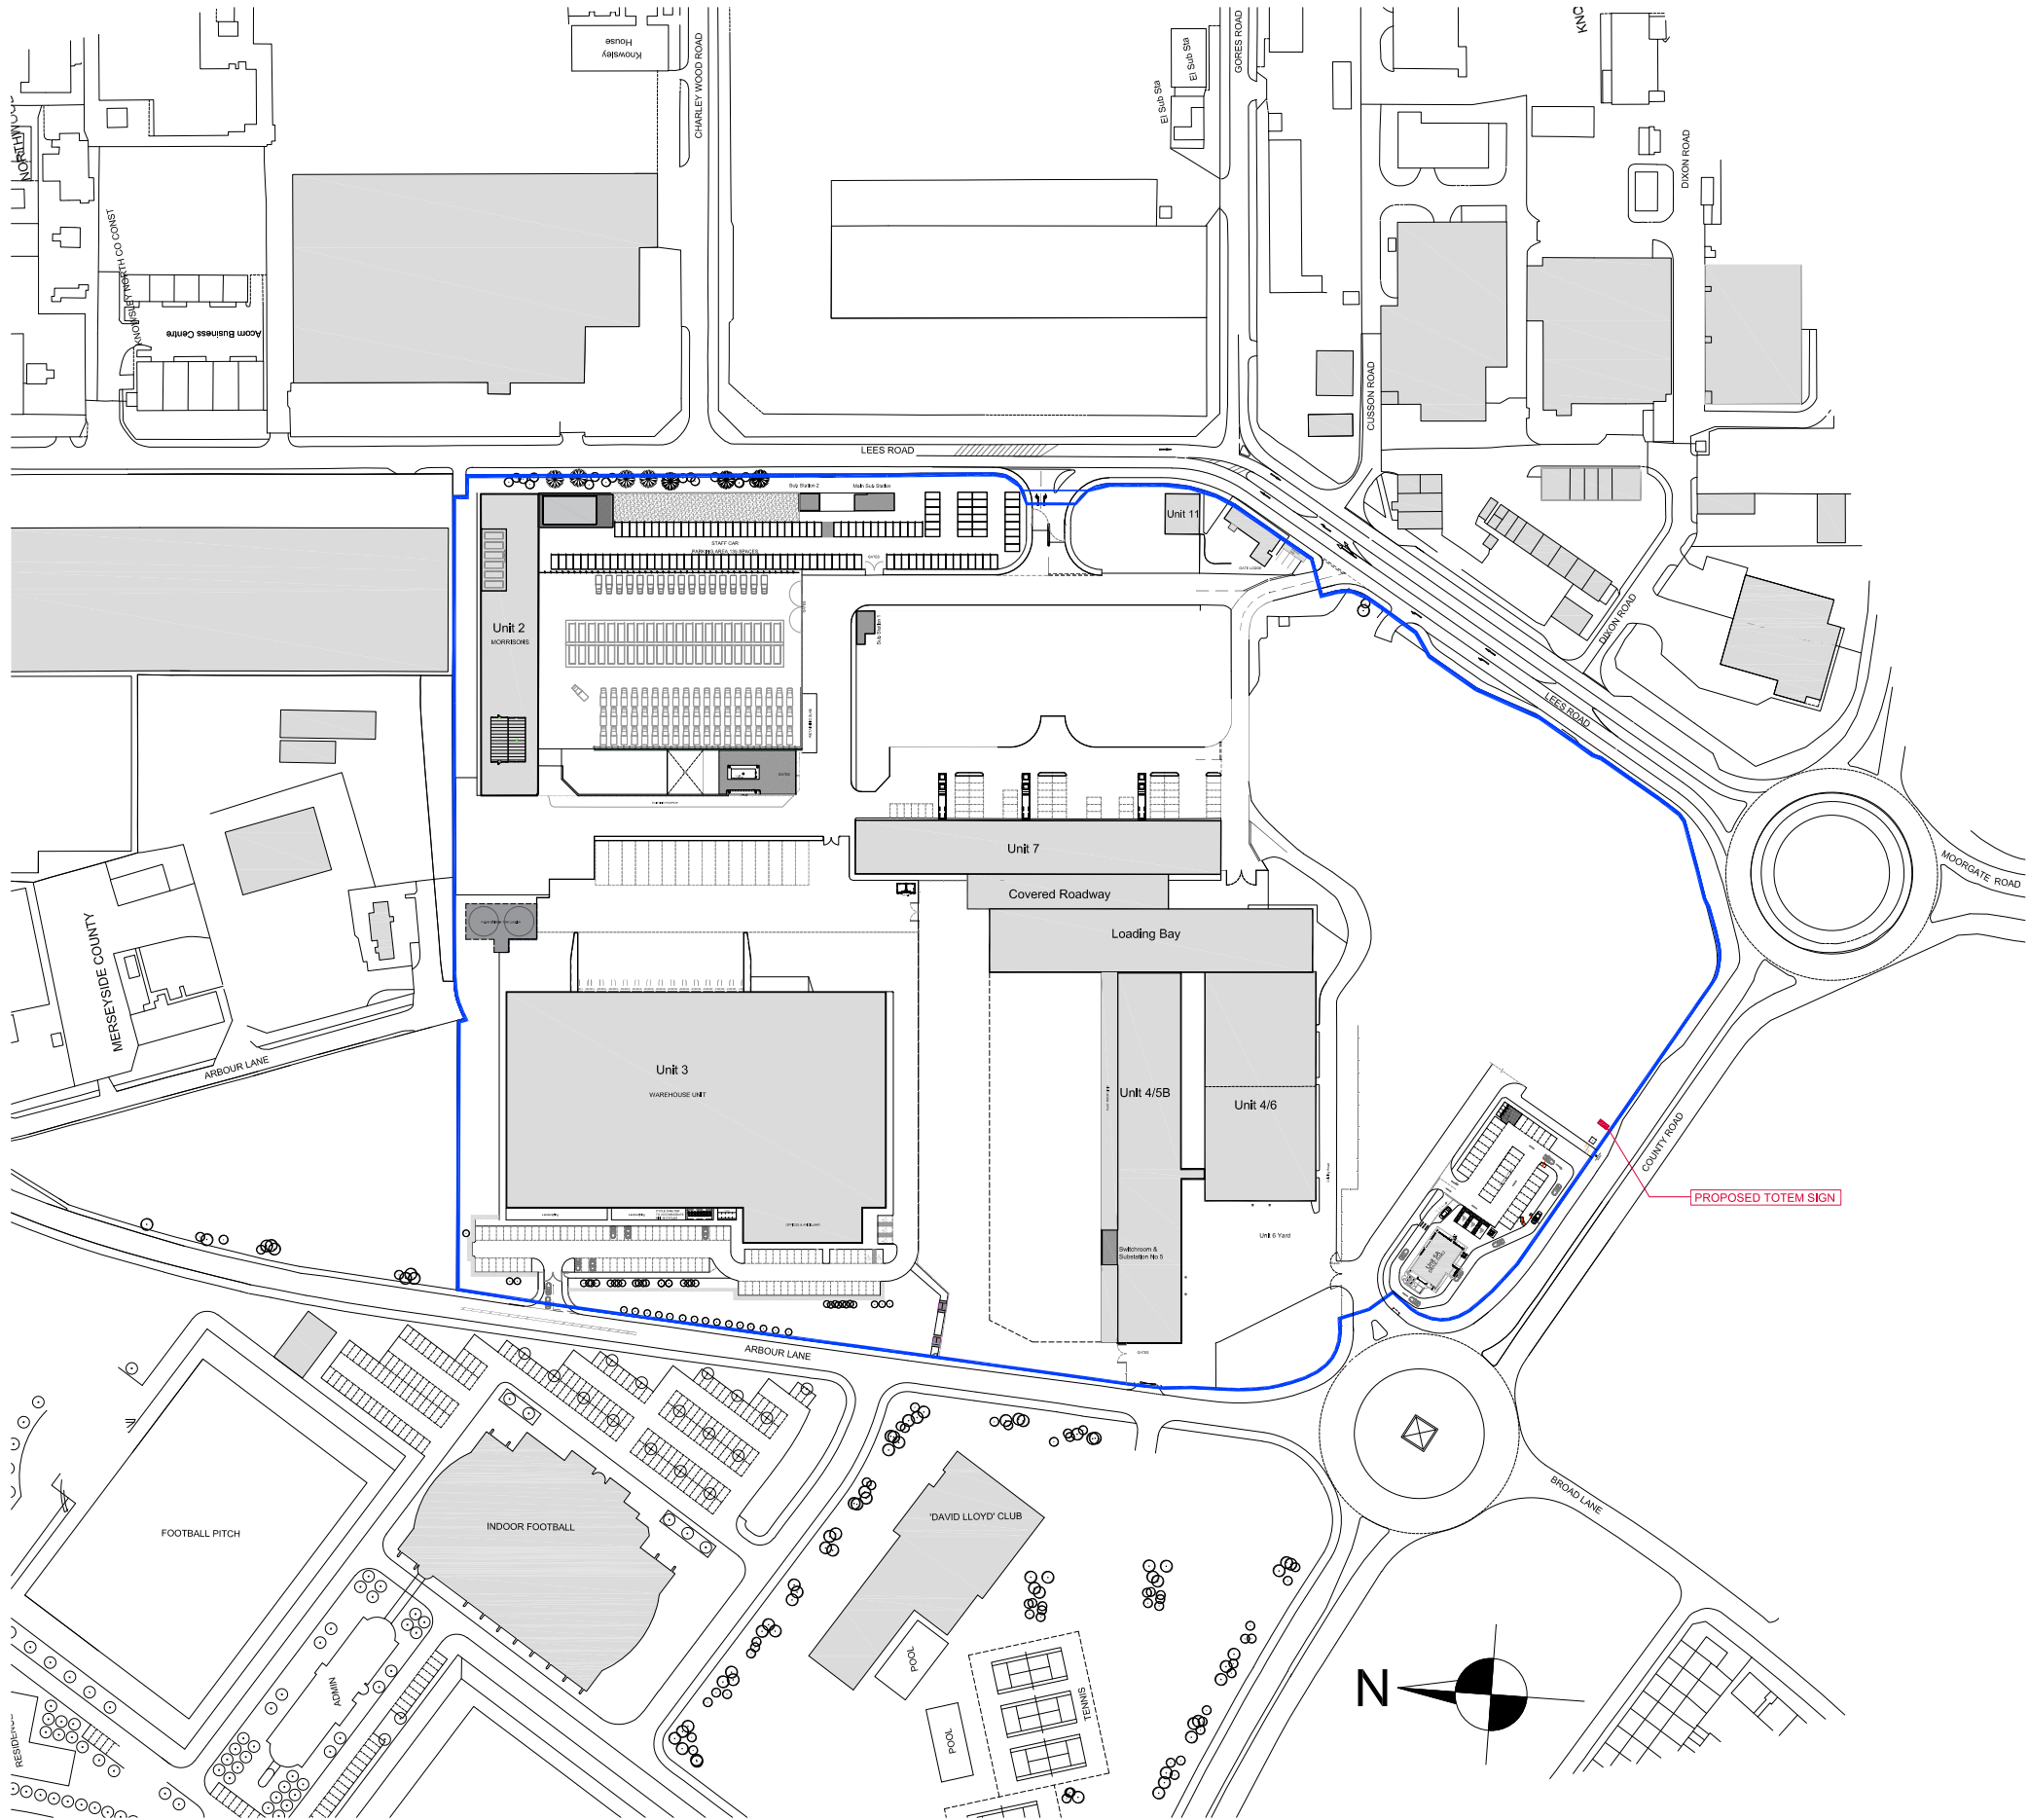

PROPOSED TOTEM ELEVATIONS
(Front Rear + Side)
scale 1:50 @ A1

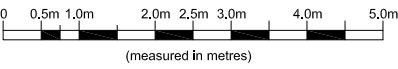

A	Lighting levels to pricing unit amended	05/10/21
REV	DESCRIPTION	DATE
EMERSON HOUSE, HEYES LANE, ALDERLEY EDGE, CHESHIRE SK9 7LF Tel: (01625) 588400. Fax: (01625) 588276		
Orbit Developments		
Location ACADEMY BUSINESS PARK LEES ROAD KNOWSLEY L33 7SA		
Site SITE LOCATION + TOTEM ELEVATION AS PROPOSED		
scale A.S.	@ A1	ref t.l.h.
checked		date 12.07.21
drawing no. 1371-PL-2004 A		