
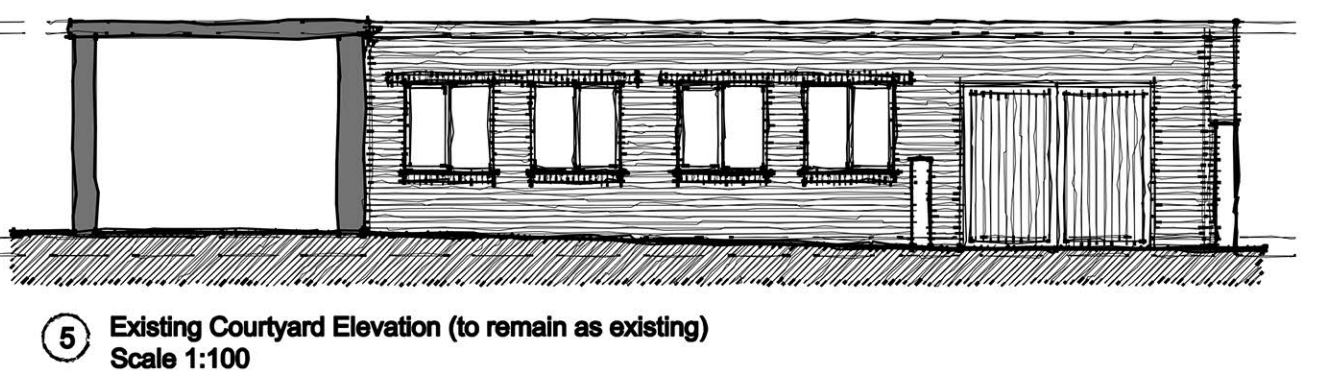
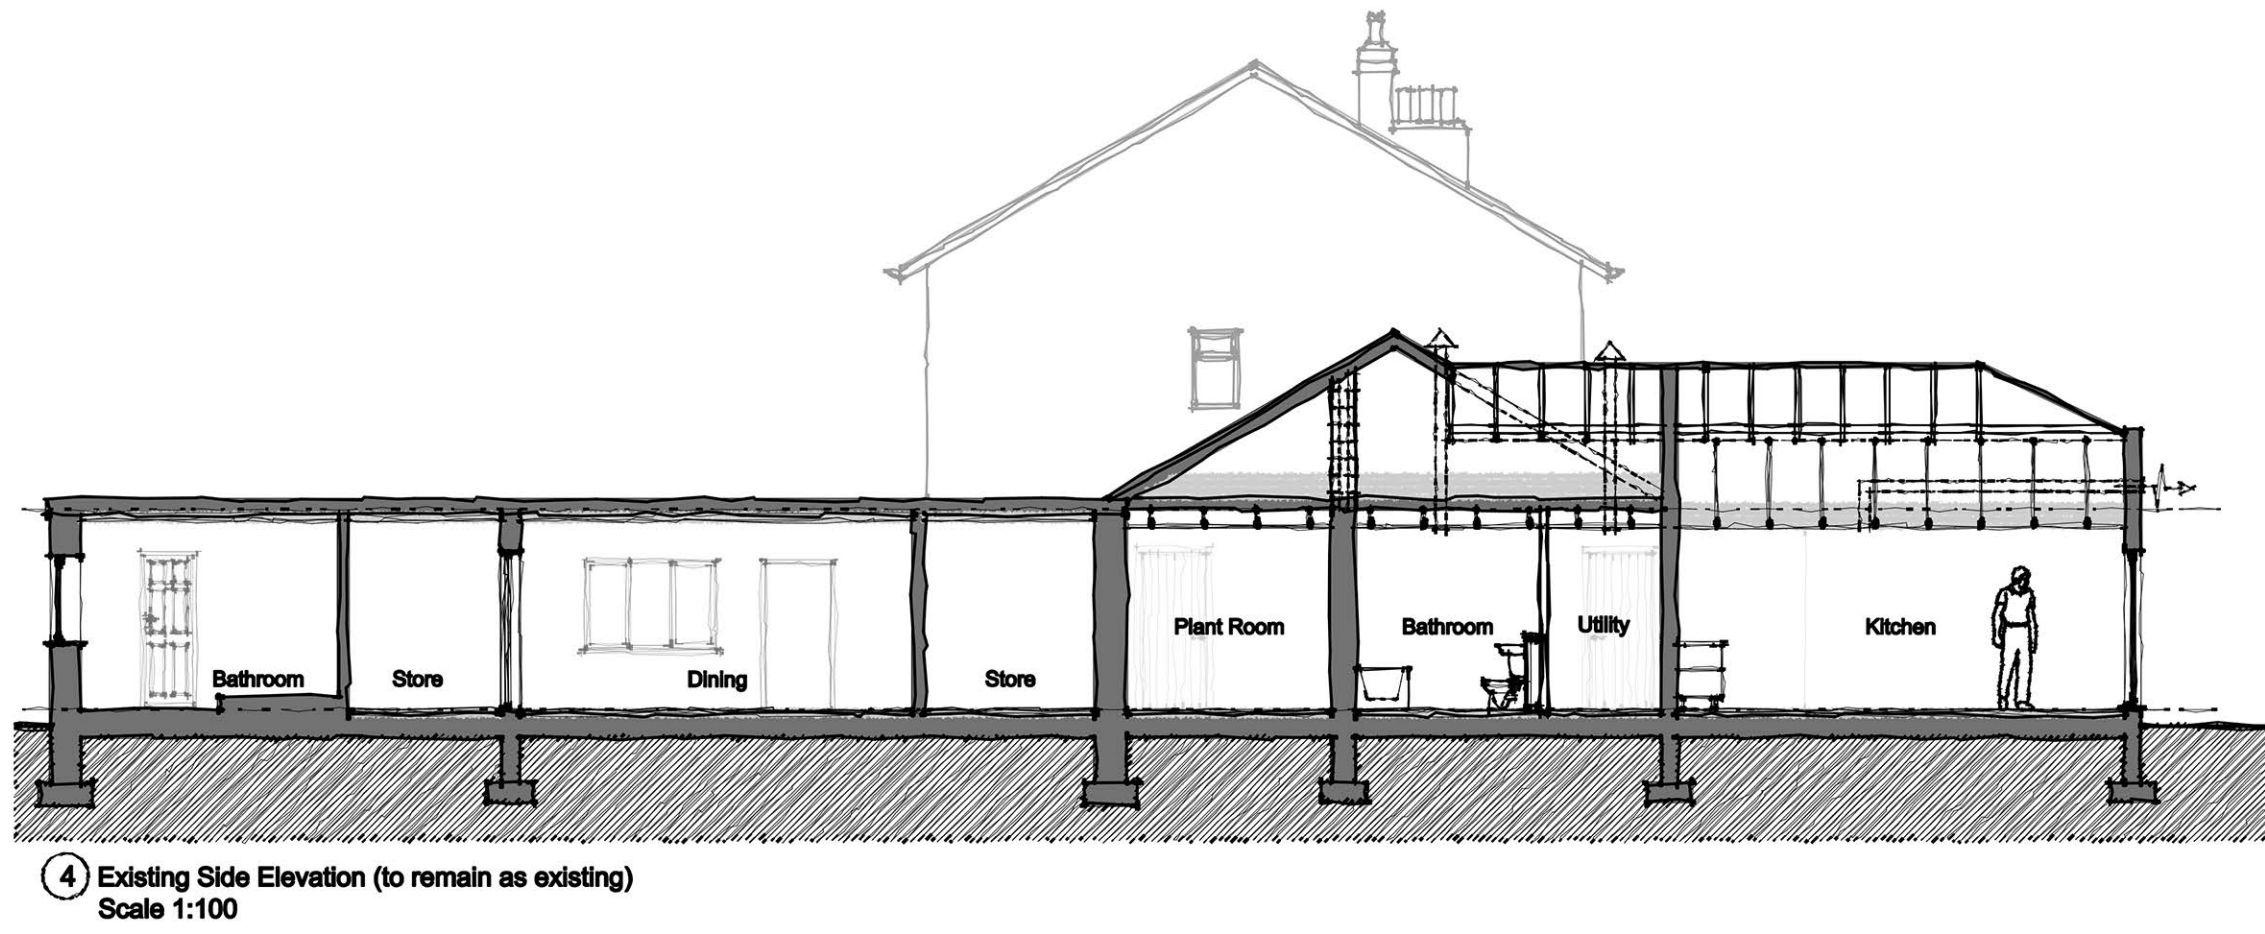
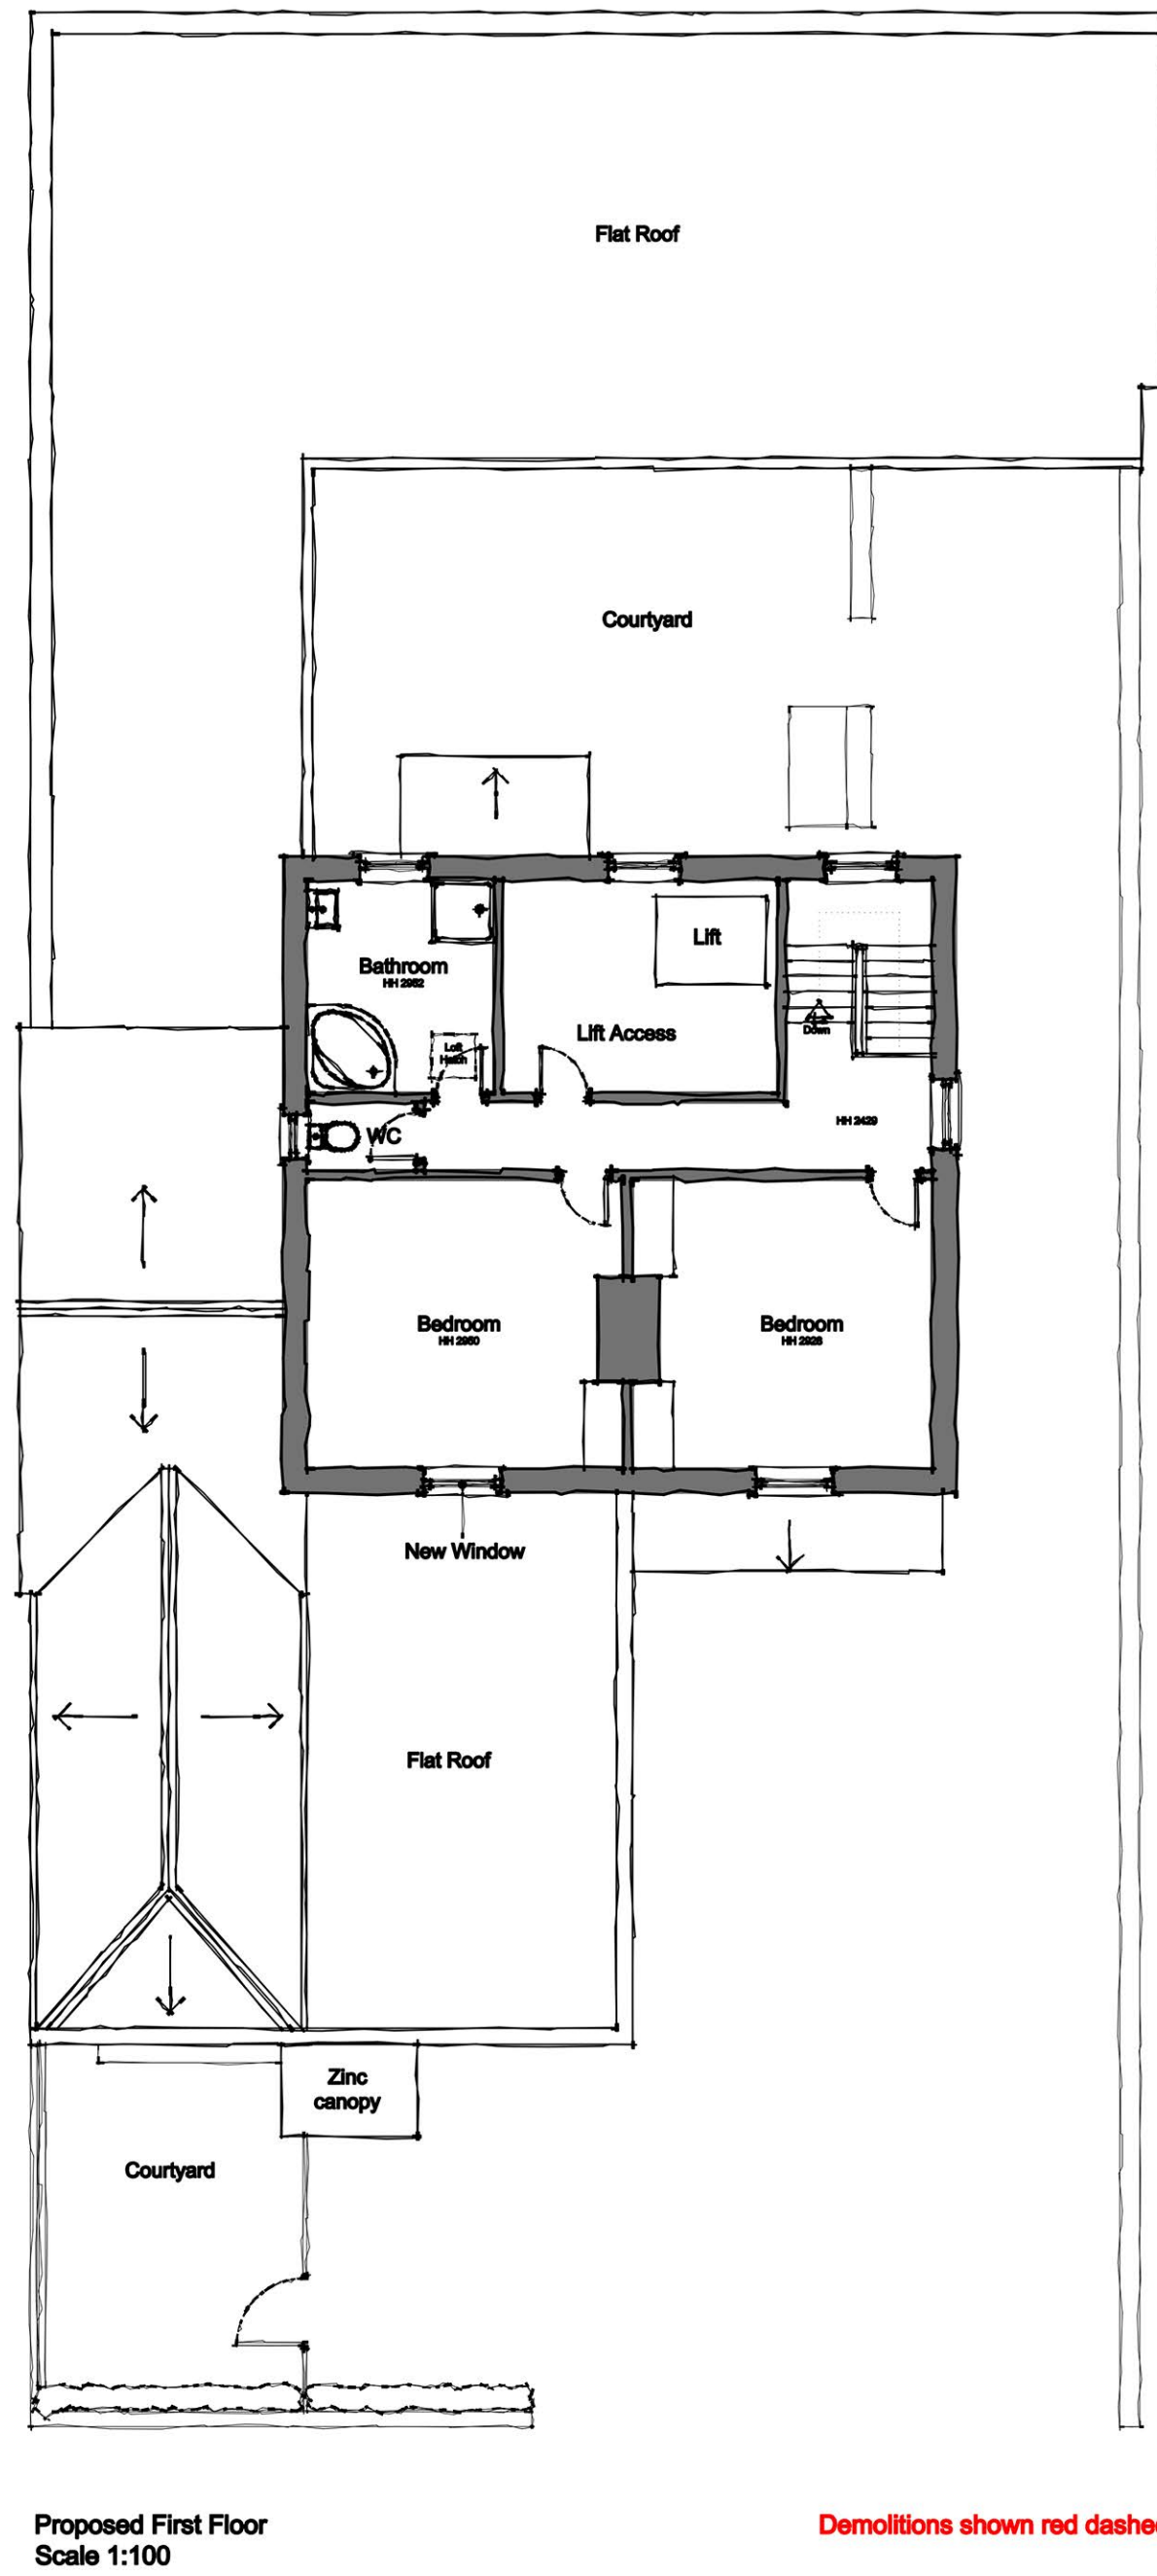
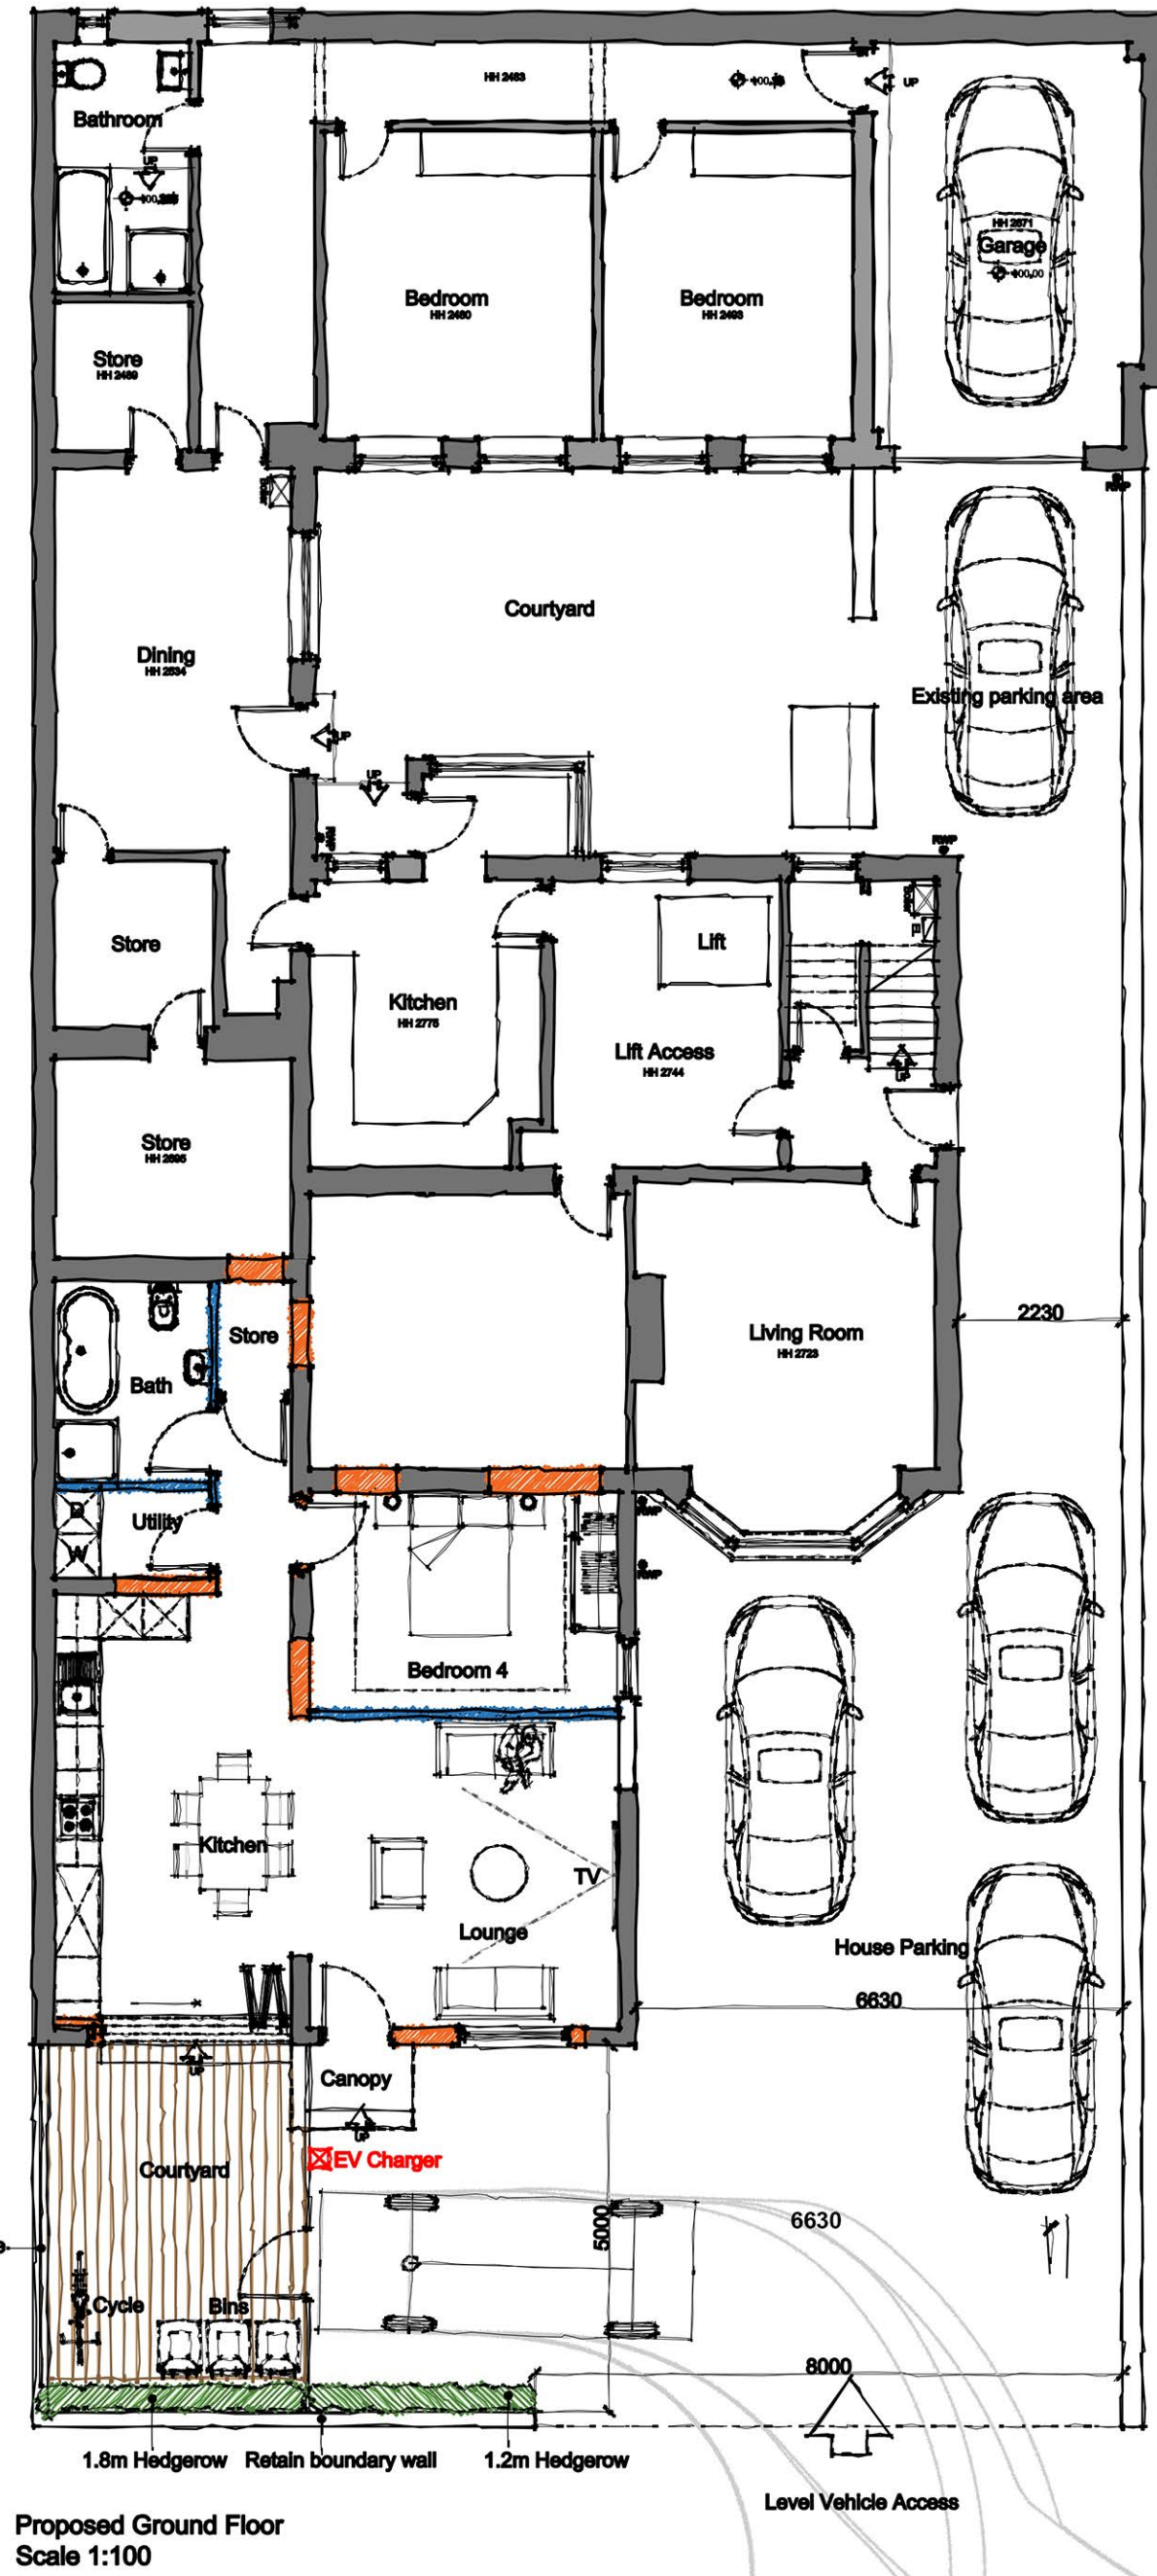
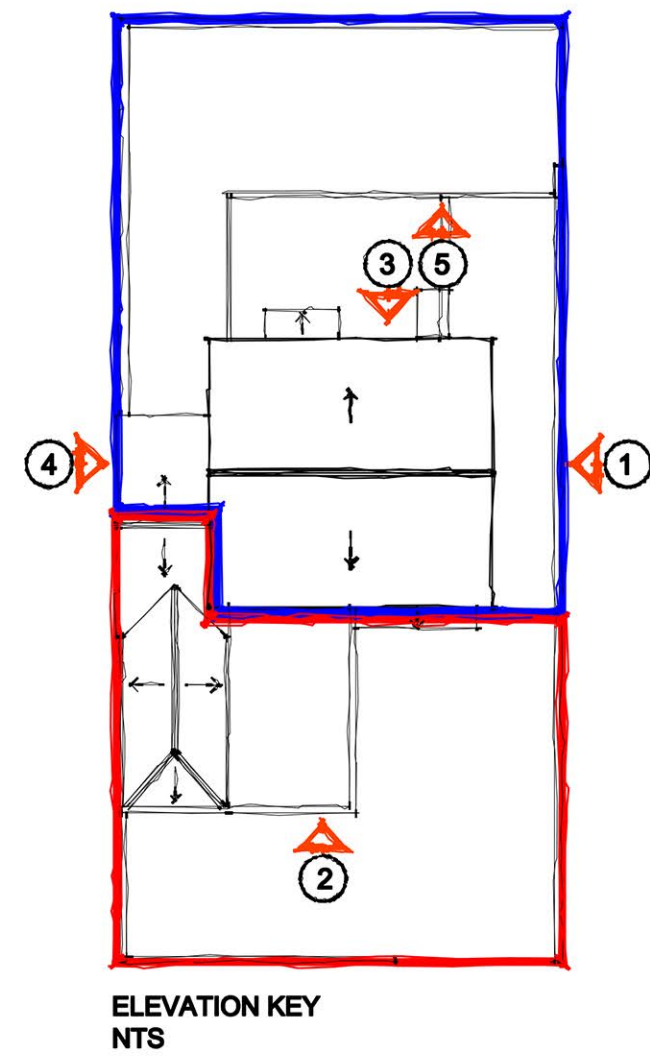
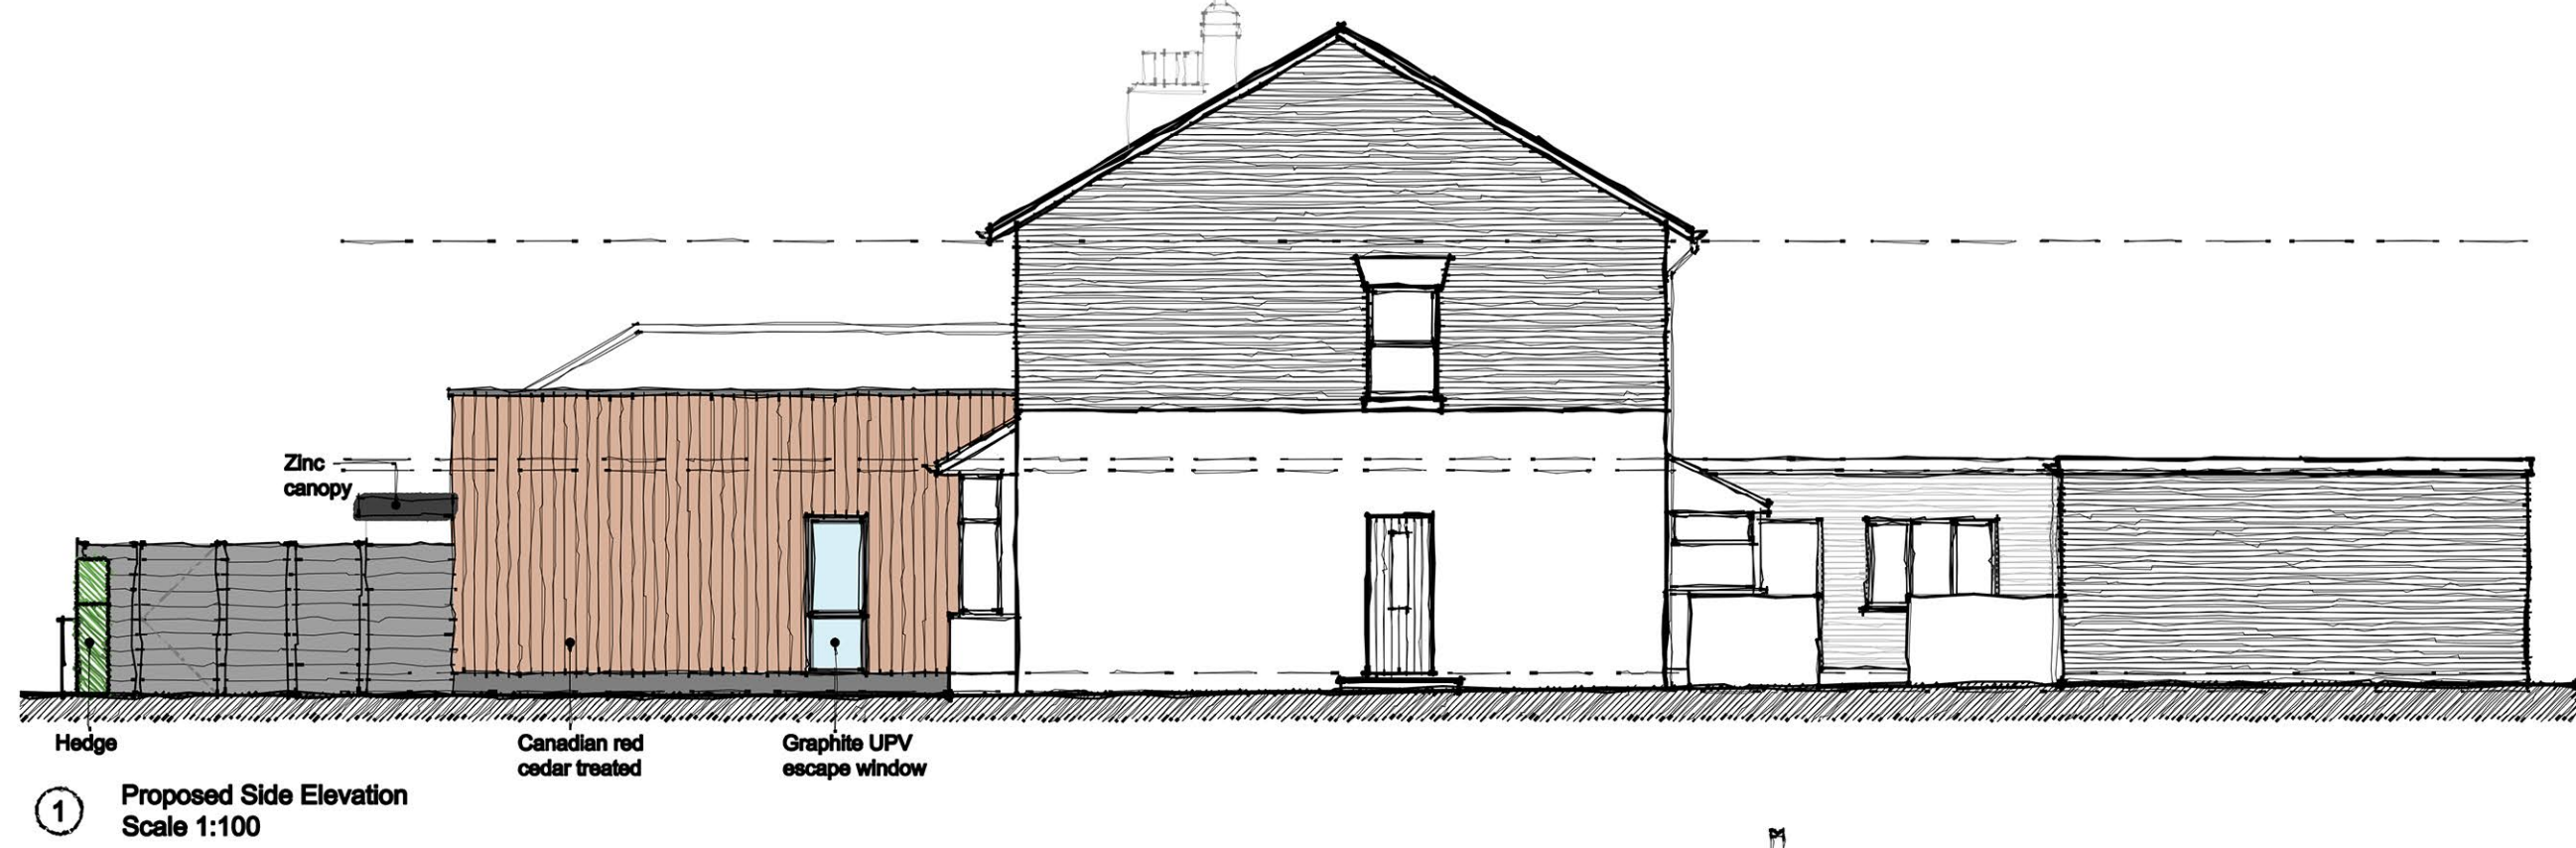


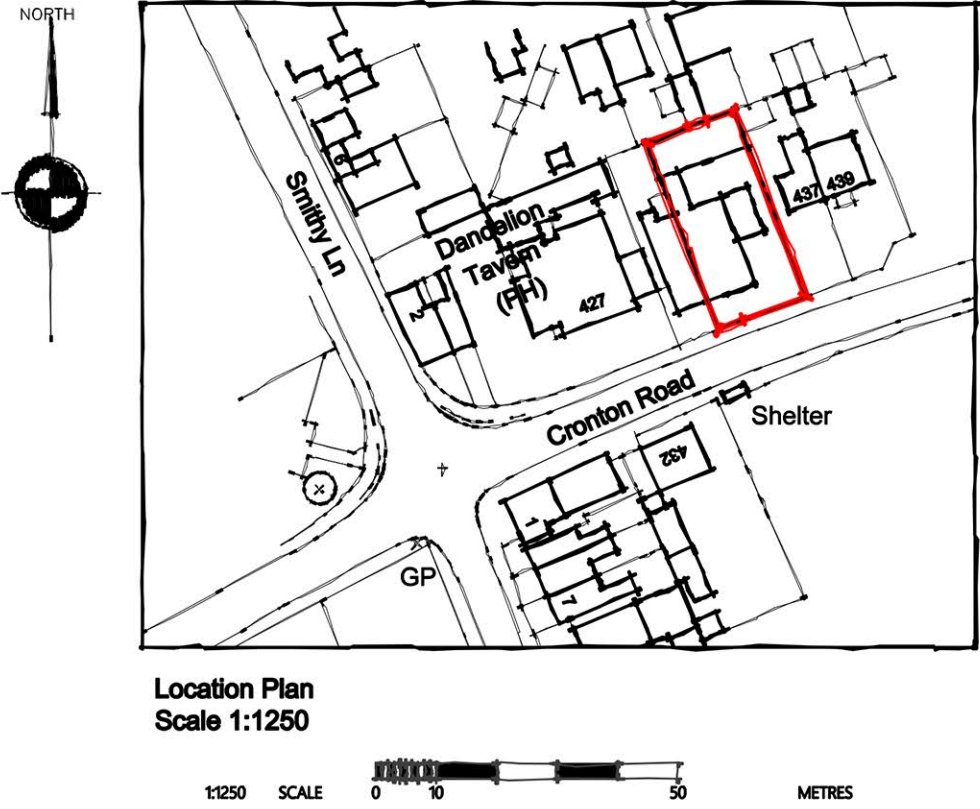

RA
Revival Architecture

revivalarchitecture.co.uk 0151 702 6700

The contractor is requested to check all dimensions before work is put in hand. Any discrepancies within the drawing should be reported prior to commencement of works.

This drawing is copyright and remains the property of Revival Architecture Ltd. This drawing must only be used for the purpose for which it is supplied and its contents must not be reproduced for any purpose without written permission.

Project: 433-435 Cronton Road

Client: TBC

Title: Proposed Plans and Elevations

Date: 02.08.24

Drawn: SRD

Check: SRD

Scale@A1: 1:100

Revision: P04

Status: Planning

Drawing Number:
2036-RA-XX-XX-DR-A-0100