


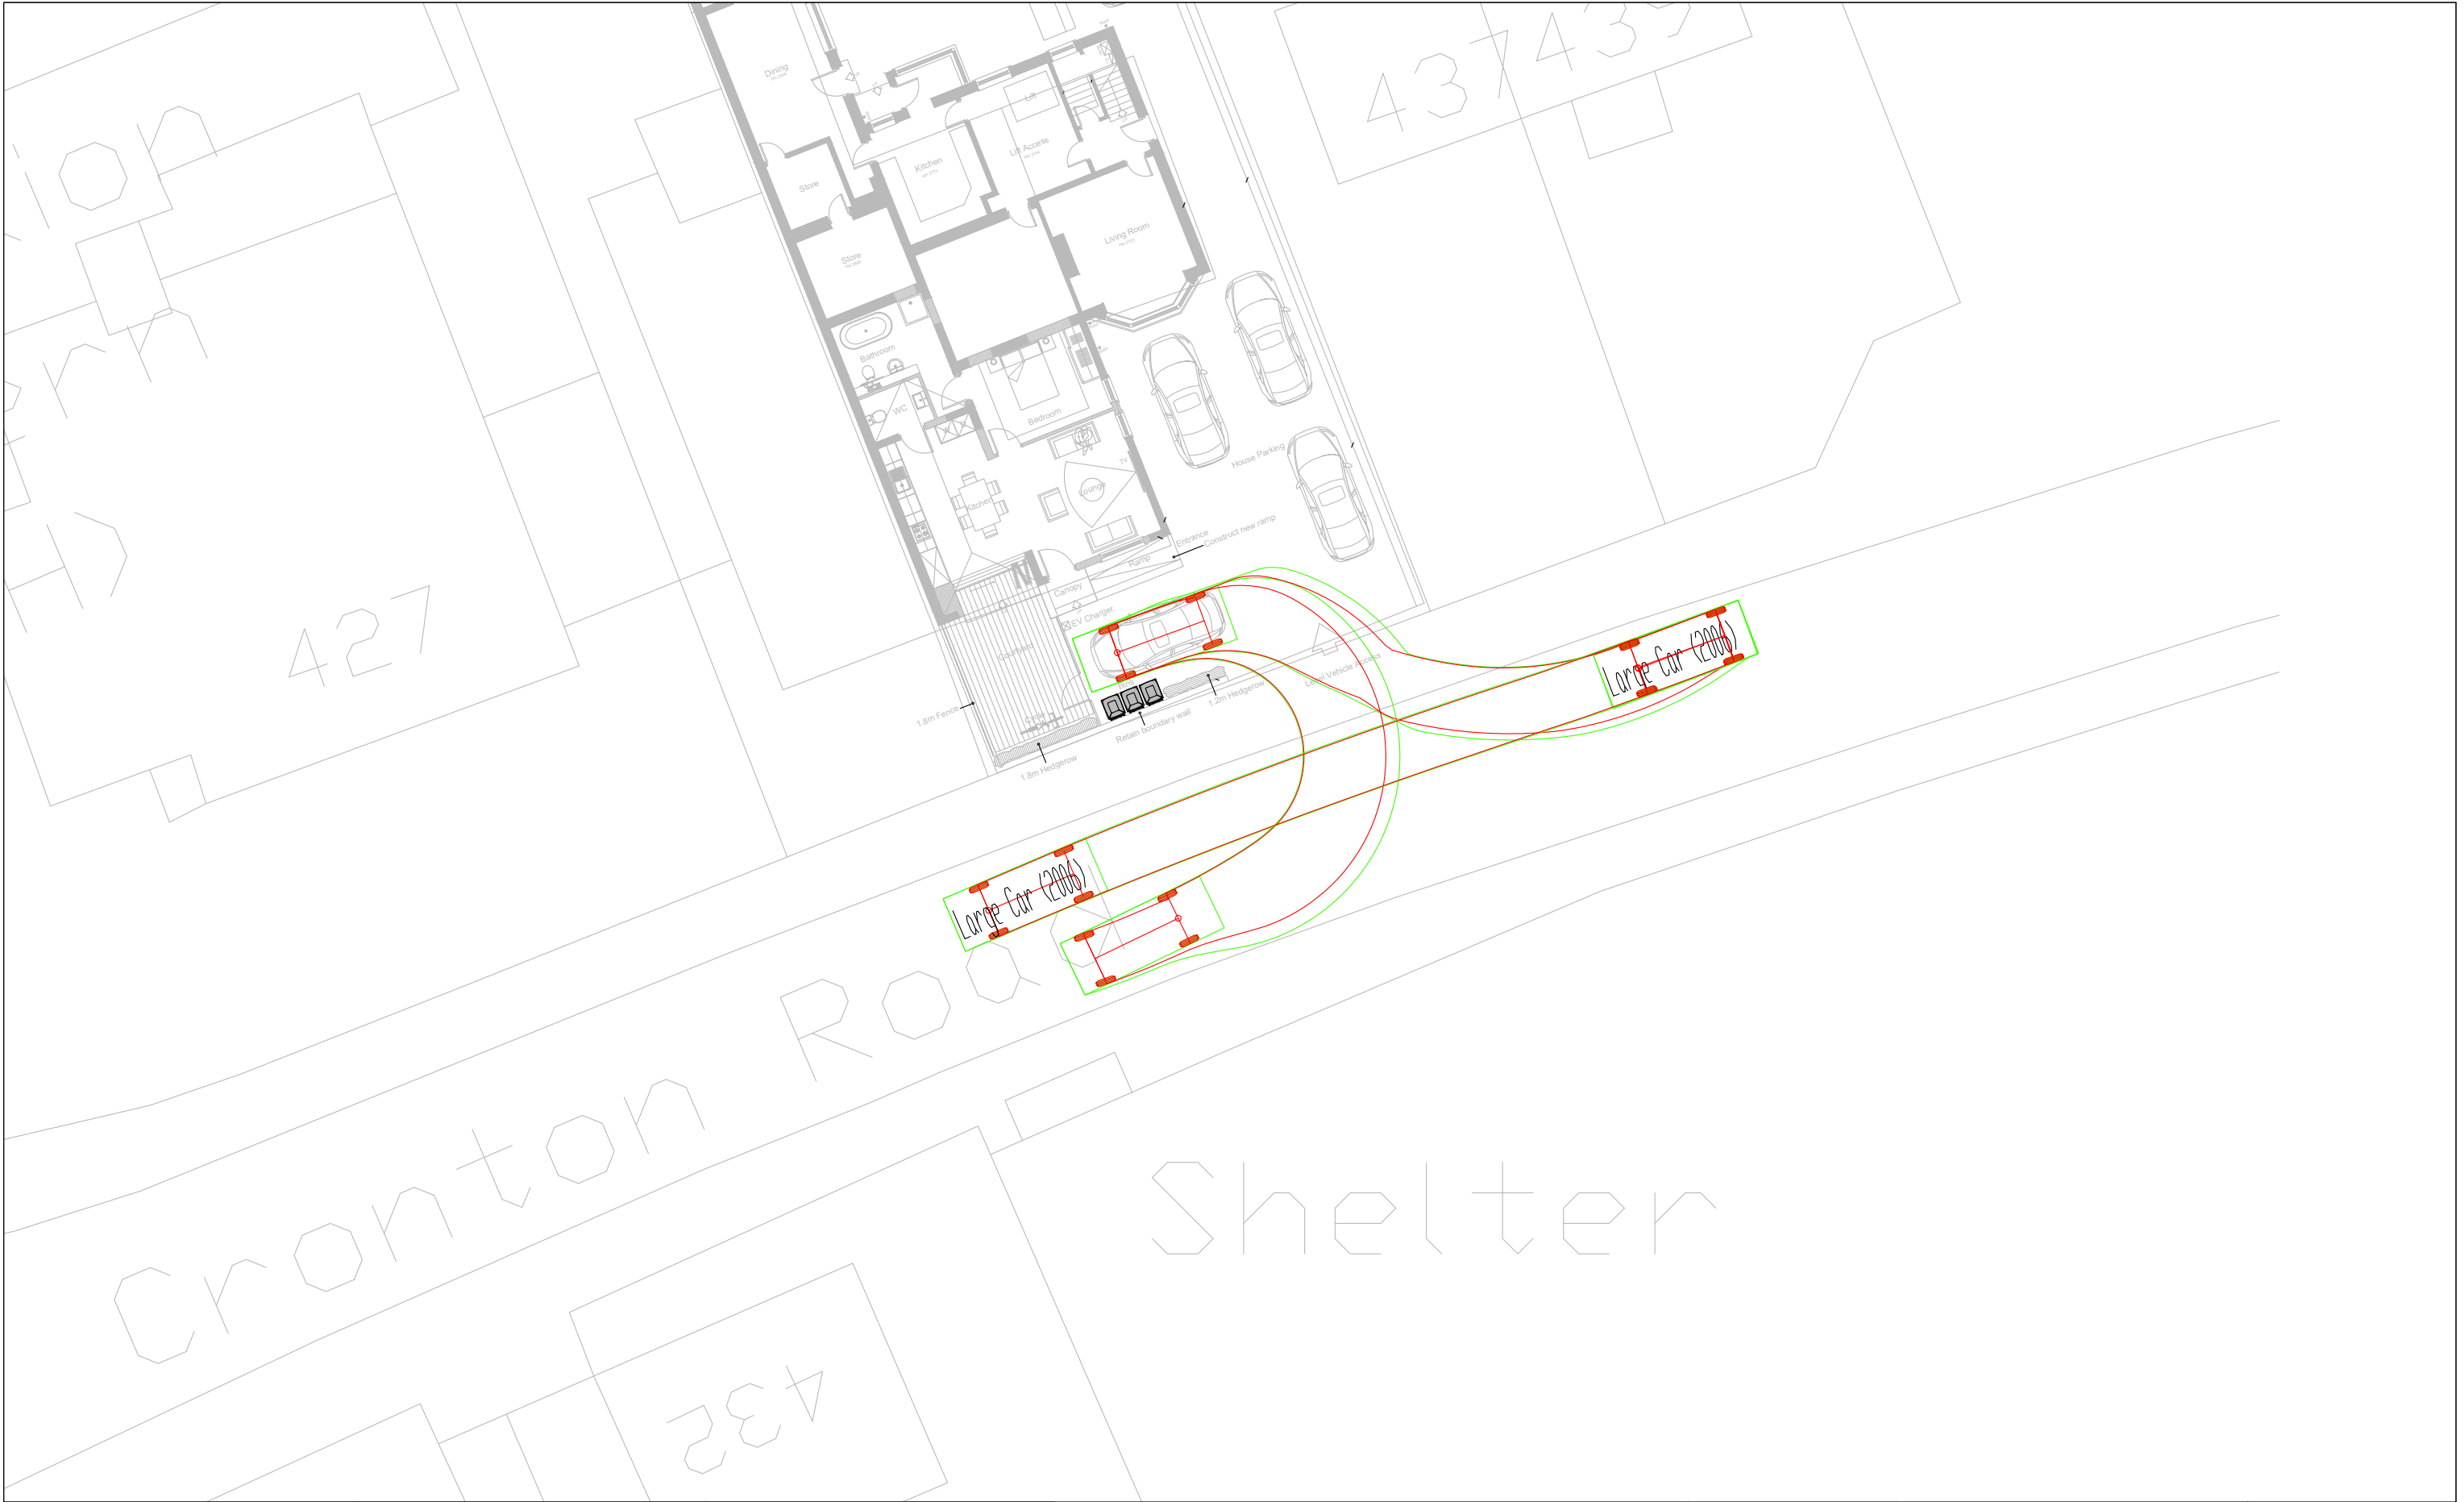

KEY PLAN	VEHICLE MODELS USED IN SWEEP PATH ANALYSIS	NOTES		 Fastnet Transport Planning 54 St James Street Liverpool L1 0AB 07529 204 168 www.fastnettd.co.uk Registered in England and Wales: 13286661	DRAWING TITLE SWEPT PATH ANALYSIS OF LARGE CAR		REVISIONS					
	CLIENT MFG CONSTRUCTION LTD											
	PROJECT 433-435 CRONTON ROAD				DRAWING NO. J250529-001		SCALE @ A3 1:200	REV -	FIRST ISSUE	CHECKED J.PARRY	REV DATE 02/06/25	
	 Large Car (2006) Overall Length 5.079m Overall Width 1.872m Overall Body Height 1.522m Min Body Ground Clearance 0.310m Max Track Width 1.331m Lock to lock time 4.00s Kerb to Kerb Turning Radius 5.900m											