


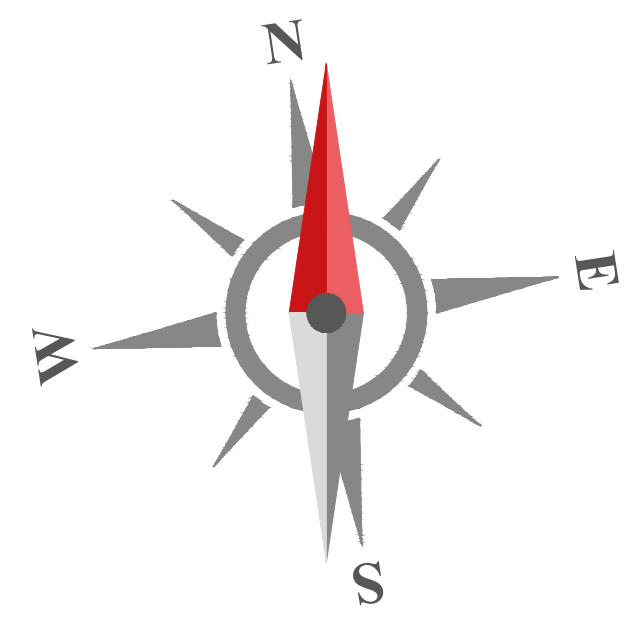

Key:

- Application Boundary
- Carriageway: Red Chippings
- Public Open Space Footpath: Self-binding Crushed Golden Gravel
- Private Drives: Tarmac
- Private Footpath: Flagstone
- Barratt Homes Parcel (Please refer to exact layouts)

NOTE: For adoptable carriageways, please refer to the 'Proposed Surface Finishes' Ref: 7778/06-1, 7778/06-2, 7778/06-3 & 7778/06-4

CHERRYFIELD DRIVE, KIRKBY HARD LANDSCAPING PLAN 2 OF 2

Cherryfield Drive, Kirkby

Hard Landscaping Plan (DWH)

Sheet 2 of 2

Drawn by: JC

Check: 11-03-24

Scale: 1:500

Revised: P03

HA010 - DWH - XX - XX - DR - UD - 203201

Do not scale from this drawing. Work to given dimensions only. Any discrepancies are to be reported to Originator.

Barratt & David Wilson Homes

Head Office: 2nd Floor, 300 St. James Place, Manchester, M2 1BB

Telephone: 0161 244 0000

DAVID WILSON HOMES

www.davidwilsonhomes.co.uk

BARRATT