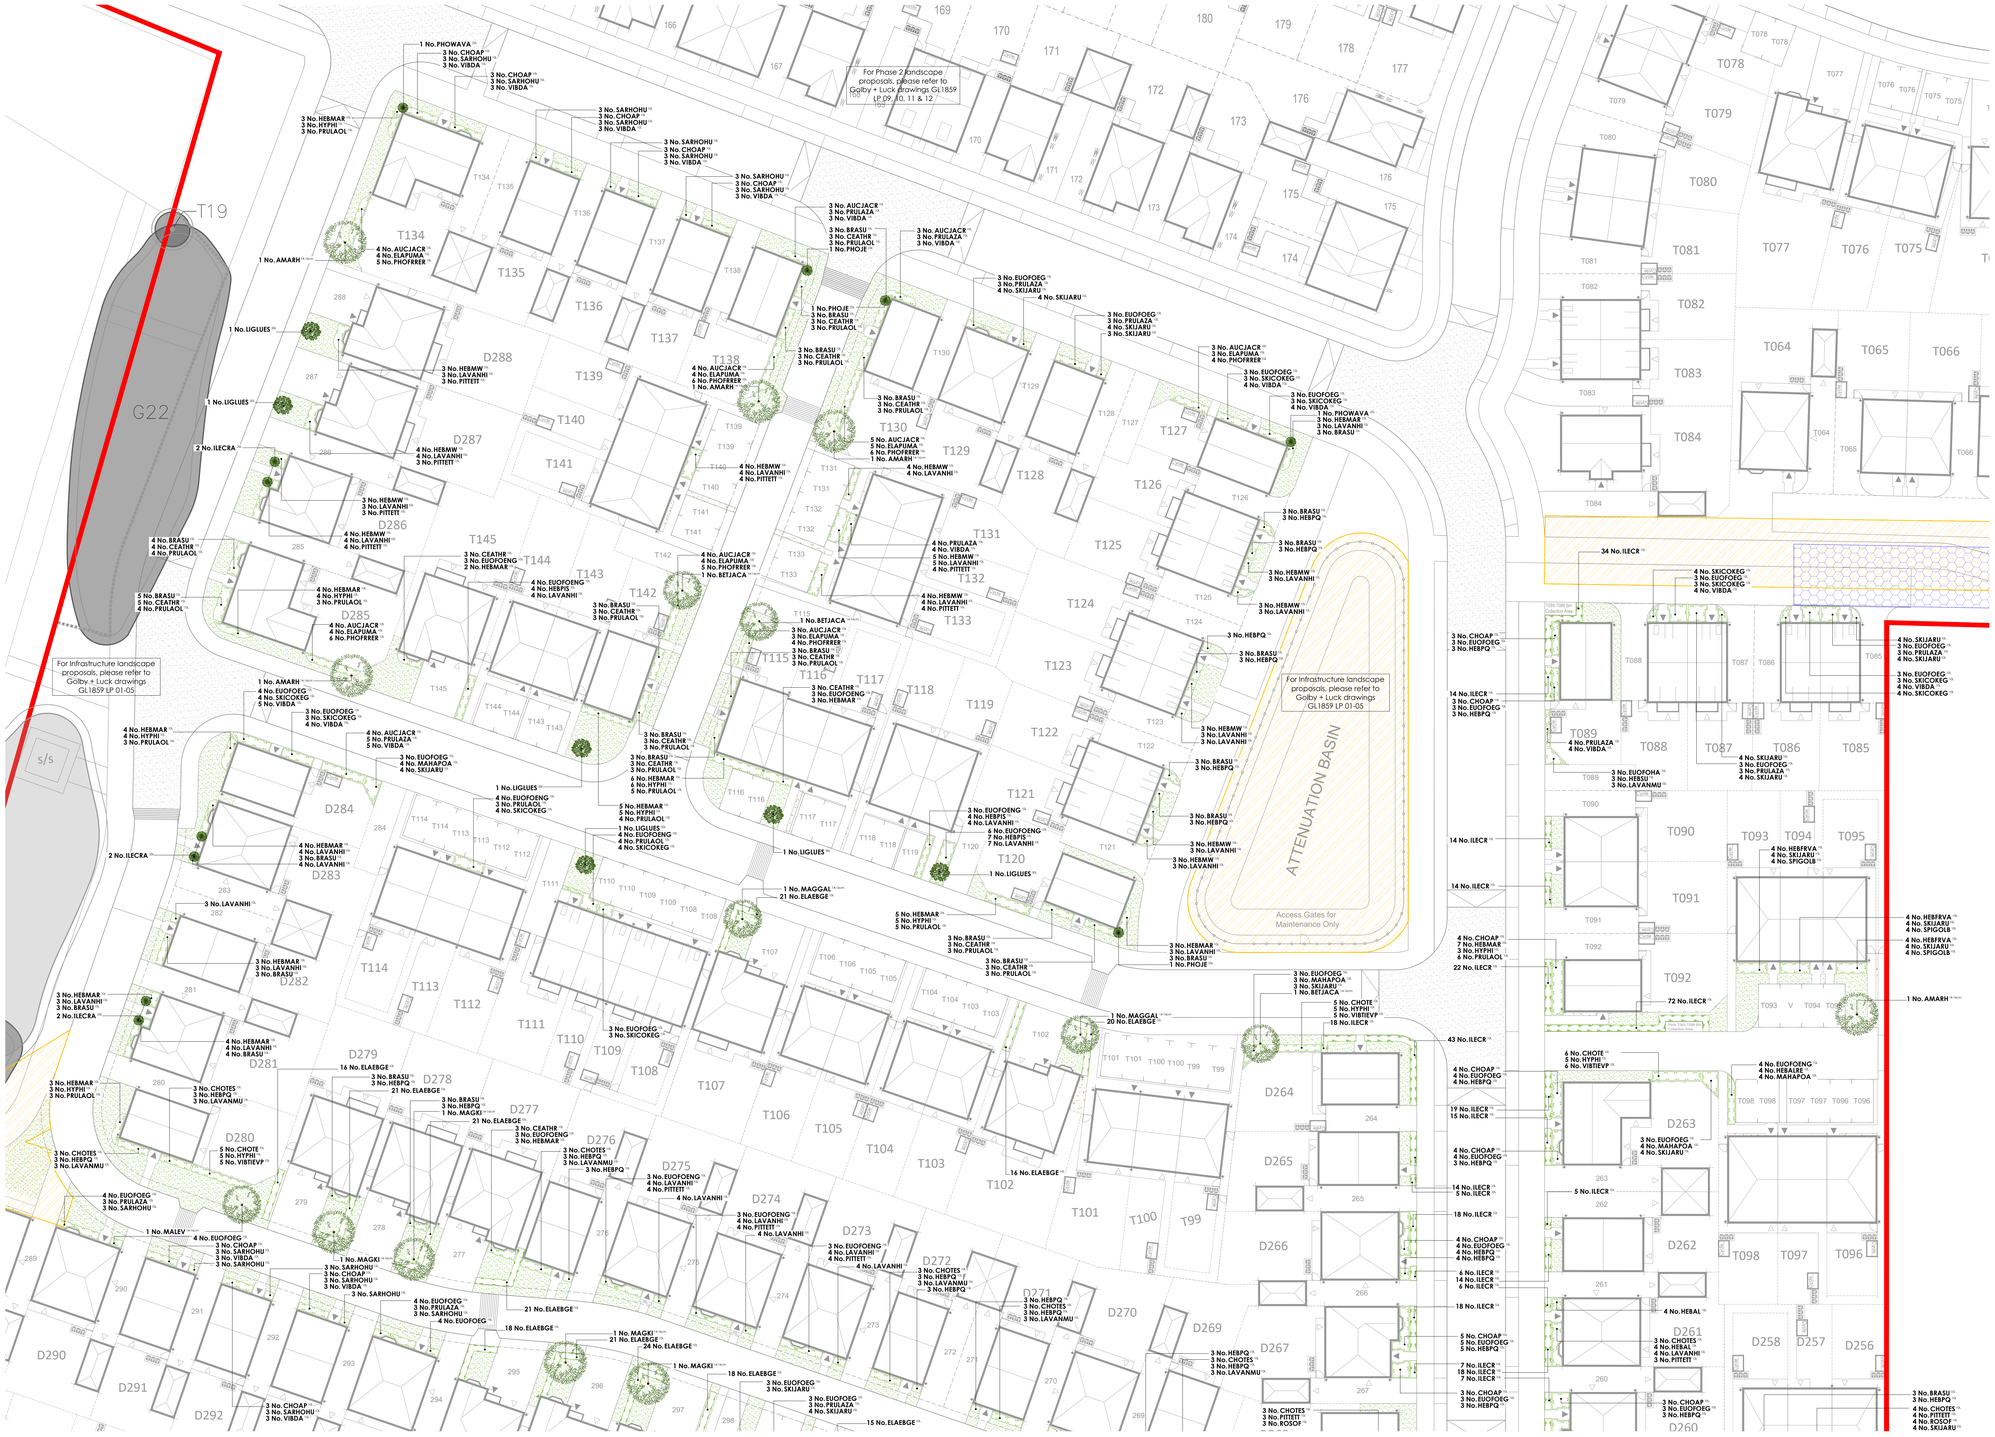


KEY

Full application site boundary.

Existing trees and vegetation to be retained.

Infrastructure Landscape Proposals - please refer to latest version of drawings GL1859 01-05 for details.

Drainage easements. Refer to drainage information for details.

Drainage facilities, proposed locations for underground storage tanks. Refer to drainage information for details.

Turf & Seeding

Turf
Turf to gardens to be laid as Rolawn 'Medallion', or similar approved.

Aggregates

Gravel
Decorative gravel to be laid to a depth of 50mm over a geotextile membrane.

Plant Schedule

Trees - Public Open Space

Abbr	Species	Supply	Size	Girth	Number
AMARH	Amelanchier arborea 'Robin Hill'	425-600cm	14-16cm	8	
AMEBA	Amelanchier 'Ballerina'	EHStd: Clear stem minimum 200cm: RB	425-600cm	14-16cm	5
BETALA	Betula albosinensis 'Fascination'	EHStd: Clear stem minimum 200cm: RB	425-600cm	14-16cm	2
BETJACA	Betula utilis jacquemontii	EHStd: Clear stem minimum 200cm: RB	425-600cm	14-16cm	4
MAGGAL	Magnolia 'Galaxy'	EHStd: Clear stem minimum 200cm: RB	425-600cm	14-16cm	13
MAGKI	Magnolia kobus 'Ikis'	EHStd: Clear stem minimum 200cm: RB	425-600cm	14-16cm	10
MALEV	Malus 'Evereste'	EHStd: Clear stem minimum 200cm: RB	425-600cm	14-16cm	2
LIRTUAU	Liriodendron tulip. 'Aureomarginatum'	EHStd: Clear stem minimum 200cm: RB	450-625cm	16-18cm	1
					Total :45

Specimen Shrubs

Abbr	Species	Pot Size	Height	Habit	Number
ILECRA	Ilex crenata	25L	100-125cm	Topiary cone	6
LIGLUES	Ligustrum lucidum 'Excel. Superbum'	50L	200-225cm	Std: 10-12cm	6
PHOJE	Phormium 'Jester'	25L	100-125cm	Trp Cm	8
PHOPEBL	Phormium 'Platt's Black'	25L	100-125cm	Trp Cm	6
PHOWAVA	Phormium 'Yellow Wave'	25L	100-125cm	Trp Cm	5
PHOHALS	Photinia fraseri 'Red Robin'	25L	150-175cm	Topiay half std.	4
PHOFRR	Photinia x fraseri 'Red Robin'	50L	200-225cm	Std: 10-12cm	7
					Total :42

Single-Species Hedgerows


Abbr	Species	Pot Size	Height	Habit	Density	Number
ELAEGE	Elaeagnus ebbingei 'Gilt Edge'	10L	40-60cm	Bushy	0.4Ctr	274
ILECR	Ilex crenata	10L	30-40cm	Bushy	0.3Ctr	662
ELAEB	Elaeagnus ebbingei	10L	80-100cm	Bushy	0.4Ctr	357
VIBPRA	Viburnum tinus 'Eve Price'	10L	40-60cm	Bushy	0.4Ctr	611
EAB	Escallonia 'Apple Blossom'	5L	40-60cm	Bushy	0.4Ctr	75
						Total :1979

Shrubs - Plots

Abbr	Species	Pot Size	Height	Habit	Density	Number
CORALE	Cornus alba 'Elegantissima'	3L	60-80cm	Branched	0.7Ctr	20
ERYBM	Erysimum 'Bowles Mauve'	3L		Full pot	0.7Ctr	8
AUCJA	Aucuba japonica	10L	60-80cm	Bushy	0.7Ctr	20
AUCJACR	Aucuba japonica 'Crotonifolia'	10L	40-60cm	Bushy	0.7Ctr	41
AUCVARA	Aucuba japonica 'Variegata'	10L	40-60cm	Bushy	0.7Ctr	14
BRASU	Brachyglottis 'Sunshine'	10L	40-60cm	Bushy	0.7Ctr	149
CEATHR	Ceanothus thyrsiflorus repens	10L	40-60cm	Bushy	0.7Ctr	54
CHOAP	Choisya 'Aztec Pearl'	10L	40-60cm	Bushy	0.7Ctr	113
CHOTE	Choisya ternata	10L	40-60cm	Bushy	0.7Ctr	16
CHOTES	Choisya ternata 'Sundance'	10L	40-60cm	Bushy	0.7Ctr	99
ELAEGE	Elaeagnus ebbingei 'Gilt Edge'	10L	60-80cm	Bushy	0.7Ctr	4
ELAPUMA	Elaeagnus pungens 'Maculata'	10L	80-100cm	Bushy	0.7Ctr	47
EUOFOENG	Euonymus fortunei 'Emerald 'n' Gold'	10L	30-40cm	Bushy	0.7Ctr	99
EUOFOEG	Euonymus fortunei 'Emerald Gaiety'	10L	30-40cm	Bushy	0.7Ctr	235
EUOFOHA	Euonymus fortunei 'Harlequin'	10L	30-40cm	Bushy	0.7Ctr	11
FATJA	Fatsia japonica	10L	60-80cm	Bushy	0.7Ctr	34
HEBMAR	Hebe 'Marjorie'	10L	30-40cm	Bushy	0.7Ctr	106
HEBBEAA	Hebe 'Midsummer Beauty'	10L	30-40cm	Bushy	0.7Ctr	12
HEBMW	Hebe 'Mrs Winder'	10L	30-40cm	Bushy	0.7Ctr	56
HEBPQ	Hebe 'Purple Queen'	10L	30-40cm	Bushy	0.7Ctr	199
HEBSU	Hebe 'Sutherlandii'	10L	30-40cm	Bushy	0.7Ctr	12
HEBPS	Hebe pinguifolia 'Sutherlandii'	10L	30-40cm	Bushy	0.7Ctr	15
HYPHI	Hypericum 'Hidcote'	10L	40-60cm	Bushy	0.7Ctr	65
HYPTRIA	Hypericum moserianum 'Tricolor'	10L	40-60cm	Bushy	0.7Ctr	3
LAVANHI	Lavandula angustifolia 'Hidcote'	10L	30-40cm	Bushy	0.7Ctr	200
LAVANMU	Lavandula angustifolia 'Munstead'	10L	30-40cm	Bushy	0.7Ctr	58
LAVANVE	Lavandula angustifolia 'Vera'	10L	30-40cm	Bushy	0.7Ctr	15
MAHAPOA	Mahonia aquifolium 'Apollo'	10L	30-40cm	Bushy	0.7Ctr	22
PHOFRBER	Photinia fraseri 'Red Robin'	10L	80-100cm	Bushy	0.7Ctr	54
PITTETI	Pittosporum tenuifolium 'Tom Thumb'	10L	30-40cm	Bushy	0.7Ctr	90
PITTEVA	Pittosporum tenuifolium 'Variegatum'	10L	40-60cm	Bushy	0.7Ctr	14
PRULAOL	Prunus laurocerasus 'Otto Luyken'	10L	60-80cm	Bushy	0.7Ctr	112
PRULAZA	Prunus laurocerasus 'Zabeliana'	10L	40-60cm	Bushy	0.7Ctr	72
ROSOF	Rosmarinus officinalis	10L	40-60cm	Bushy	0.7Ctr	34
SARHOHU	Sarcococca humilis	10L	30-40cm	Bushy	0.7Ctr	87
SKICOKEG	Skimmia confusa 'Kew Green'	10L	30-40cm	Bushy	0.7Ctr	60
SKIJARU	Skimmia japonica 'Rubella'	10L	40-60cm	Bushy	0.7Ctr	151
SKICOKEG	Skimmia x confusa 'Kew Green'	10L	30-40cm	Bushy	0.7Ctr	18
SPIGOLB	Spiraea japonica 'Gold Mound'	10L	40-60cm	Bushy	0.7Ctr	35
VIBDA	Viburnum davidii	10L	40-60cm	Bushy	0.7Ctr	136
VIBTEVP	Viburnum tinus 'Eve Price'	10L	40-60cm	Bushy	0.7Ctr	18
						Total :2718

Drawing to be read in conjunction with GL1859 SP 01 Landscape Specification.

Location Plan

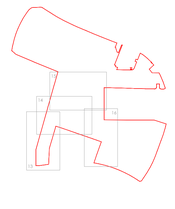

Rev	Date	Notes	Init.
A	19/08/25	Updated to client comments and latest planning layout.	EW
B	03/09/25	Updated to client comments.	EW
C	09/09/2025	Species updated to plots D314-D335.	EW

Project
Cherryfield Drive
Kirkby

Drawing title
Landscape Proposals - Phase 3
(Plots T085-T145, D01-67 & D246-335)
(Sheet 3 of 4)

Status
PLANNING

Client
David Wilson Homes North West

Scale	Drawn By	Checked By
1:250 @ A0	EW	JW

Date	Reference
31/07/2025	**GL1859 LP 15C**

golby+luck
landscape architects

Landscape Institute Registered Practice

Scale Bar
0m 5m 10m 15m 20m 25m

tel: 01530 265688 | email: info@golbyandluck.co.uk | web: www.golbyandluck.co.uk

This drawing has been produced by GOLBY AND LUCK LTD © all rights reserved. Ordnance Survey Licence No. AC0000816136 registered with PlotsMP
Office: 207 Leicester Road, Ibstock, Leicestershire, LE67 6HP