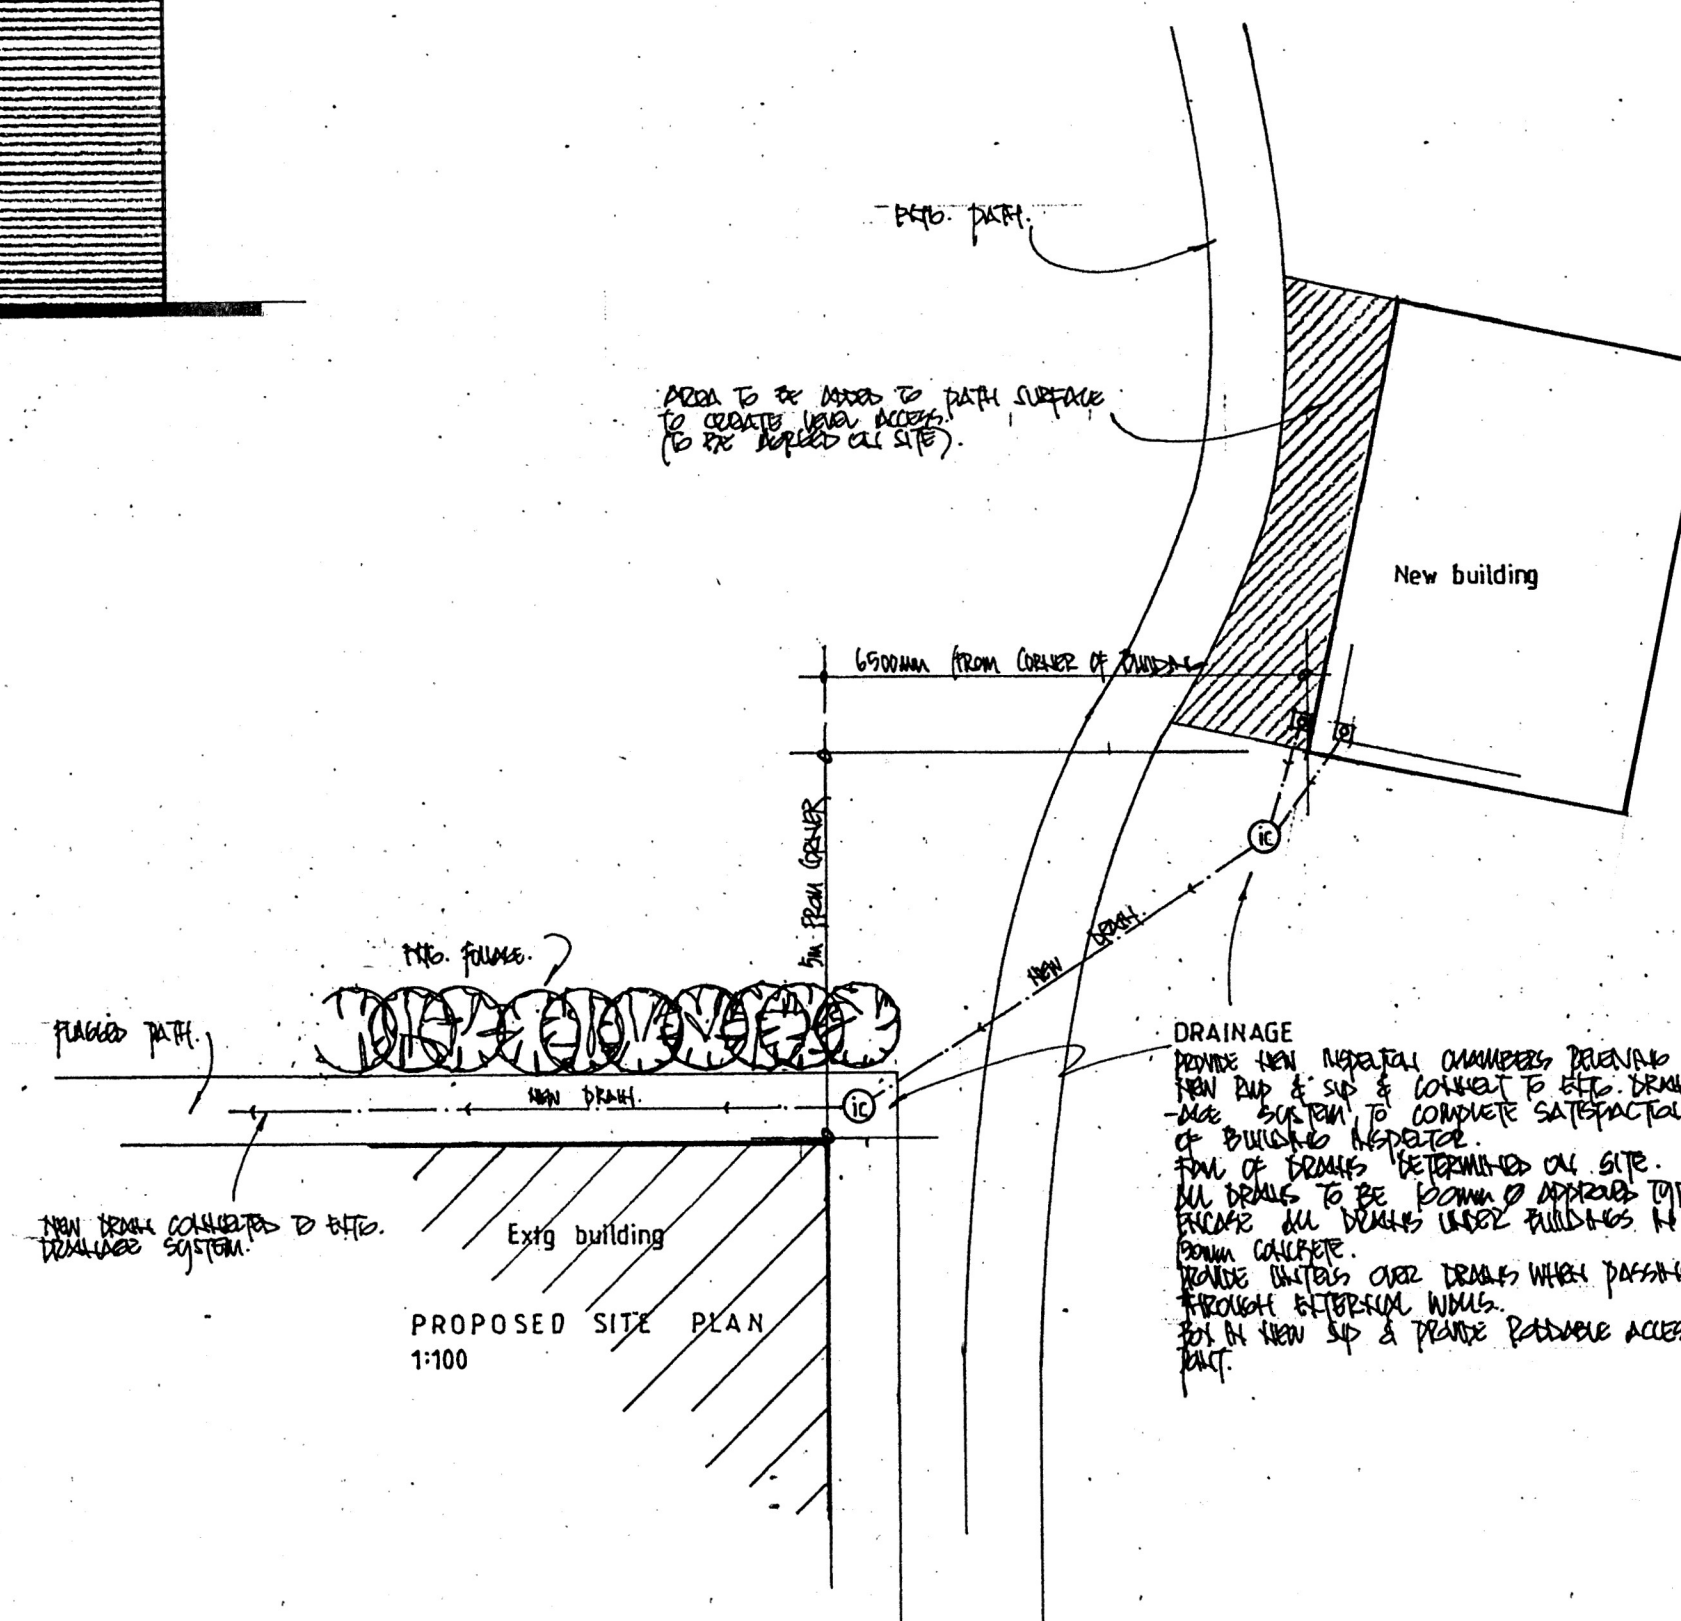
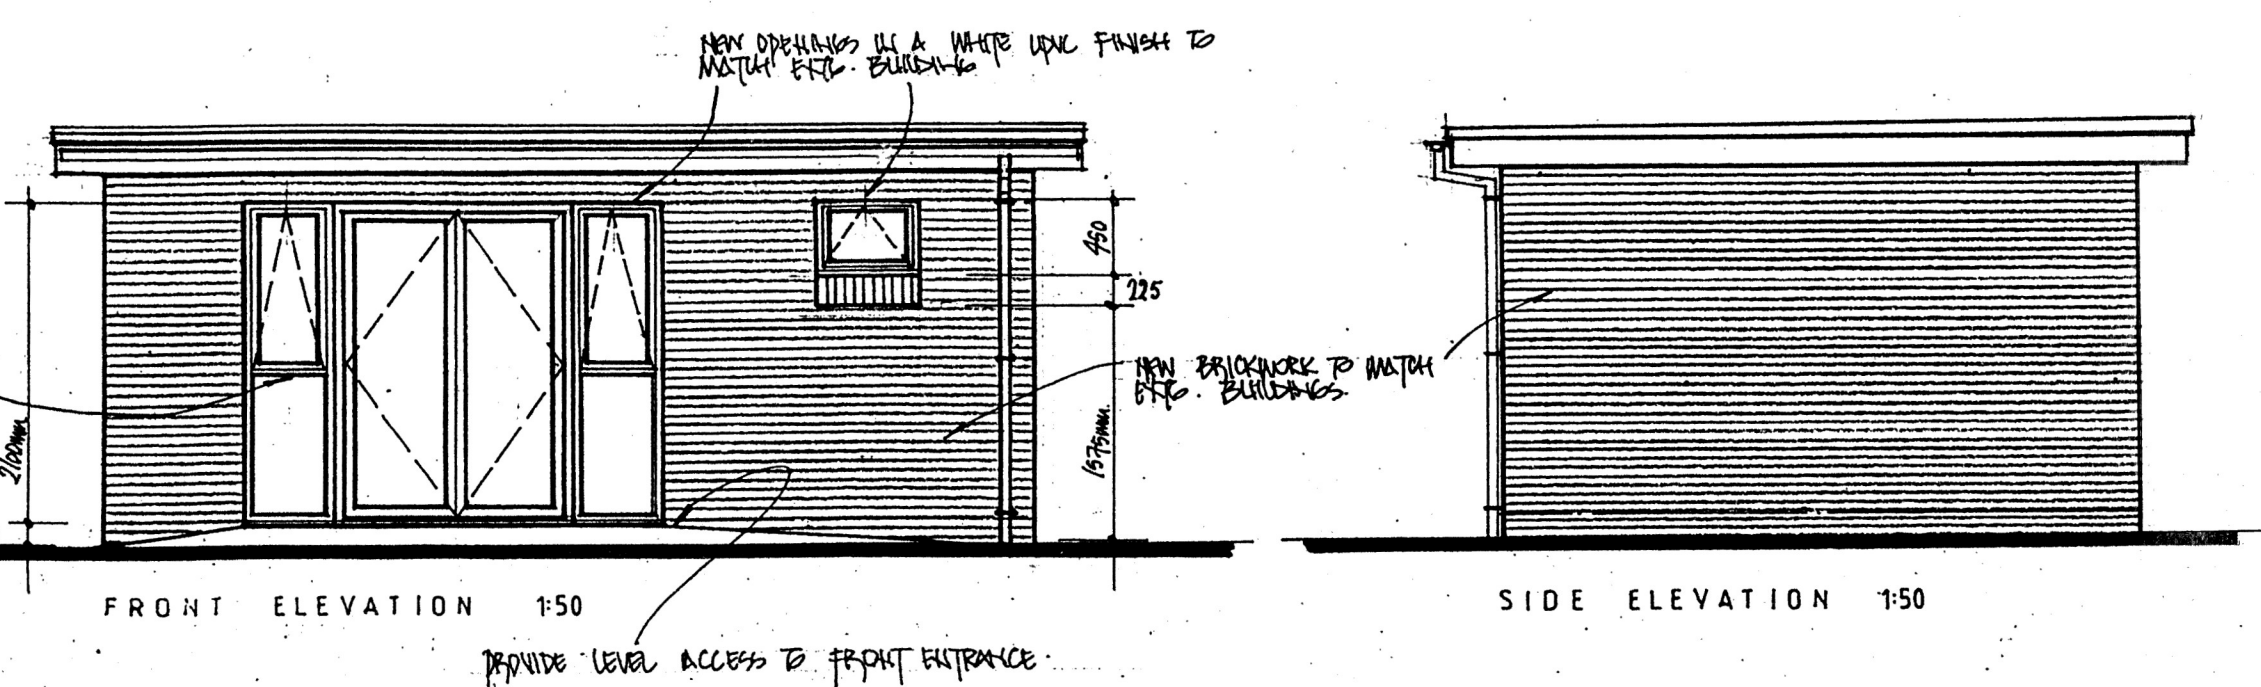


[illegible]

FLOOR
FLOOR SAND/CONCRETE SLABS ON ROOM COLLECTOR SLABS
ALL ROOM KITCHEN INSULATED ON ROOF W/ROOF
DOWN ON A SAND BURIED HARDCORE BI ROOM WALL
COMPOSITE W/STARS. SHW TO TOP OF.
DEVELOP ROOM STRENGTH TO PERMETER OF SLS &
STREETS AT EXTERIOR WALLS, TO PREVENT COLL BRIDGE.

FOUNDATIONS
CONCRETE STEP FOUNDATIONS: 600mm WIDE x 200mm DEEP, WITH AN APPROX. COVER OF 300mm.
FOUNDATIONS ARE TO SUIT SITE CONDITIONS & ARE TO SATISFY BUILDING INSPECTOR.

client
AVONDALE MENTAL HEALTHCARE
CENTRE.
11 SANDSTONE DRIVE
WHITTON
135 716.

project

SINGLE STORY FLAT ROOF
DETACHED BUILDING WITHIN
GROUNDS OF ABOVE.

title
PROPOSED PLANS & ELEVATIONS.

scale 1:50, 1:100.

drug n° 01.

date OCTOBER' 2025.

ALL DIMENSIONS TO BE CHECKED ON SITE.
ALL ELEMENTS OF STRUCTURE TO BE 2B..
FIRE PROTECTING.

A1 PAPER SIZE.