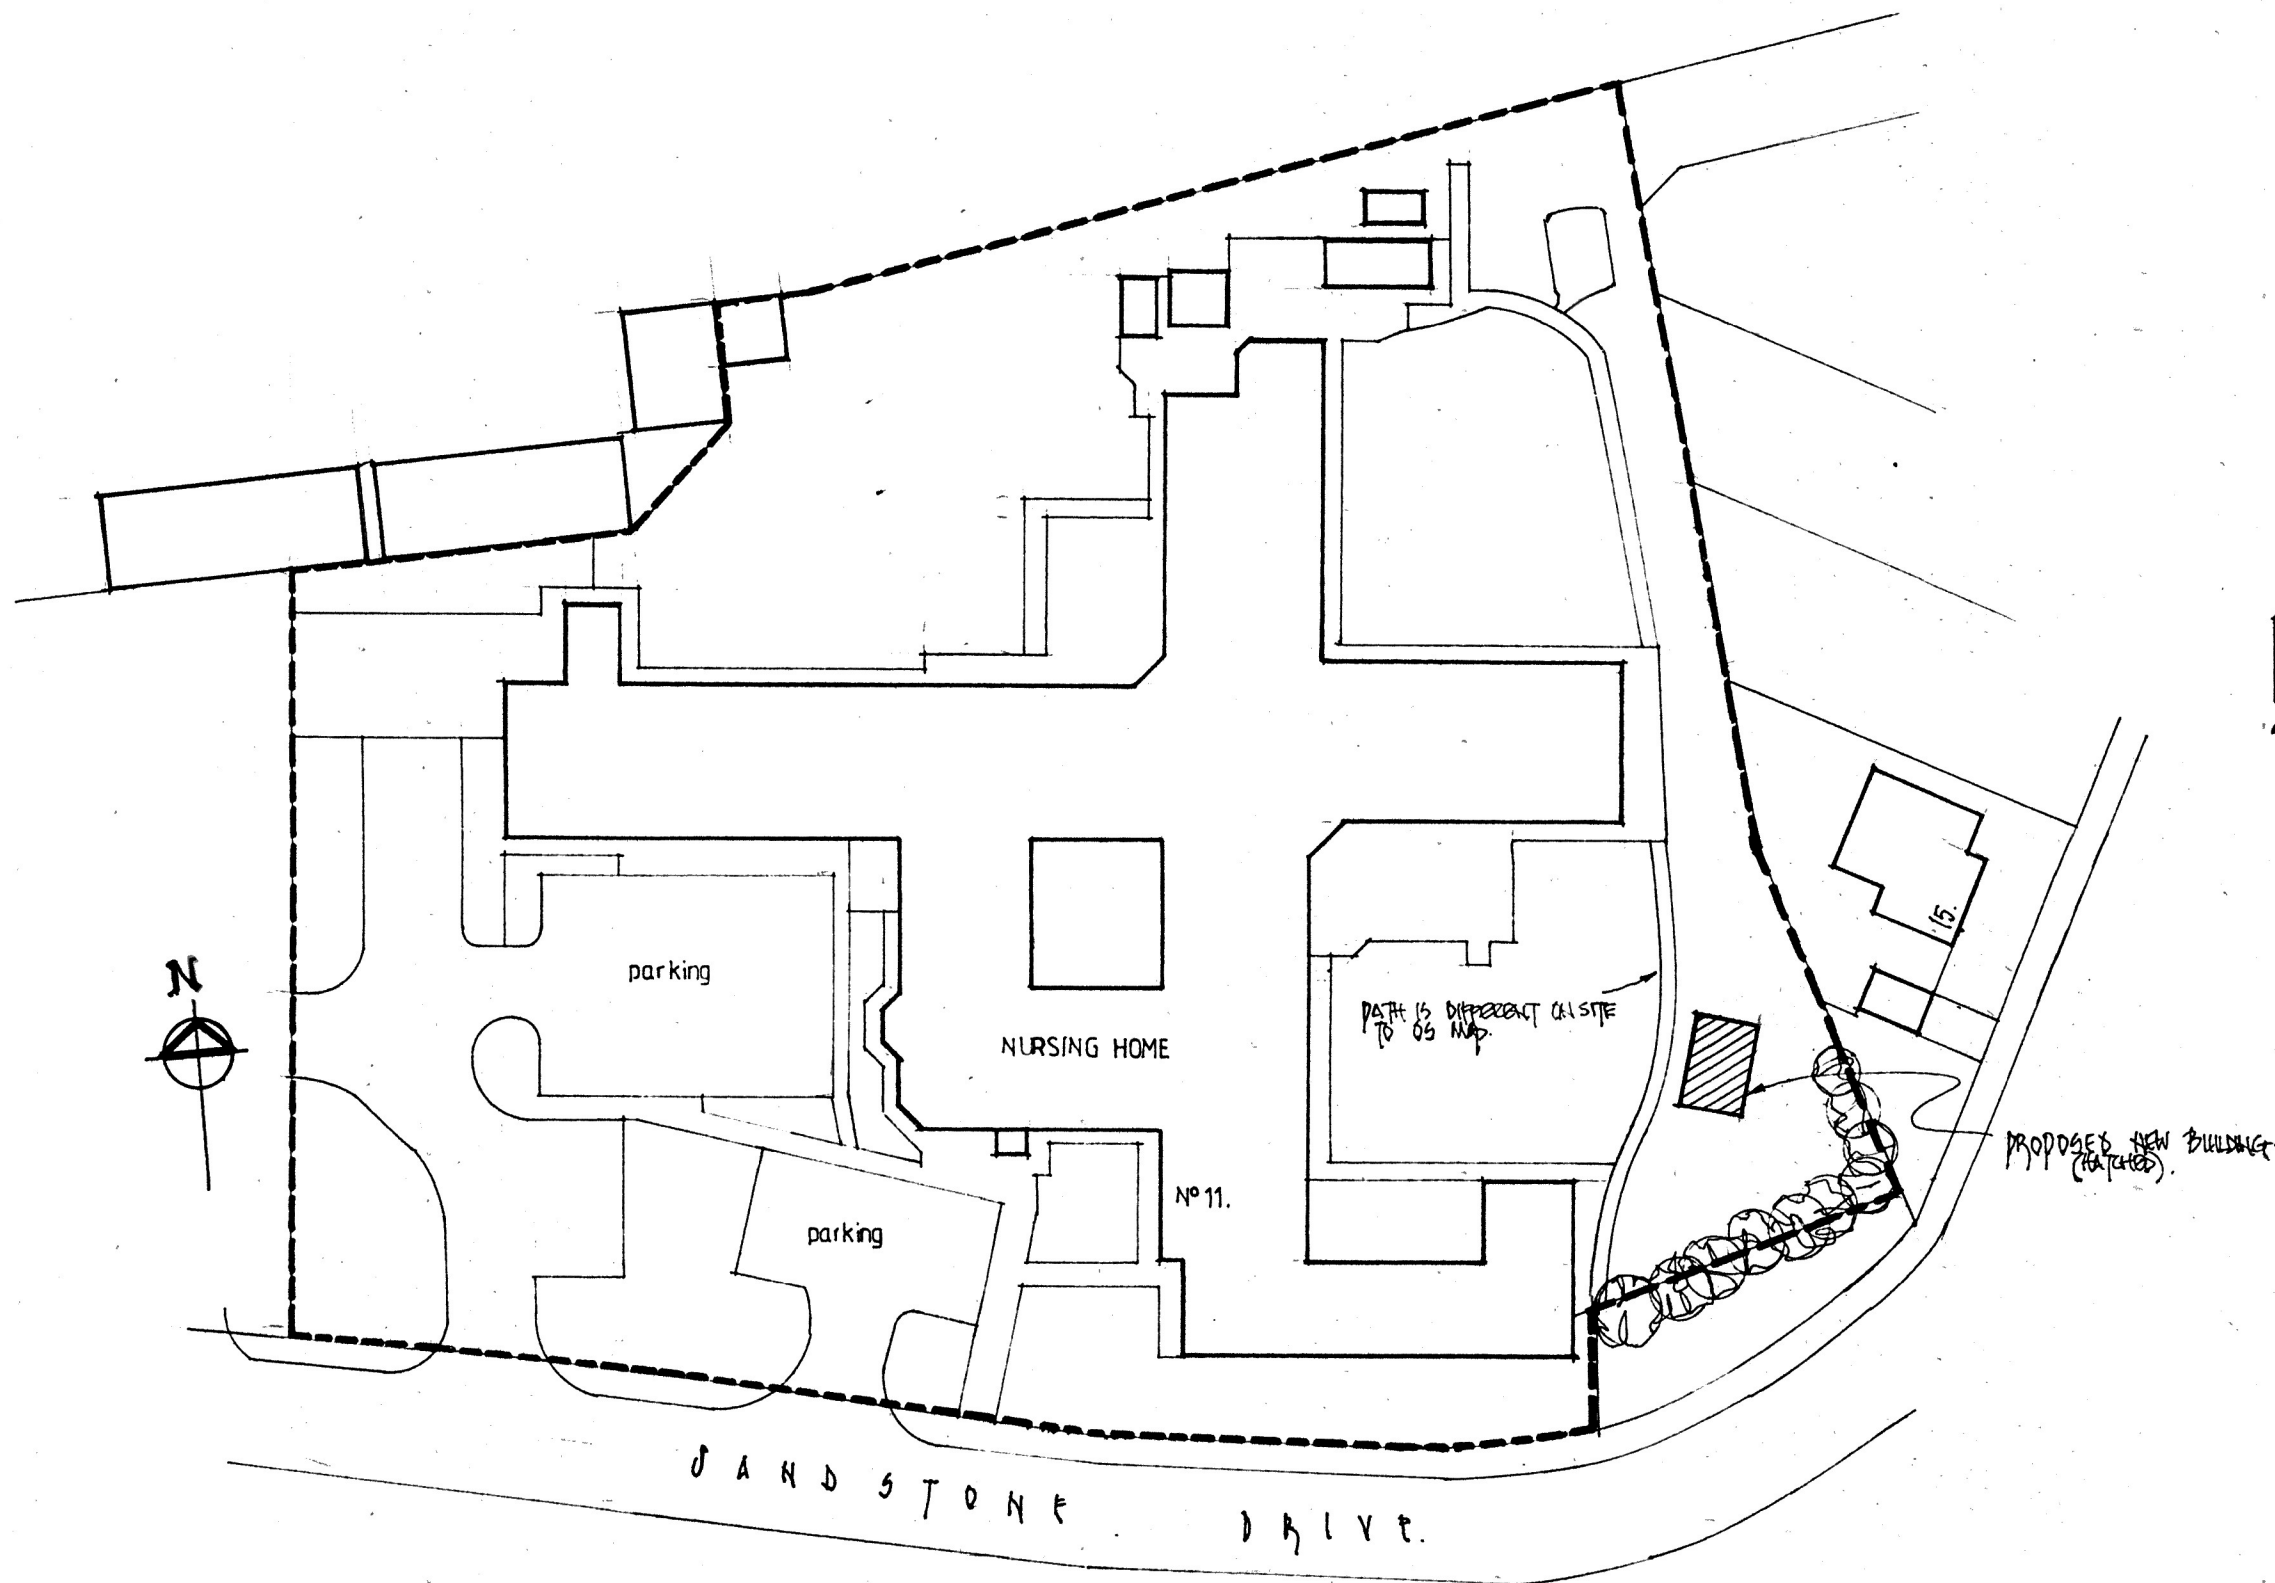


CLIENT:	
AVONDALE MENTAL HEALTHCARE CENTRE.	
11 SANDSTONE DRIVE WHISTON L35 7LG	
PROJECT:	
SINGLE STOREY FLAT ROOF DETACHED BUILDING WITHIN GROUNDS OF ABOVE.	
TITLE:	
PROPOSED BLOCK PLAN.	
SCALE: 1:500.	DRAWN BY: 02.
DATE: OCTOBER '2020.	

ALL DIMENSIONS TO BE CHECKED ON SITE.
ALL ELEMENTS OF STRUCTURE TO BE 3R
FIRE RESISTANT.

A3 PAPER SIZE.