



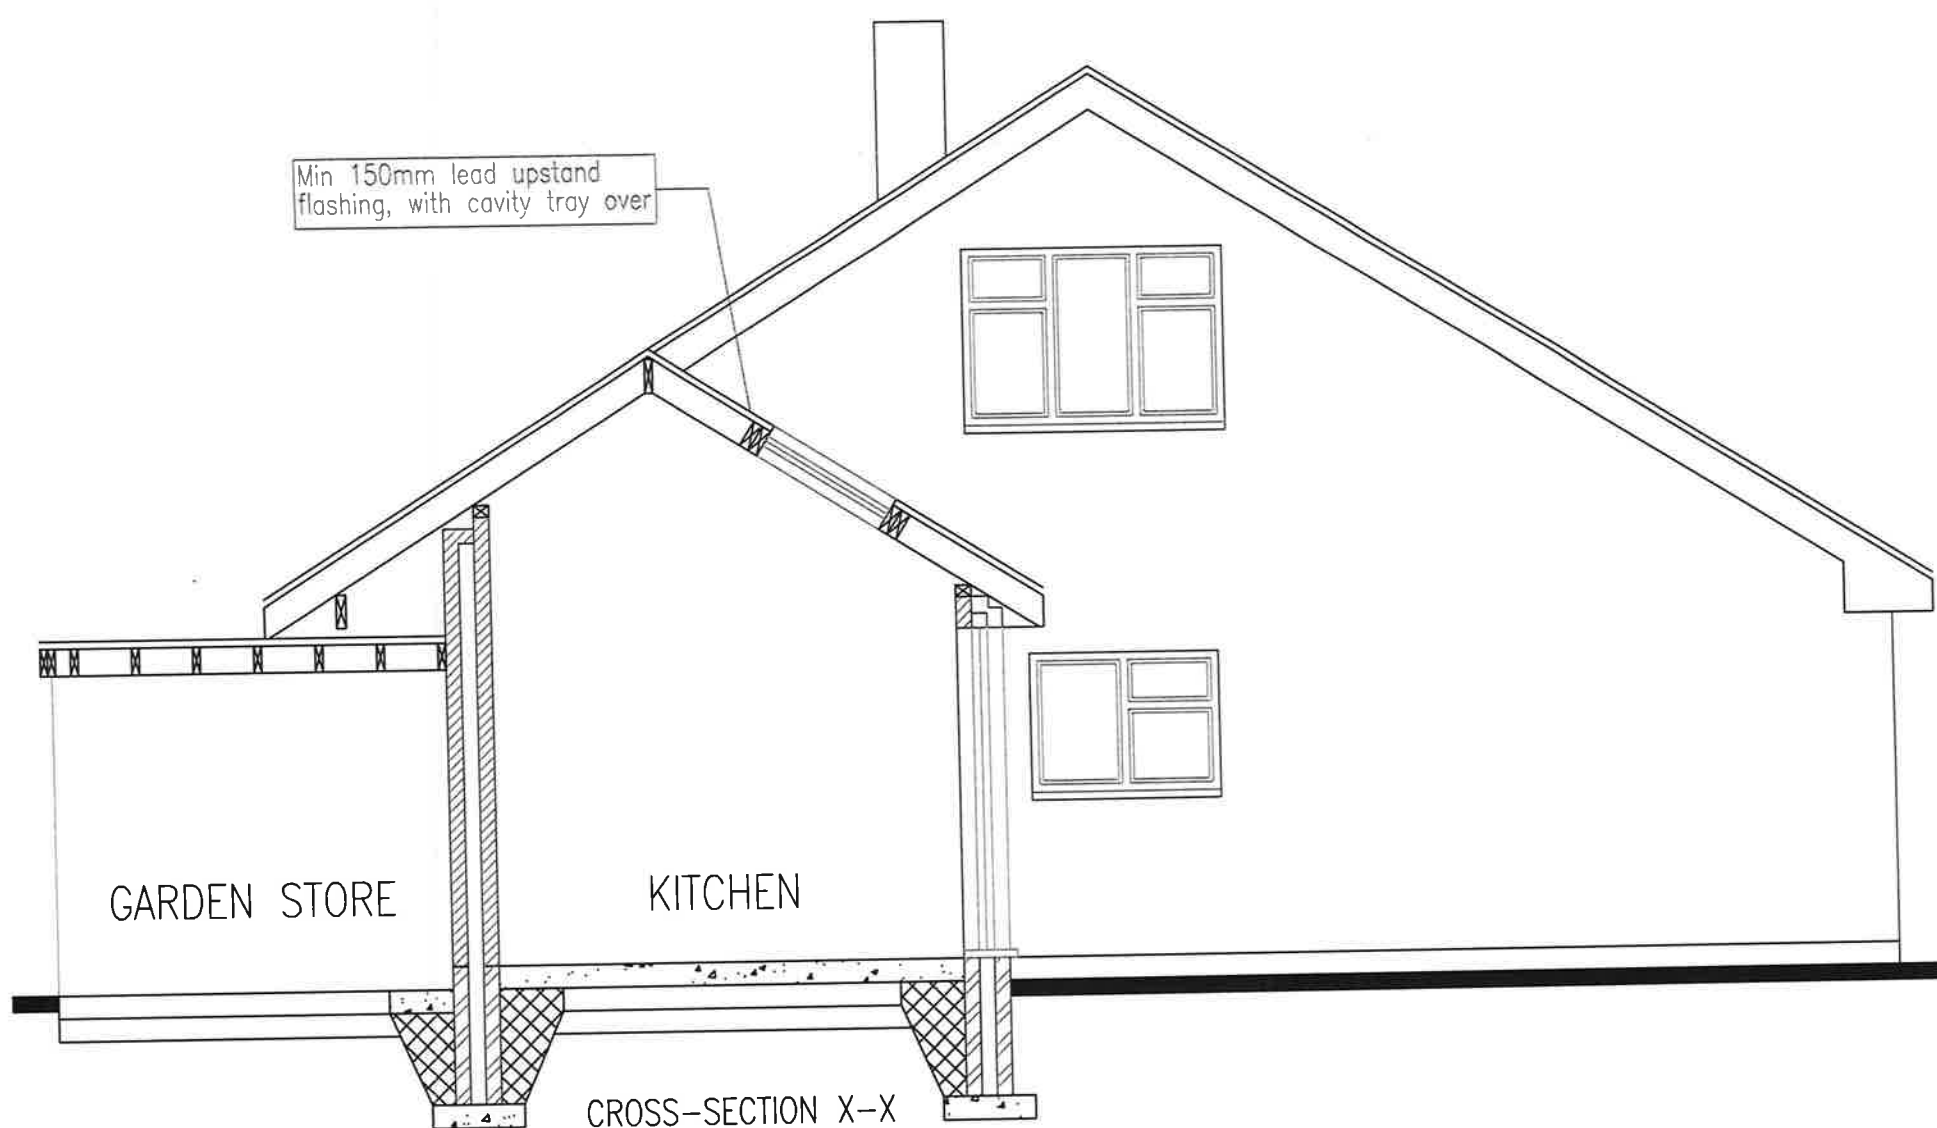

PROPOSED

Proposed domestic extension at :
 2 WOBURN DRIVE
 CRONTON
 WA8 5DN
 tel : 07767 455755
 E-mail : m.arama1807@gmail.com
 February 2021 Scale 1:50 @ A3
 MR A ARAMA
 Drawing No : AAA/02.21/022

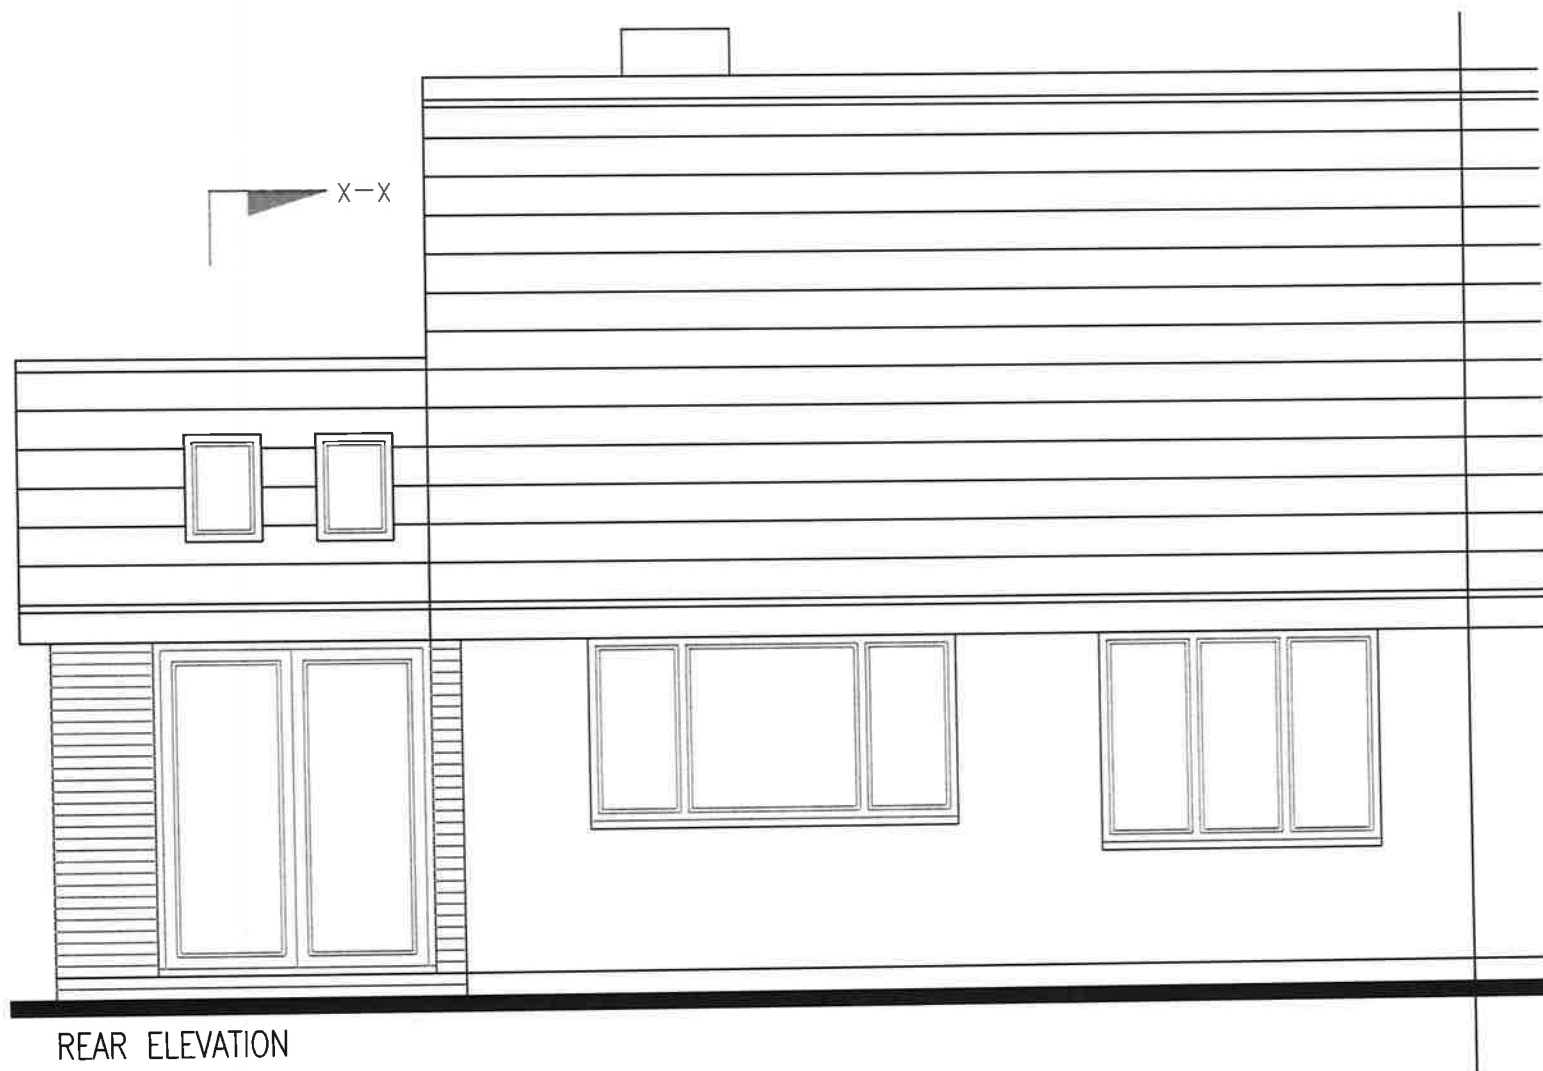