




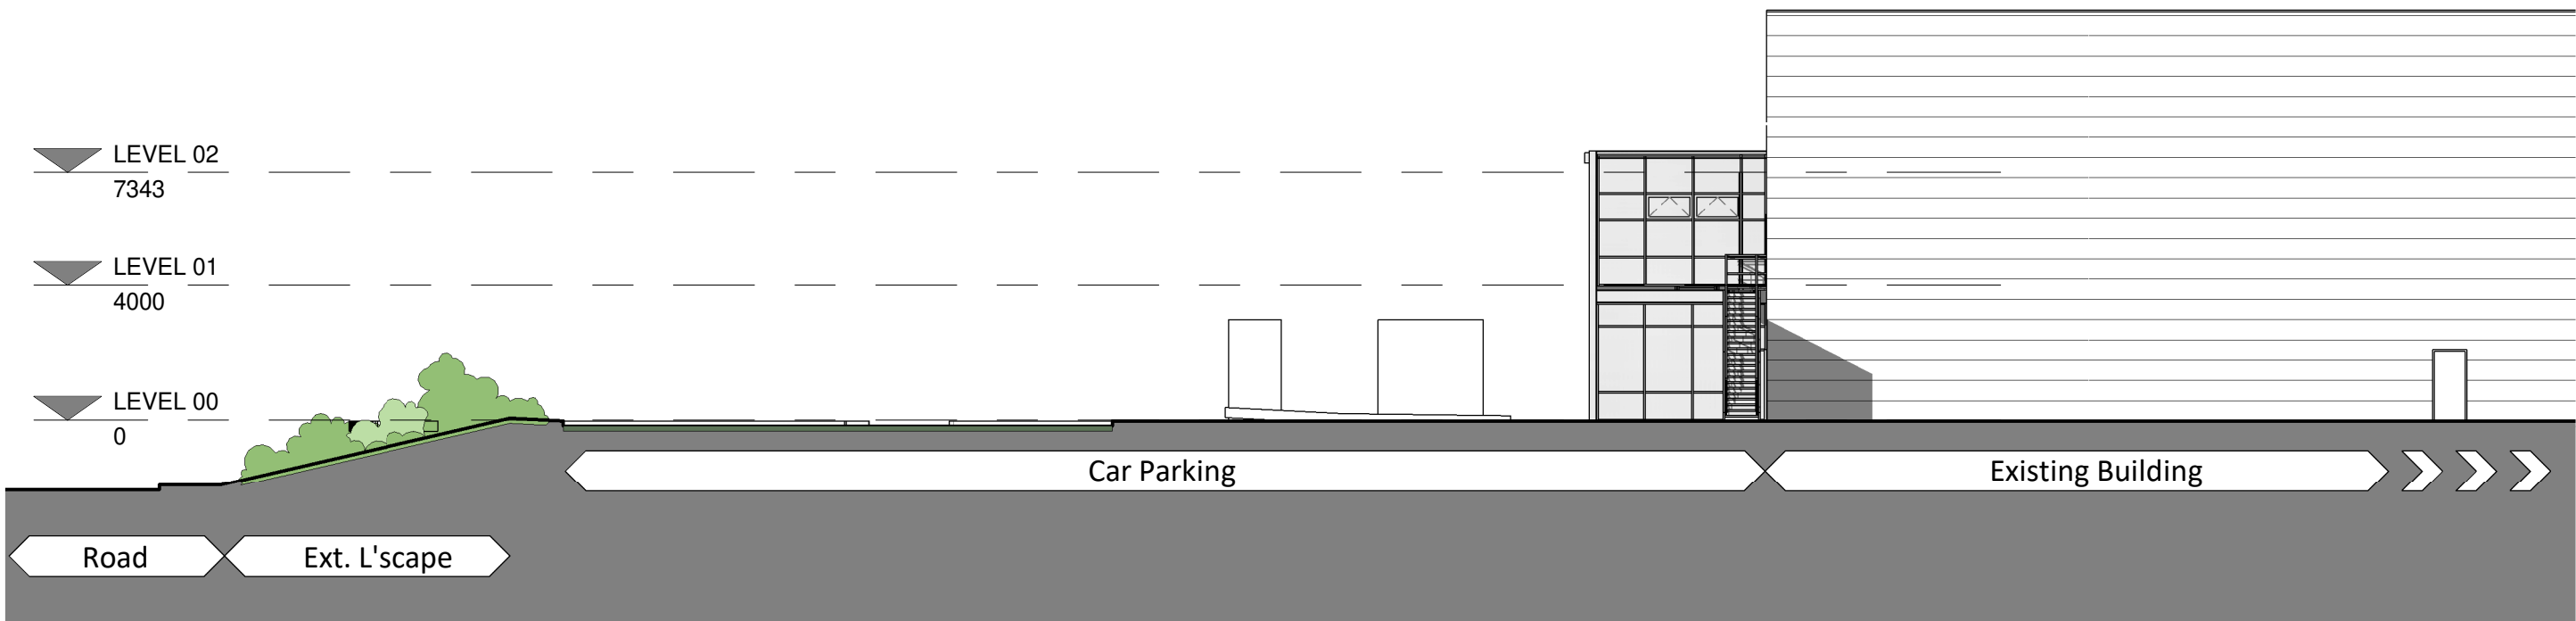


Existing North GA Elevation Planning
Scale: 1 : 200

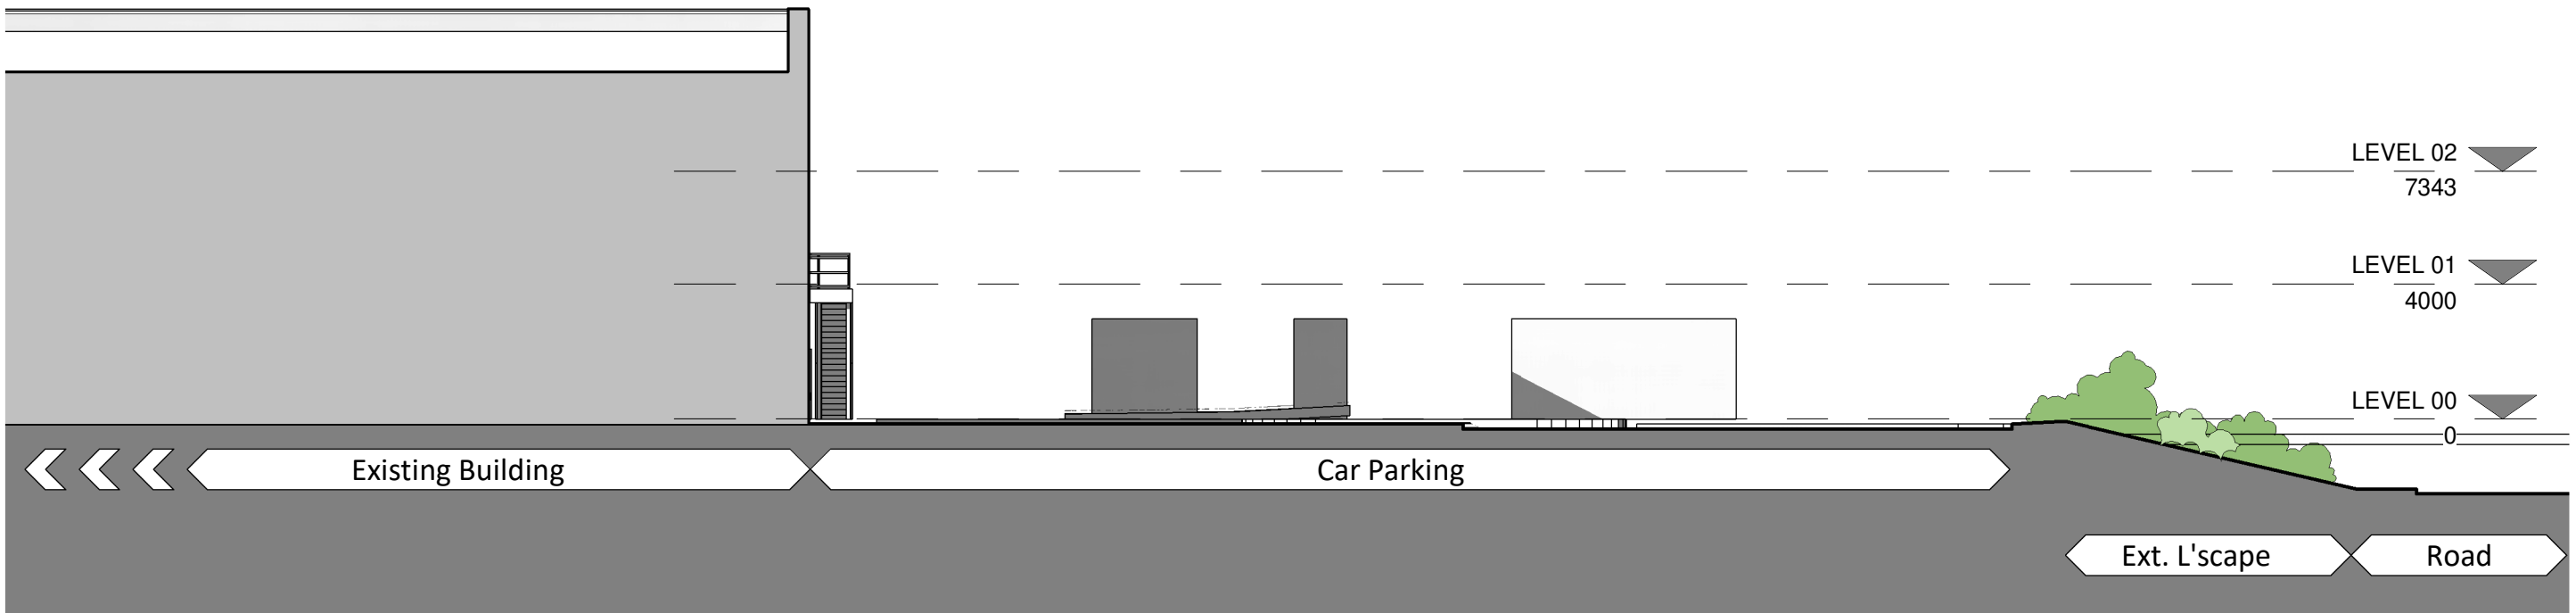

Existing South GA Elevation Planning
Scale: 1 : 200

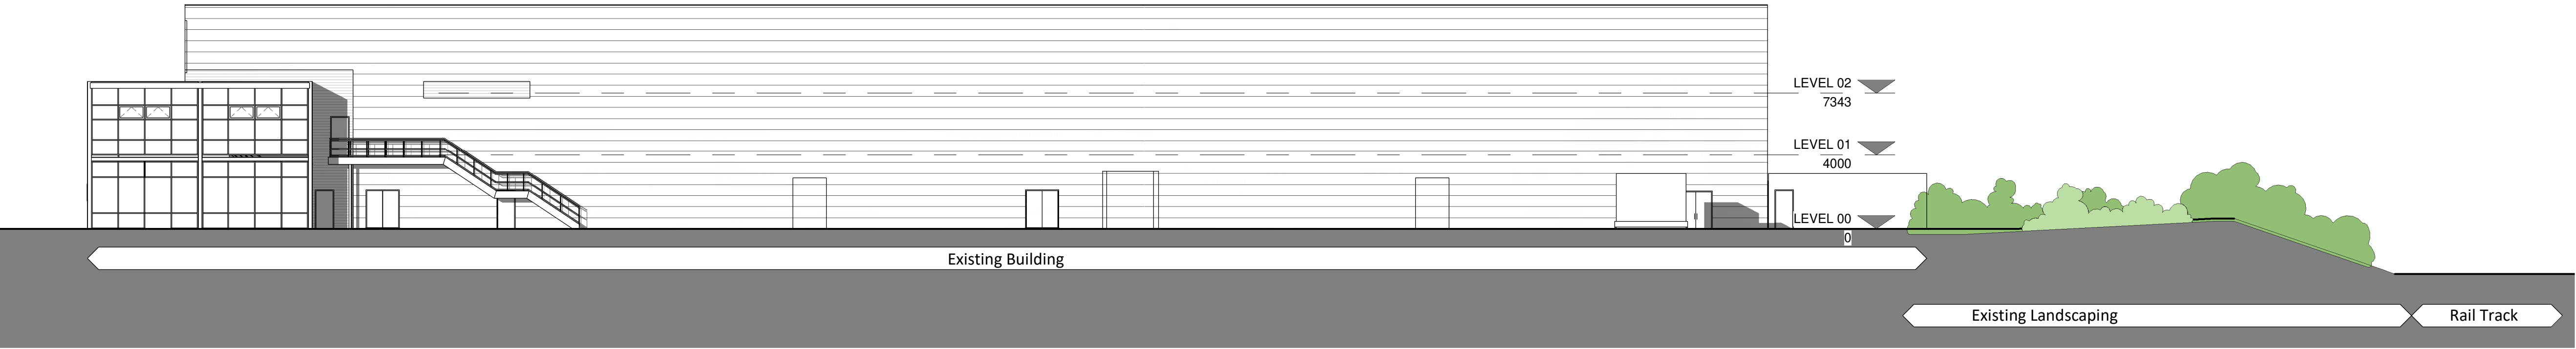

Existing East GA Elevation Planning
Scale: 1 : 200

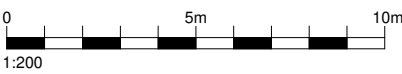

General Notes

Do not scale from this drawing. Only work to written dimensions.

All site dimensions shall be verified by the Contractor on site prior to commencing any works.

This drawing is the property of Fletcher-Rae (UK) Limited (t/a Fletcher-Rae) and copyright is reserved by them. The drawing is not to be copied or disclosed by or to any unauthorised persons without the prior written consent of Fletcher-Rae (UK) Limited.

AOD coordinates and levels to be checked on site and cordinated relative to the existing slab FFL

P04	Updated for NMA submission	2023.06.22	RT	RCT
P03	Revised Planning Issue Update	2023.02.07	EG	RCT
P02	Planning submission	2022.11.03	NP	RCT
P01	Issued for Planning	2022.09.09	NP	RCT
Rev.	Description	Date	ISS	APP

Scale: 1 : 200 @ A1

Status: D1 Tender

Drawn By: EG

Checked By: RCT

Date: 2020.04.14

Client:

Seqirus

Project:

Seqirus Site 6 PIU

Sheet Name:

Existing Elevations

Project No. Orig. Zone Level Type Role Dwg No. Rev
21027-FRA-XX-ZZ-DR-A-PL-3010 P04

fletcher|rae

Architects | Master Planners | Designers

Level 12, Tower 12, 18-22 Bridge Street, Manchester, M3 3B2

t +44 (0) 161 242 1140

f +44 (0) 161 242 1141

w www.fletcher-rae.com

e info@fletcher-rae.com