


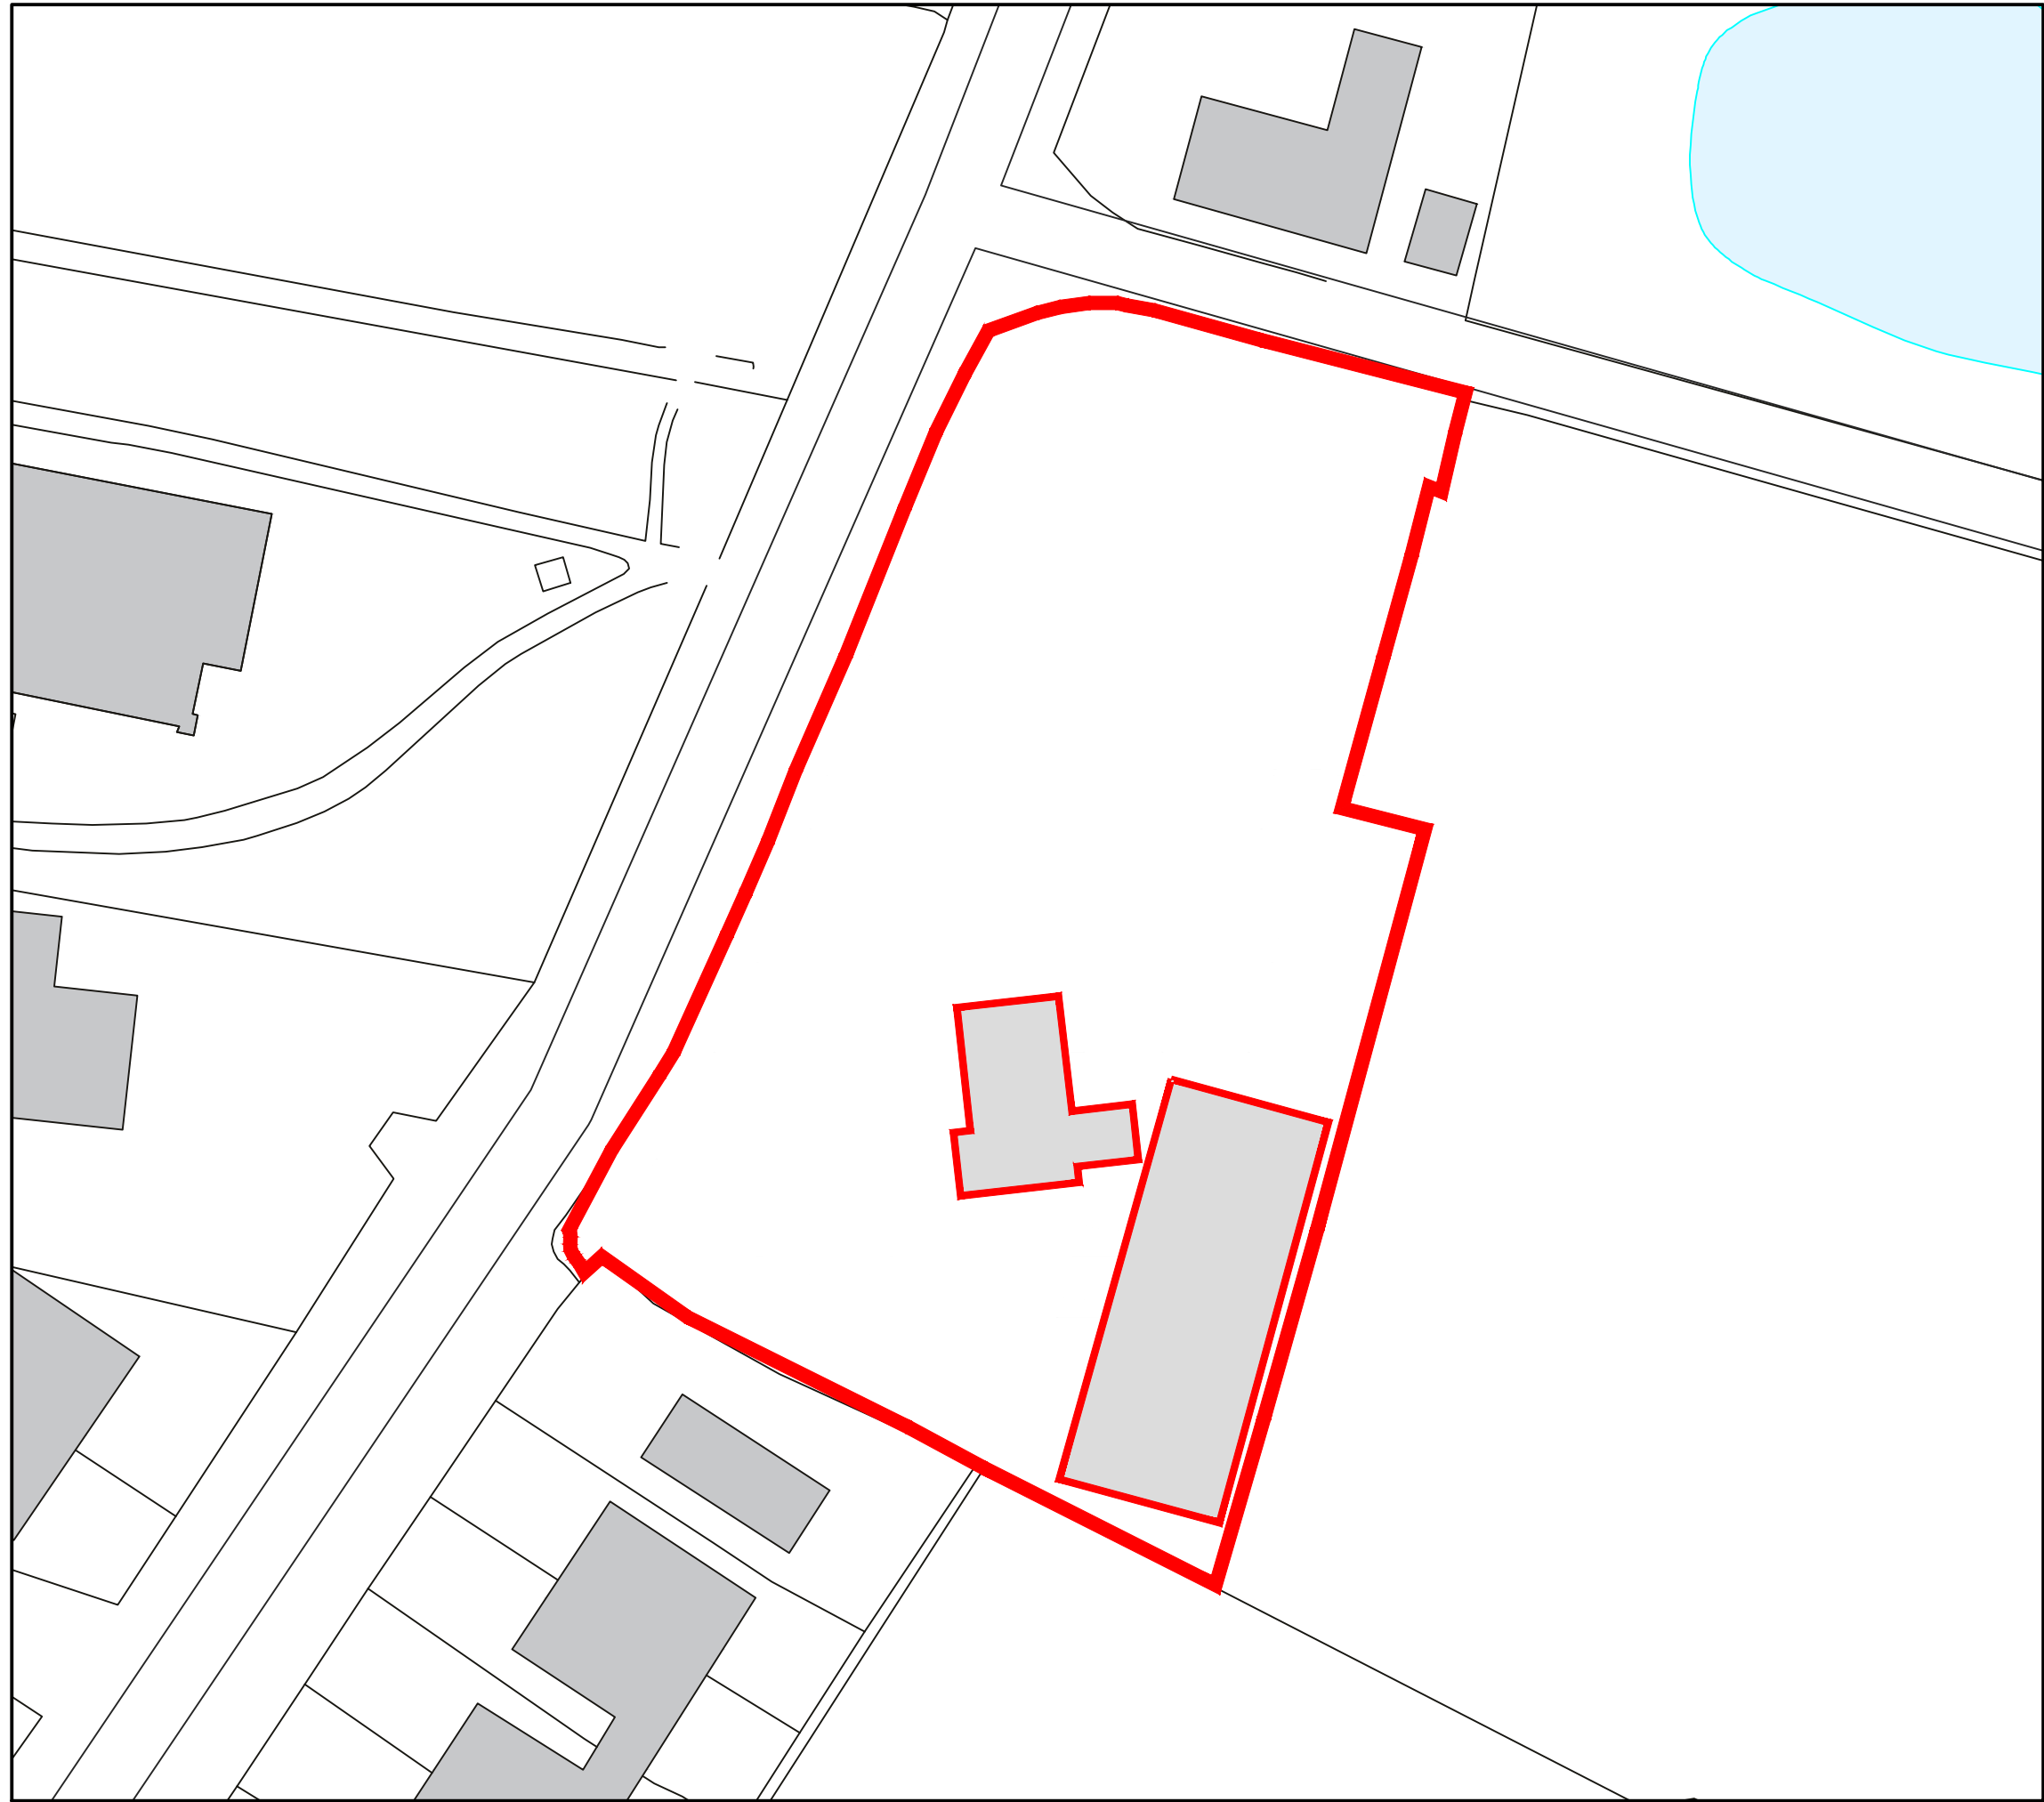

The scaling of this drawing cannot be assured

Revision

Date

Drn

Ckd

N

+

+

+

+

LEGEND

- Site Boundary
Area = c.0.38 HA
- Buildings to be removed

Project
Halsnead Park, Knowsley

Drawing Title
Site Boundary

Date	Scale	Drawn by	Check by
26.05.21	1:500@A3	SW	DM
Project No	Drawing No	Revision	
31631	DWG02.1	F	

**BARTON
WILLMORE**

Town Planning • Master Planning & Urban Design • Architecture •
Landscape Planning & Design • Infrastructure & Environmental Planning •
Heritage • Graphic Communication •
Communications & Engagement • Development Economics

bartonwillmore.co.uk



Offices at Birmingham Bristol Cambridge Cardiff Ebbsfleet Edinburgh
Glasgow Leeds London Manchester Newcastle Reading Southampton