


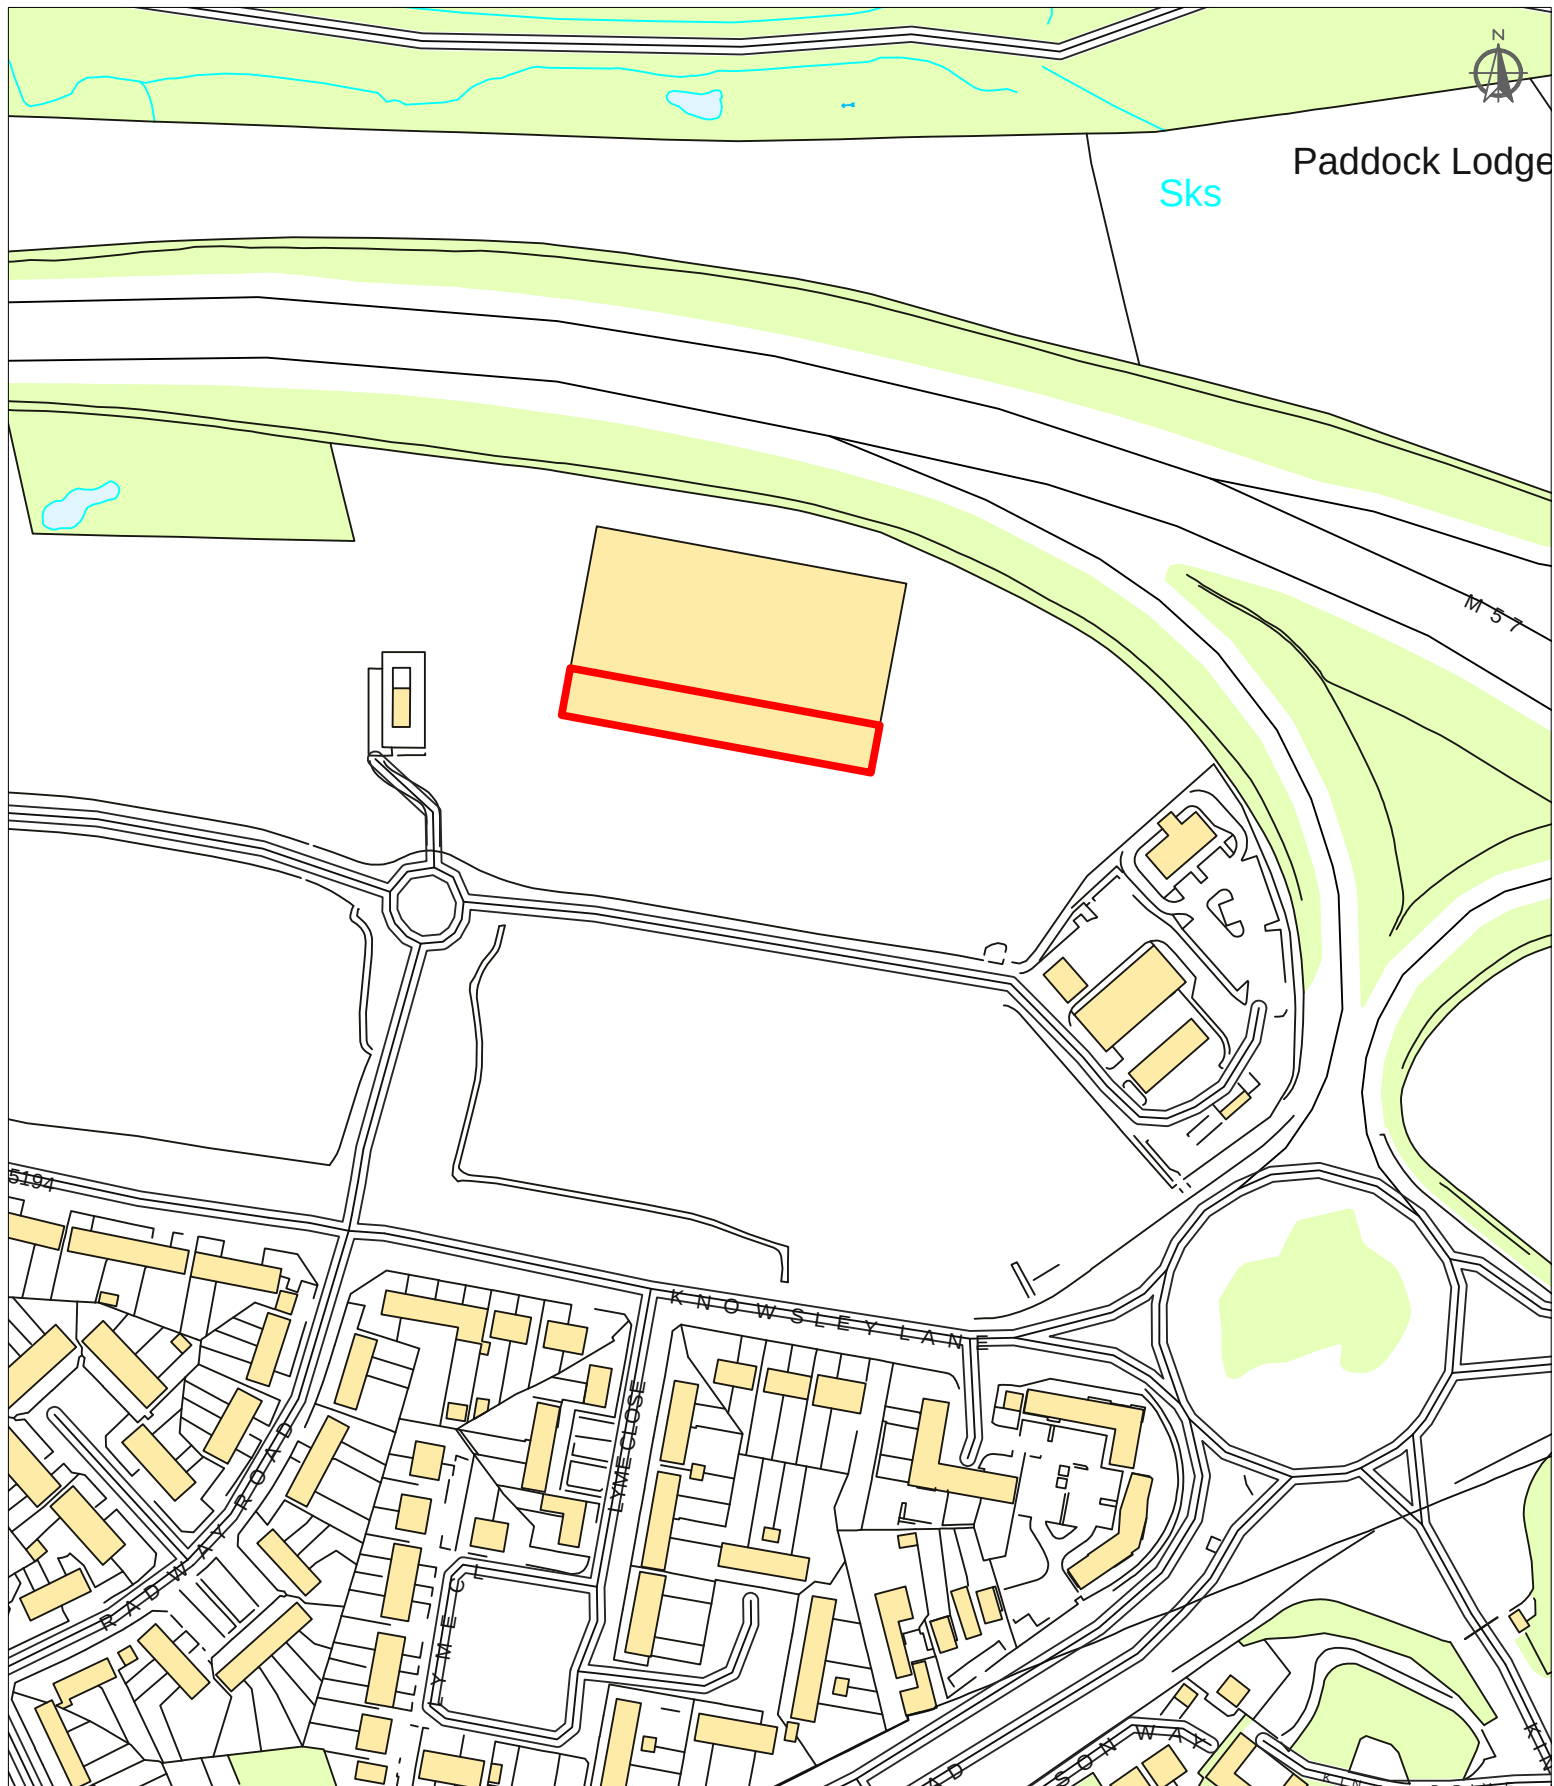

Title:
Site Location

 Site Location

Client:
Novalux Solar Ltd

Project:
LWC Drinks

Drawing Ref:
2025/99/191/1

Scale@A4:
1:2500

Drawn by:
CJ

Date:
20/01/2025



Planning and Development Consultant

Hammerain House
Hookstone Avenue
Harrogate,
North Yorkshire
HG2 8ER