

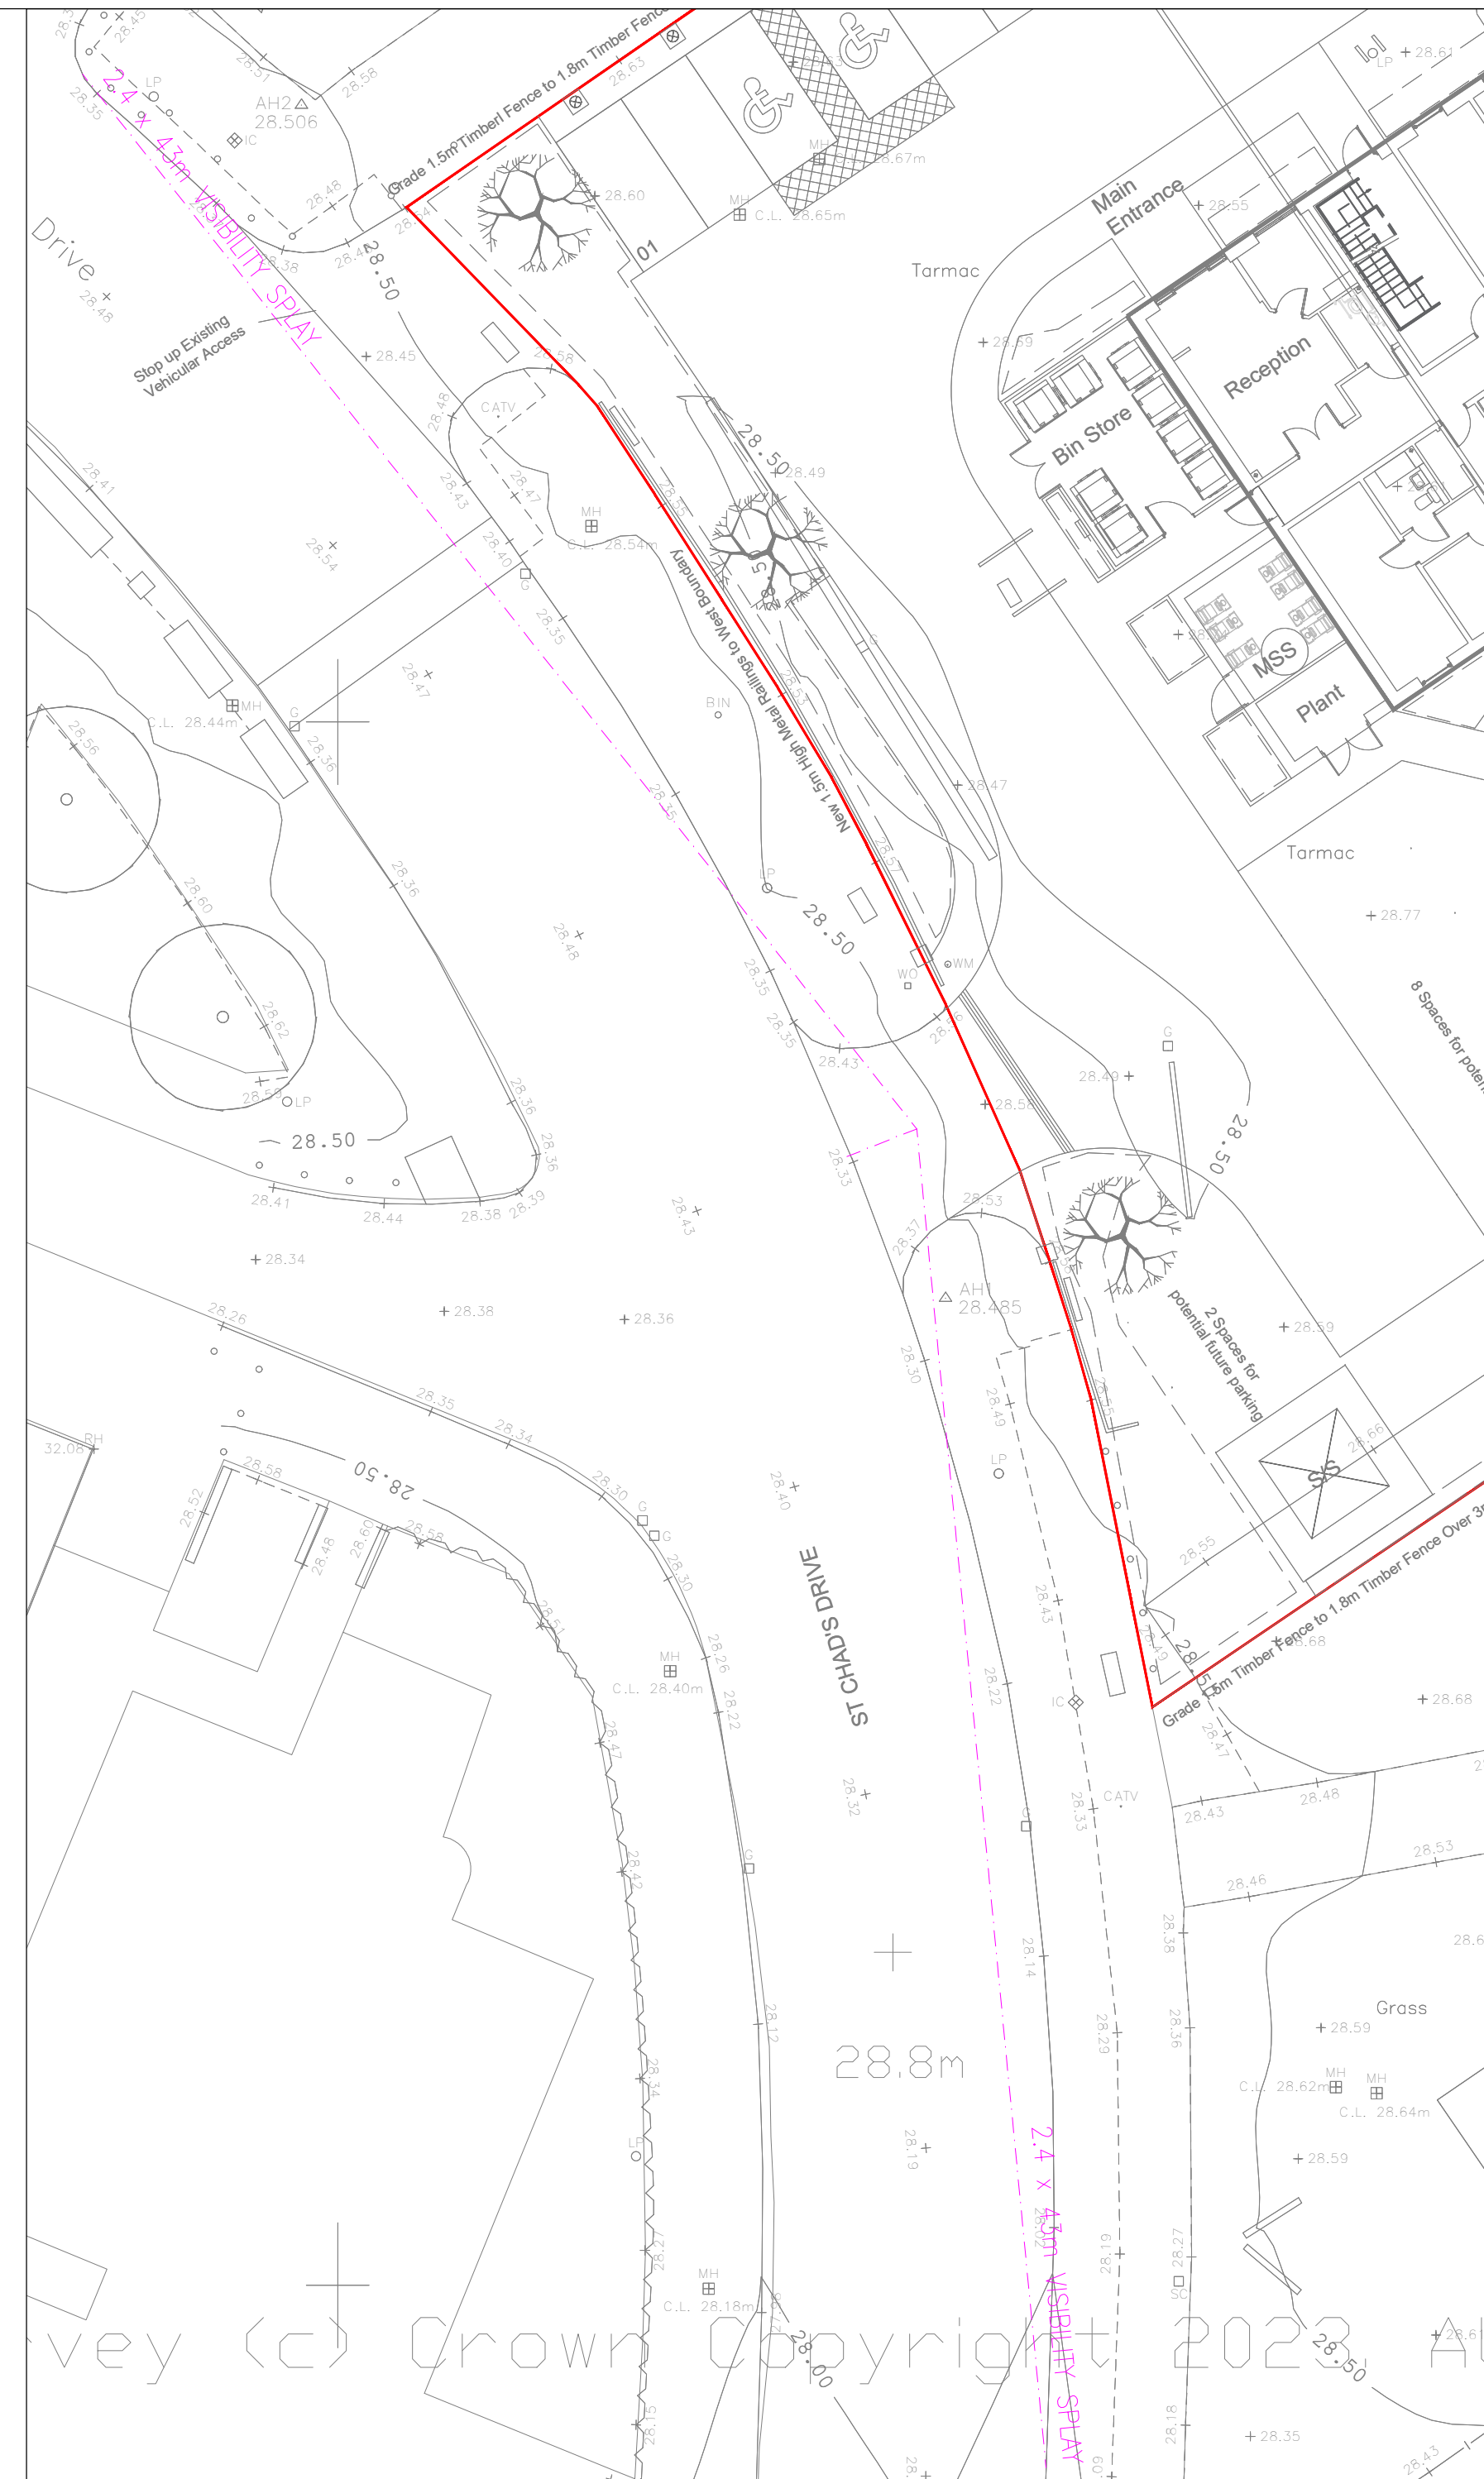
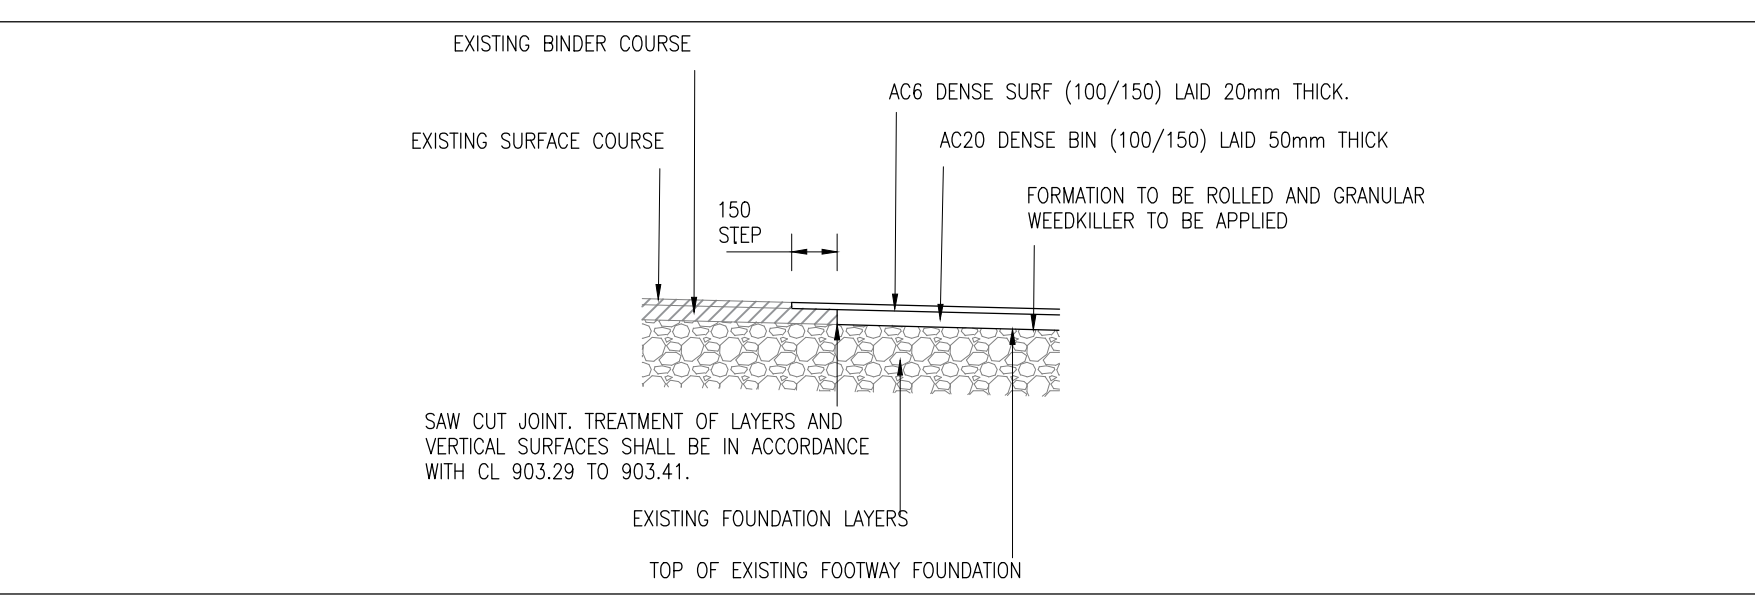
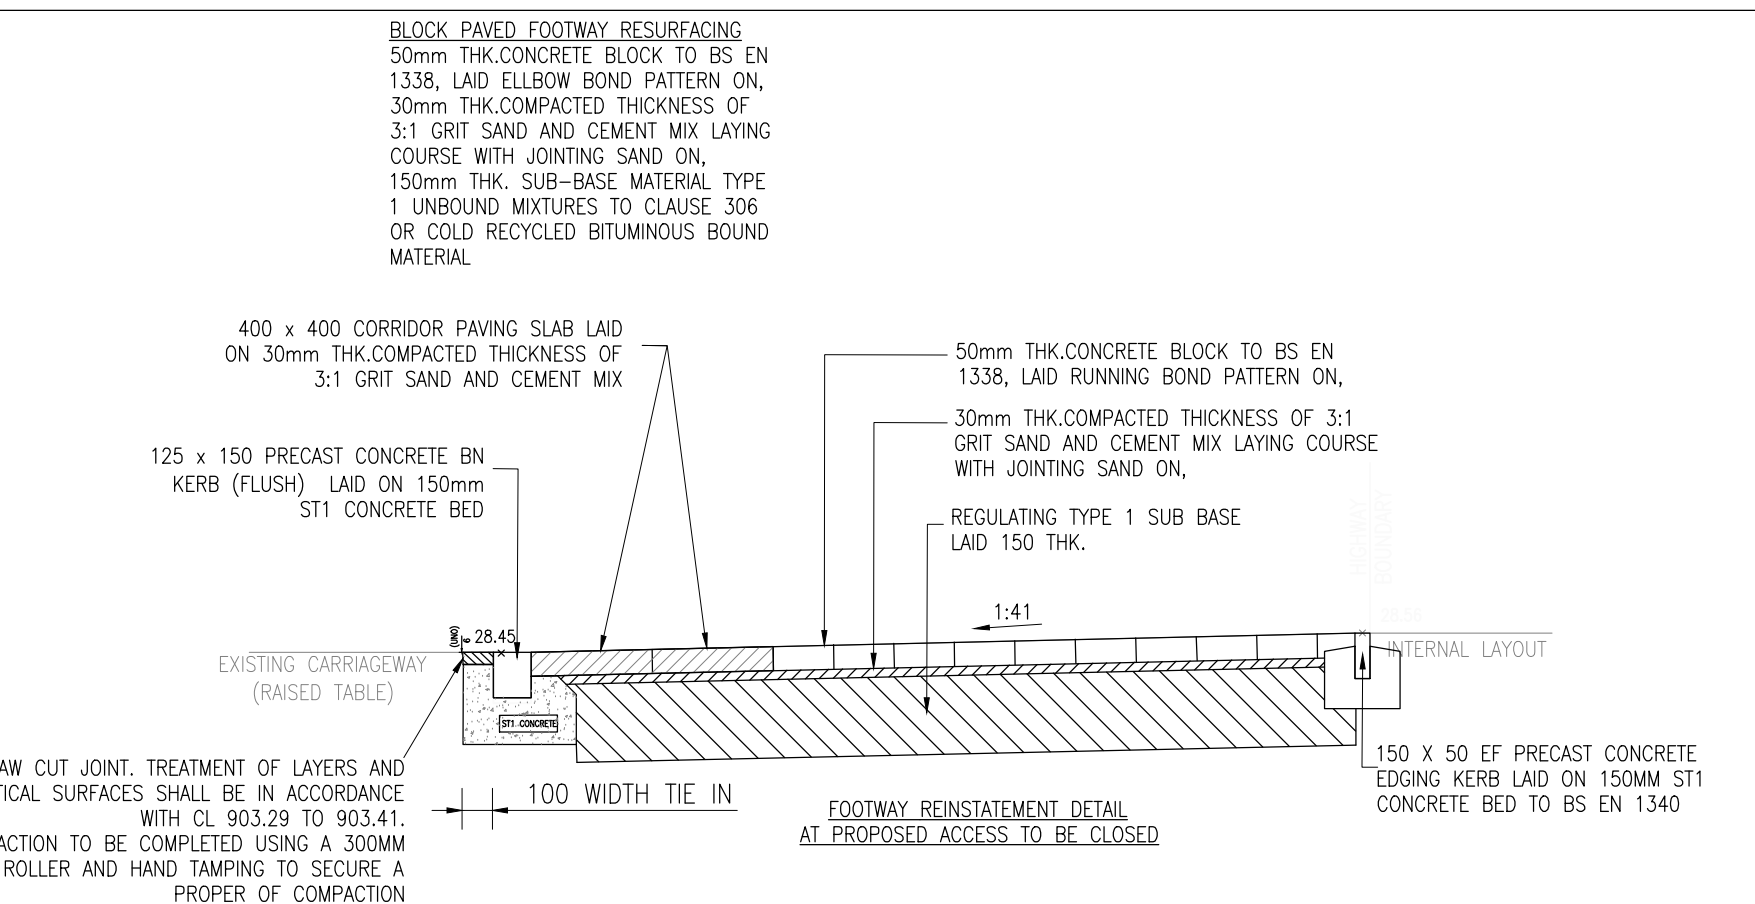
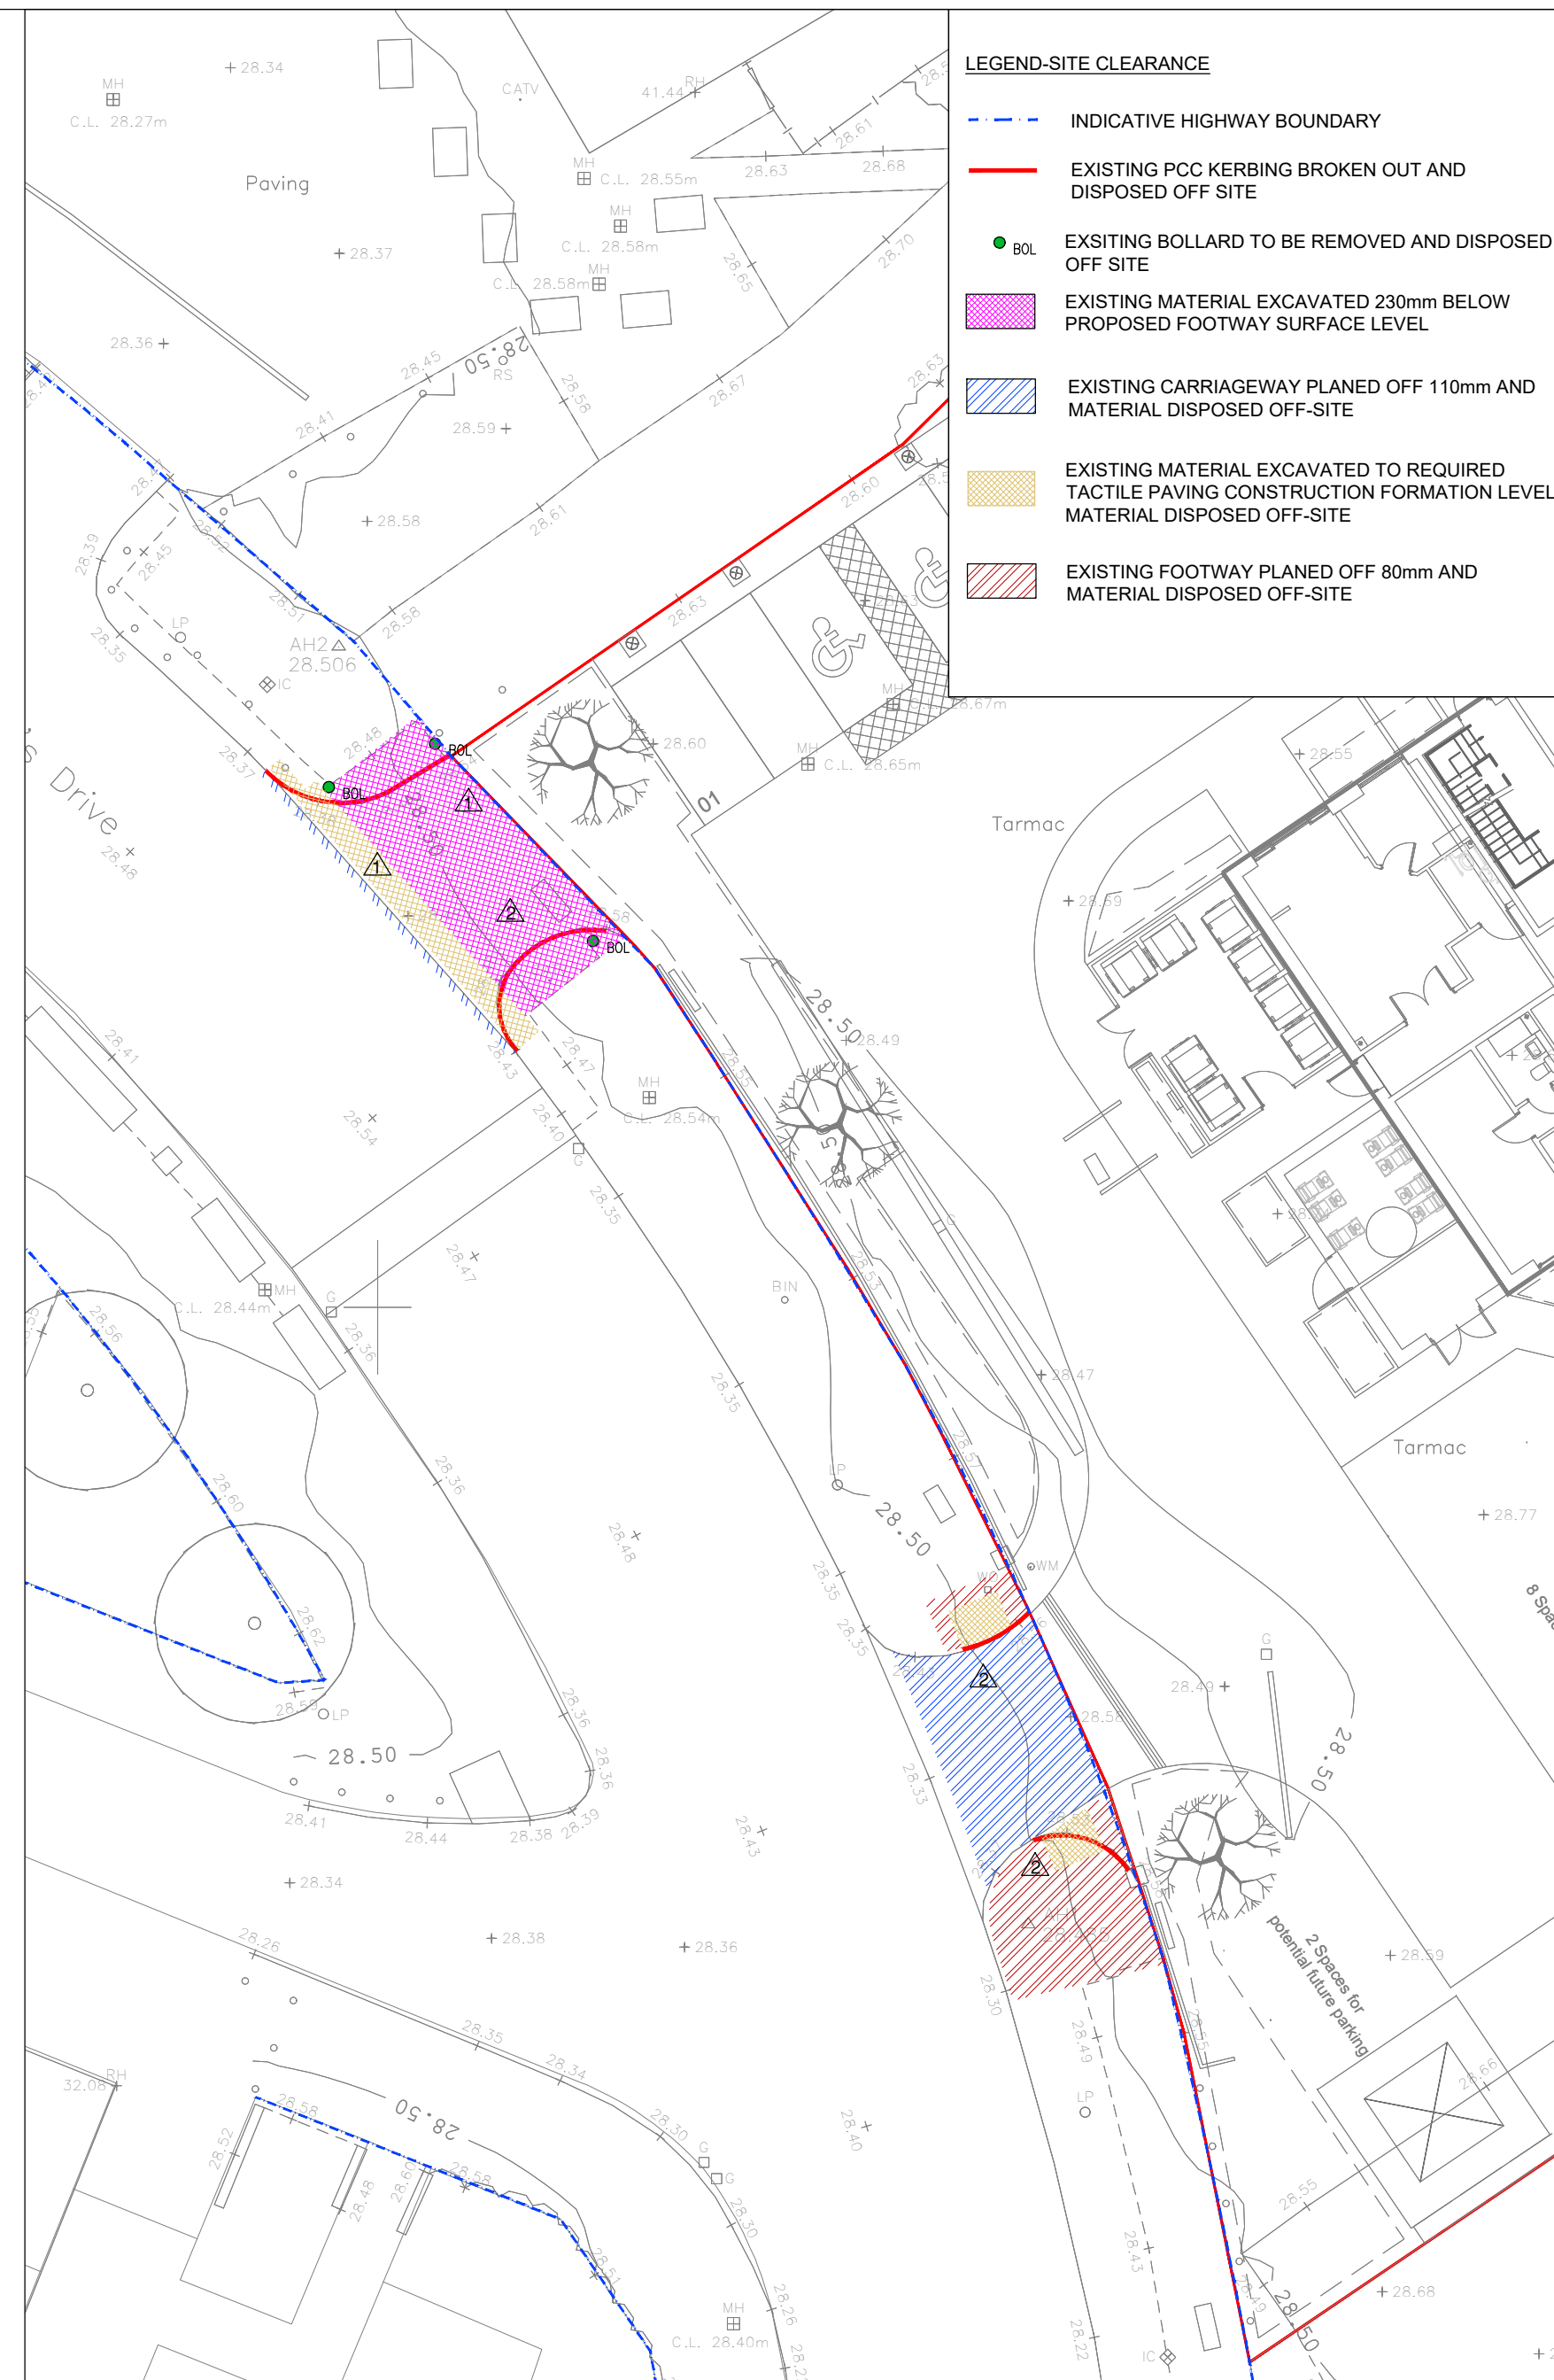
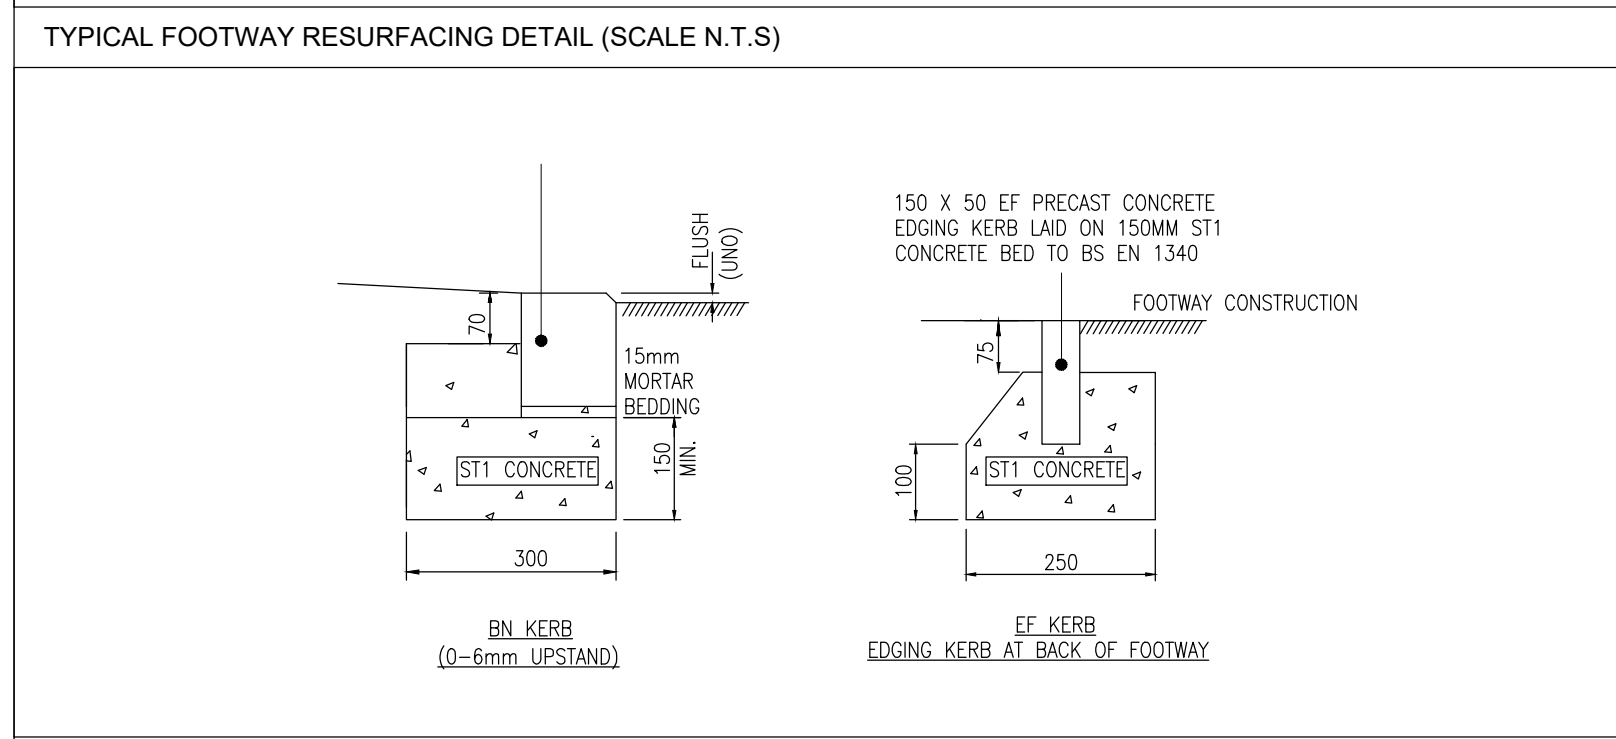
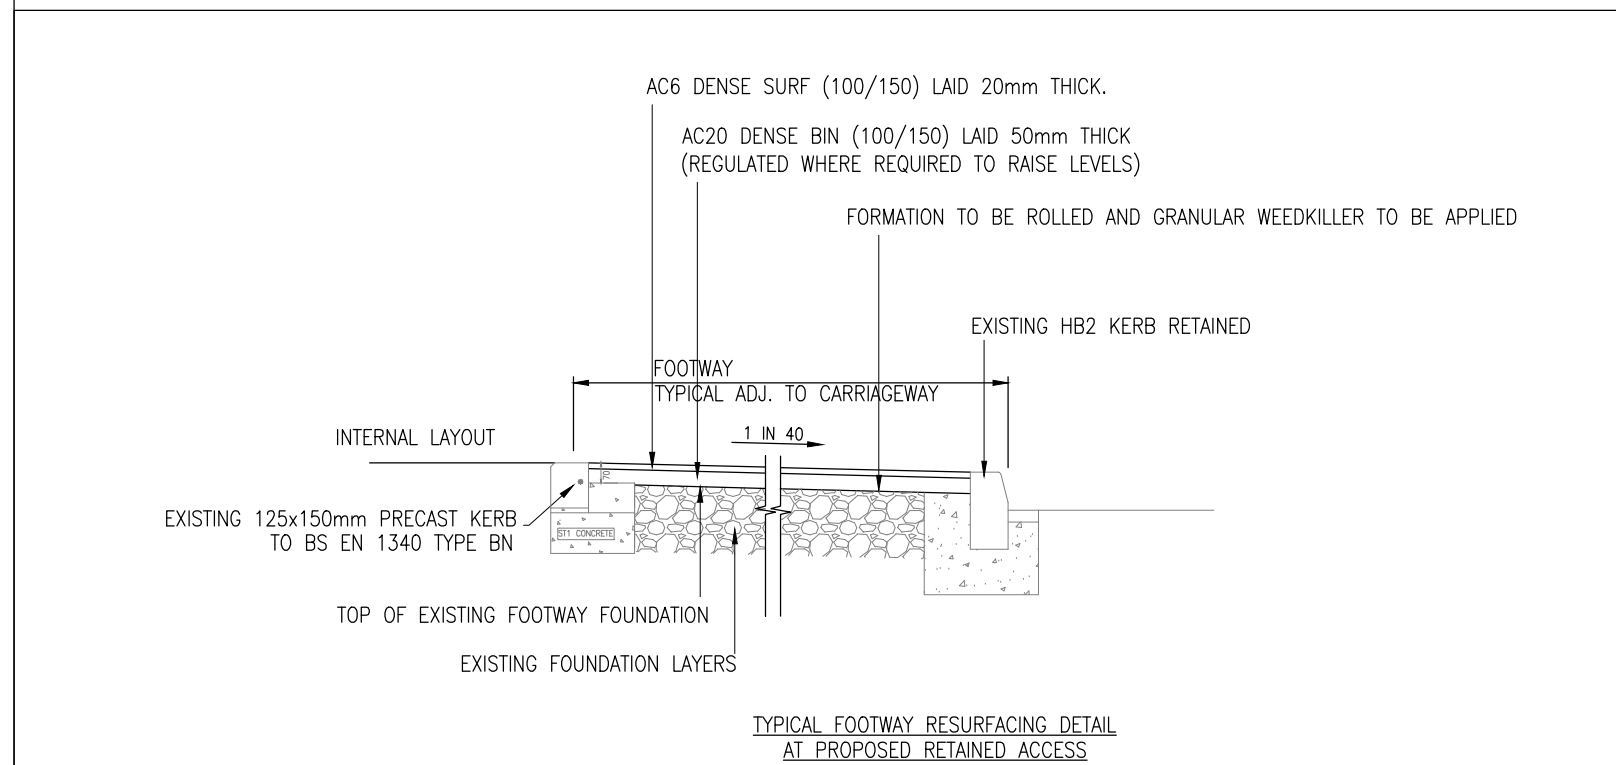
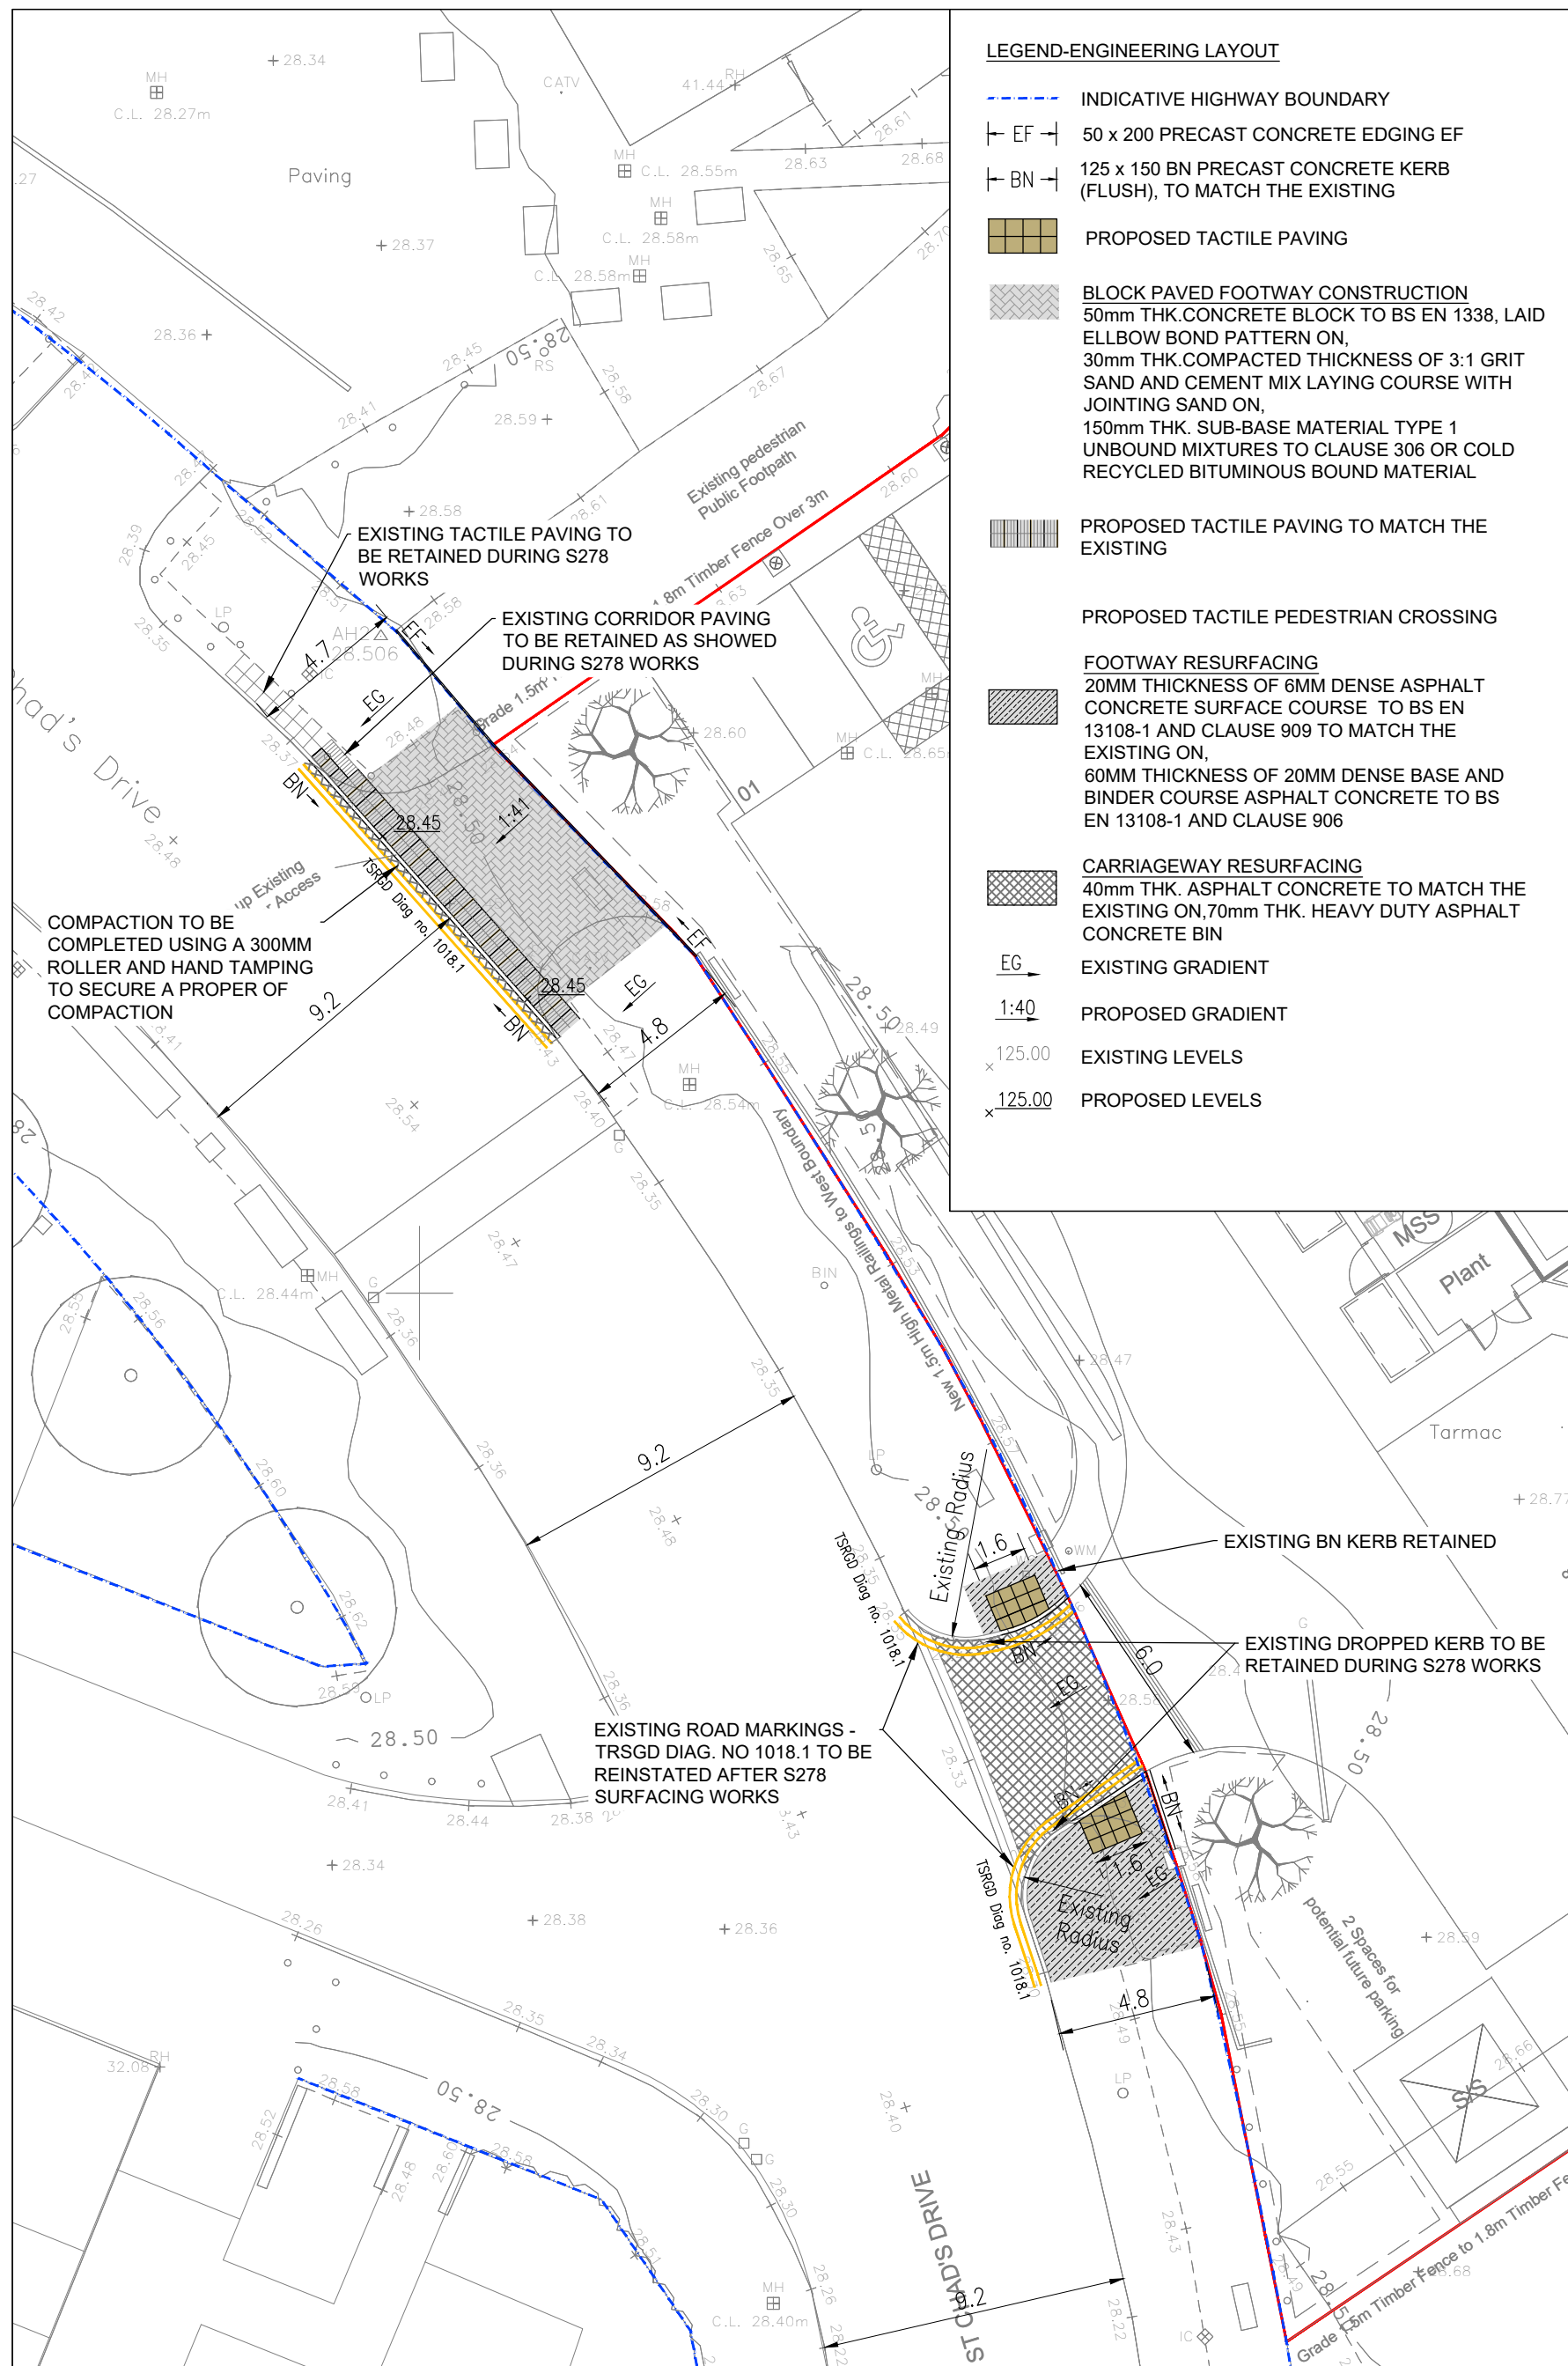


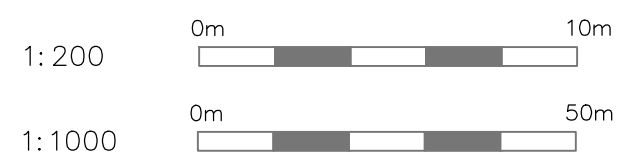

The drawings, information and data recorded in this document ("the information") is the property of Paul Basham Associates. This document and the information are solely for the use of the authorised recipient and this document may not be used, copied or reproduced in whole or part for any purposes other than which it was supplied by Paul Basham Associates. Paul Basham Associates makes no representation, undertakes no duty and accepts no responsibilities to any third party who may use or rely upon this document or the information.

- GENERAL NOTES**
1. THIS DRAWING IS INTENDED TO BE READ IN CONJUNCTION WITH ALL RELEVANT ARCHITECT'S, ENGINEERS, SERVICES AND SPECIALIST DRAWINGS, DETAILS AND SPECIFICATIONS.
 2. ANY VARIATIONS OR DISCREPANCIES BETWEEN THESE DRAWINGS IN TERMS OF DIMENSIONS OR DETAILS SHOULD BE DRAWN TO THE ATTENTION OF THE ARCHITECT AND/OR THE ENGINEER FOR CLARIFICATION.
 3. ALL FIGURED DIMENSIONS TO BE TAKEN IN PREFERENCE TO SCALED DIMENSIONS. DO NOT SCALE THIS DRAWING.
 4. PAUL BASHAM ASSOCIATES ACCEPTS NO RESPONSIBILITY FOR THE ACCURACY OF BACKGROUND INFORMATION PROVIDED BY THIRD PARTIES - THIS MUST BE TREATED AS INDICATIVE ONLY.
 5. THE MAIN CONTRACTOR MUST BE RESPONSIBLE FOR THE SETTING OUT AND ACCURACY OF ALL DIMENSIONS.
 6. IT IS THE MAIN CONTRACTOR'S SOLE RESPONSIBILITY FOR ASCERTAINING SAFE DISPOSAL OF ANY OFF-SITE EXCAVATION PROCURED BY THIRD PARTIES - NO CLAIM RESULTING FROM ABOVE TYP REQUIRMENTS WILL BE ENTERTAINED.
 7. THE MAIN CONTRACTOR TO PROVIDE AND FIT SUITABLE BRACING AND PROPPING FOR ALL ELEMENTS IN THE TEMPORARY CONDITION DURING CONSTRUCTION STAGE, SUCH AS TO ENSURE STRUCTURE STABILITY AT ALL TIMES.
 8. THE MAIN CONTRACTOR IS TO ENSURE THE STABILITY AND STRUCTURAL INTEGRITY OF THE EXISTING PROPERTY AT ALL TIMES DURING WORKS AND IS TO BE RESPONSIBLE FOR ALL PROPPING AND SHORING AS REQUIRED.
 9. THIS DRAWING SHOULD ONLY BE USED FOR CONSTRUCTION IF THE PROPOSED LINE IN THE TITLE FRAME BELOW IS SHOWN AS "CONSTRUCTION". PAUL BASHAM ASSOCIATES TAKES NO RESPONSIBILITY FOR CONSTRUCTION WORKS MADE TO DRAWINGS WHICH ARE NOT MARKED UNDER THIS PHASE.
 10. ALL VERTICAL SURFACES ADJACENT TO ASPHALT CONCRETE SHOULD BE PAINTED WITH BITUMEN OR APPROVED BONDING AGENTS

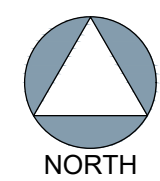

CDM Regulations 2015 : Reg. 9

None of the below is deemed to relieve any contractor of his obligations under all applicable health and safety legislation.

In preparing the design shown on this and related drawings Paul Basham Associates has considered and, where reasonably practicable, eliminated foreseeable risks. Any further abnormal or unusual risks, which remain, are numbered below and identified thus and should be given particular attention by all those carrying out construction or of future maintenance works.

1. 33KV Electrical
2. Existing services

FOR
CONSTRUCTION

C01	ISSUED FOR CONSTRUCTION	29.11.2024	CDA	EK
P03	AMENDED TO SUIT KC COMMENTS	25.11.2024	CDA	EK
P02	AMENDED TO SUIT RSA2 COMMENTS	10.10.2024	CDA	EK
P01	FIRST ISSUE	22.08.2024	CDA	EK
Rev	Description	Date	By	App'd



Paul Basham Associates Ltd
The Bothy, Cams Hall Estate, Fareham, PO16 8UT
01329 711 000
fo@paulbashamassociates.com www.paulbashamassociates.com

Client

McCARTHY STONE
Life, well lived

Project Name

S278 - ST CHAD'S DRIVE,
KIRKBY

Title

ENGINEERING LAYOUT

Project Phase

CONSTRUCTION

Date Created	Drawn By	Approved By	Suitability Code
21.08.2024	CDA	EK	-

PBA Project Number	Scale	
501.5014	AS SHOWN	(AT A1)

PBA Drawing No:	Revision
501.5014-0100	C01