


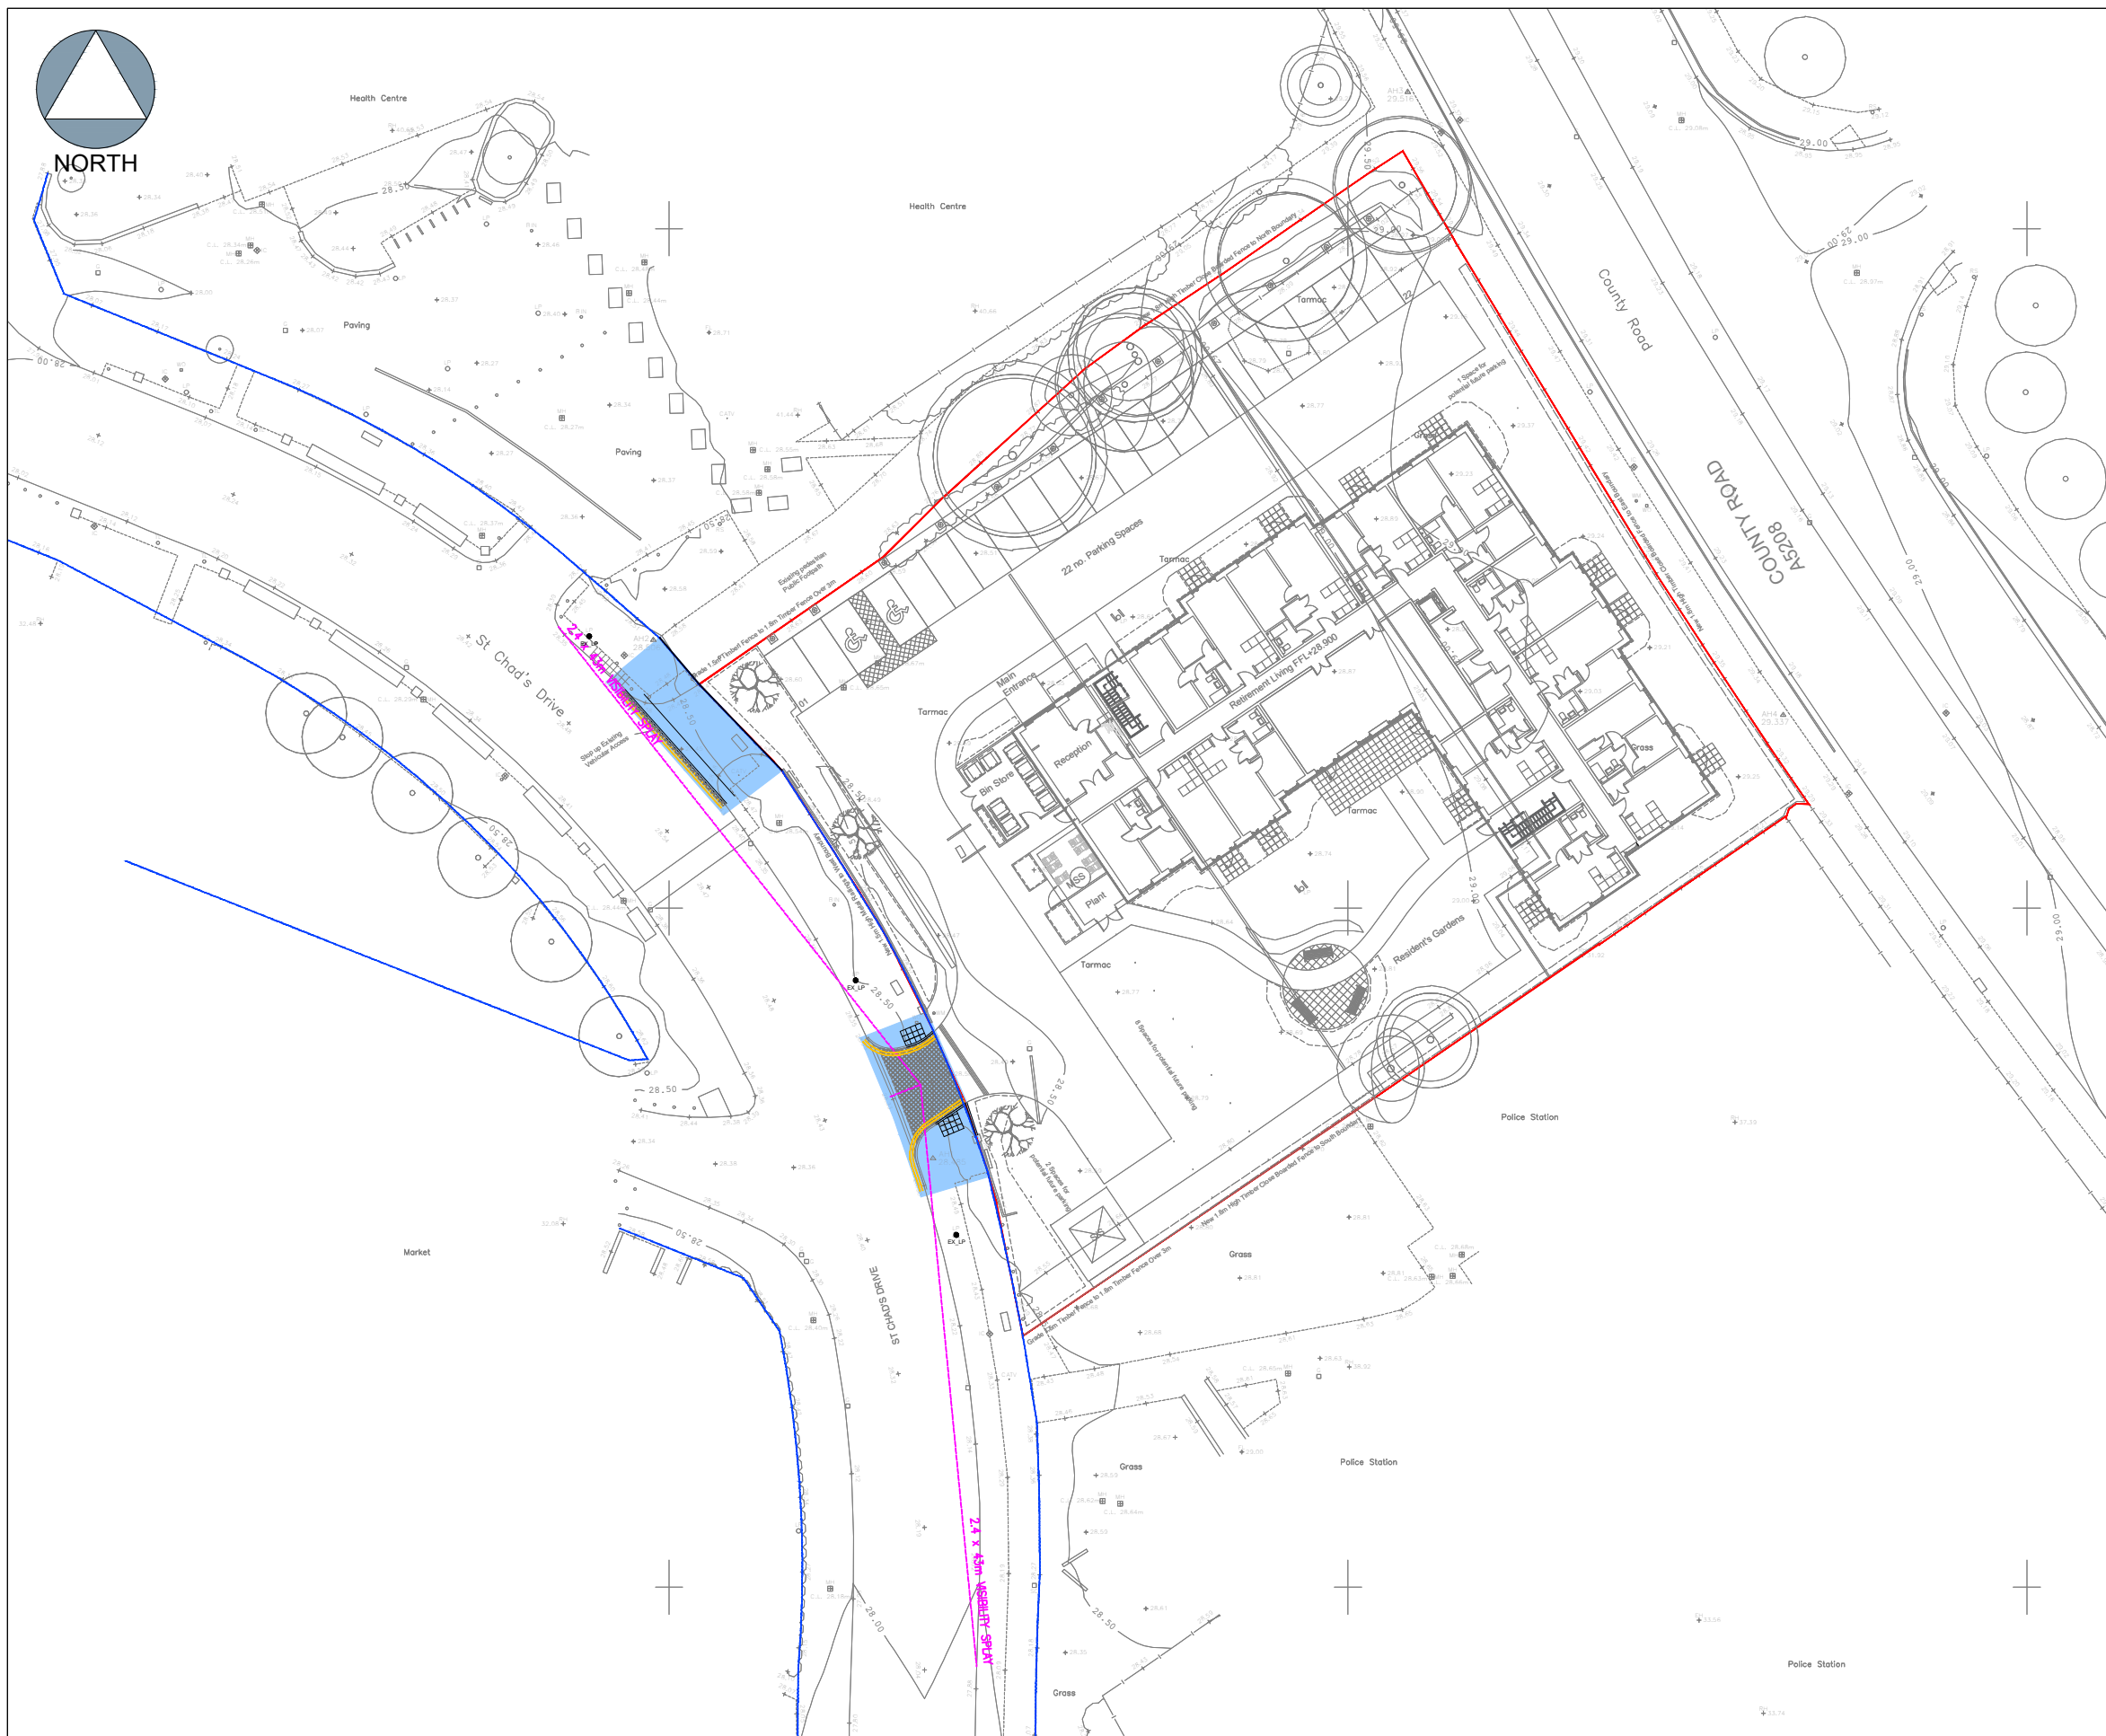

The drawings, information and data recorded in this document ("the information") is the property of Paul Basham Associates. This document and the information are solely for the use of the authorised recipient and this document may not be used, copied or reproduced in whole or part for any purposes other than which it was supplied by Paul Basham Associates. Paul Basham Associates makes no representation, undertakes no duty and accepts no responsibilities to any third party who may use or rely upon this document or the information.

GENERAL NOTES

1. THIS DRAWING IS INTENDED TO BE READ IN CONJUNCTION WITH ALL RELEVANT ARCHITECTS, ENGINEERS, SERVICES AND SPECIALIST DRAWINGS, DETAILS AND SPECIFICATIONS.
2. ANY VARIATIONS OR DISCREPANCIES BETWEEN THESE DRAWINGS IN TERMS OF DIMENSIONS OR DETAILS SHOULD BE DRAWN TO THE ATTENTION OF THE ARCHITECT AND/OR THE ENGINEER FOR CLARIFICATION.
3. ALL FIGURED DIMENSIONS TO BE TAKEN IN PREFERENCE TO SCALED DIMENSIONS. DO NOT SCALE THIS DRAWING.
4. PAUL BASHAM ASSOCIATES ACCEPTS NO RESPONSIBILITY FOR THE ACCURACY OF BACKGROUND INFORMATION PRODUCED BY THIRD PARTIES – THIS MUST BE TREATED AS INDICATIVE ONLY.
5. THIS DRAWING SHOULD ONLY BE USED FOR CONSTRUCTION IF THE PROJECT PHASE IN THE TITLE FRAME BELOW IS SHOWN AS "CONSTRUCTION". PAUL BASHAM ASSOCIATES TAKE NO RESPONSIBILITY FOR CONSTRUCTION WORKS UNDERTAKEN TO DRAWINGS WHICH ARE NOT MARKED UNDER THIS PHASE.

LEGEND

- SITE BOUNDARY
- PROPOSED TACTILE PAVING CONSTRUCTION
- PROPOSED ROAD RESURFACING
- EXISTING ADOPTED CARRIAGEWAY/FOOTWAY EXTENTS
- PROPOSED ROAD MARKINGS (YELLOW)
- VISIBILITY SPLAYS
- EX_LP STREET LIGHTING COLUMNS - EXISTING

1: 500 0m 25m

FOR
CONSTRUCTION

C01	ISSUED FOR CONSTRUCTION	29.11.24	CDA	EK
P02	AMENDED AS PER KCC COMMENTS	26.11.24	CDA	EK
P01	FIRST ISSUE	22.08.24	CDA	EK
Rev	Description	Date	By	App'd
	Date Created	22.08.24	Drawn By	CDA
	Approved By	EK	Suitability Code	-
	PBA Project Number	501.5014	Scale	1:500 (AT A3)
	PBA Drawing No:	501.5014-0102	Revision	C01

Project Name
S278 - ST CHAD'S DRIVE,
KIRKBY

Project Phase
CONSTRUCTION

Title
AGREEMENT PLAN

paulbasham
associates

Paul Basham Associates Ltd
The Bothy, Cams Hall Estate, Fareham, PO16 8UT
01329 711 000
info@paulbashamassociates.com www.paulbashamassociates.com

Client
McCARTHY STONE
Life, well lived