


Notes.
All Dimensions to be checked on site



SCALE (METRES) - 1:50
0.5 0 1 2 3


Edge of Road

Tarmac Pavement

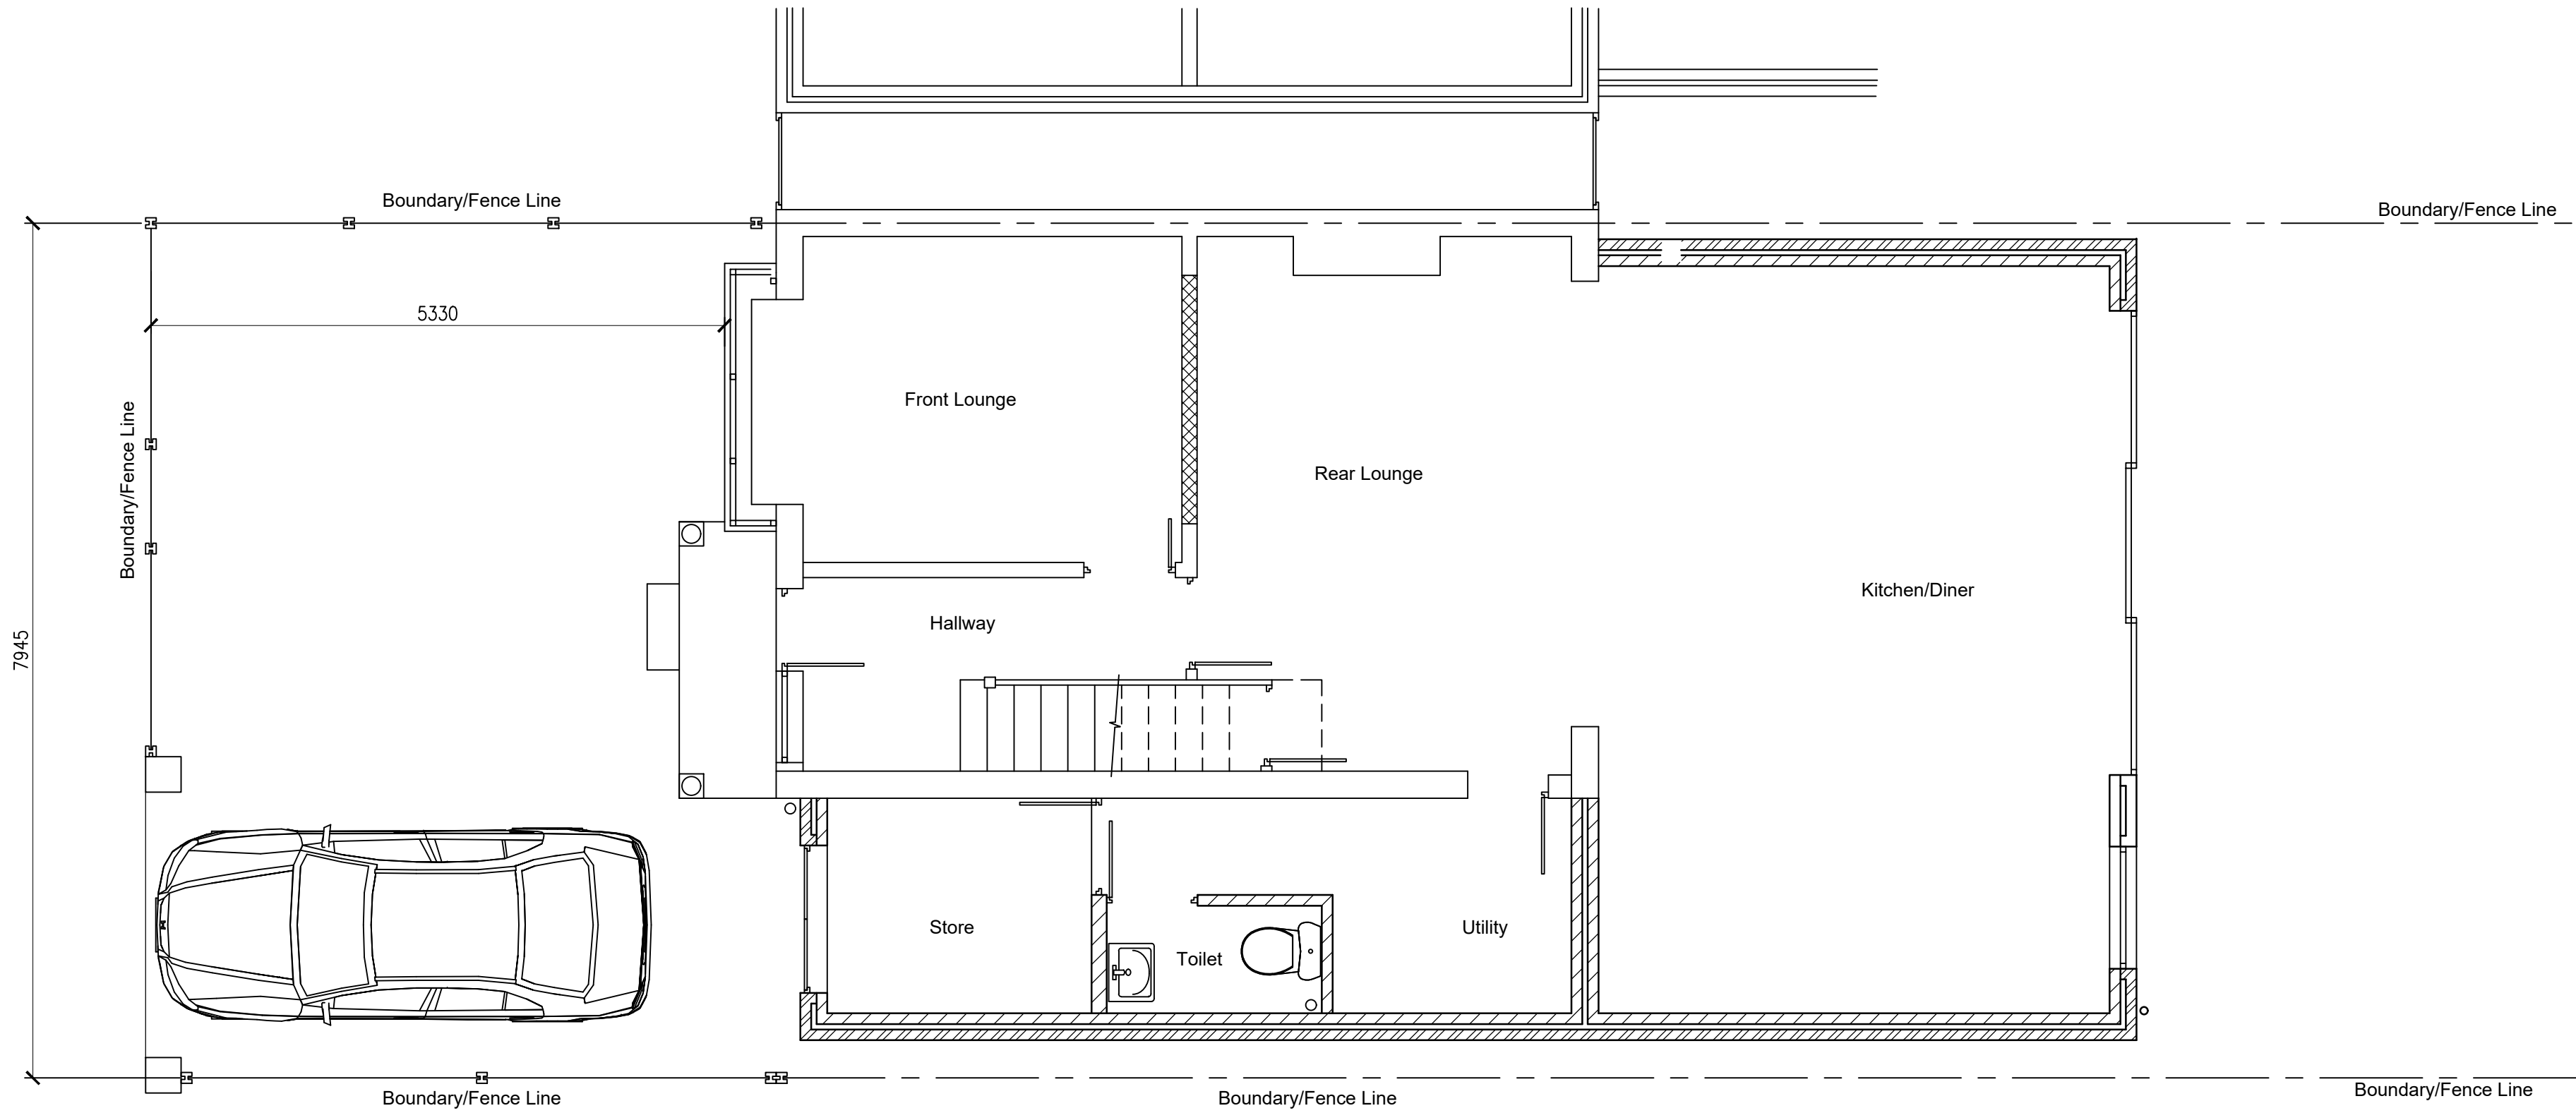

Existing Car Parking.


(1:50)

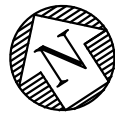

SCALE (METRES) - 1:50
0.5 0 1 2 3

Edge of Road

Tarmac Pavement

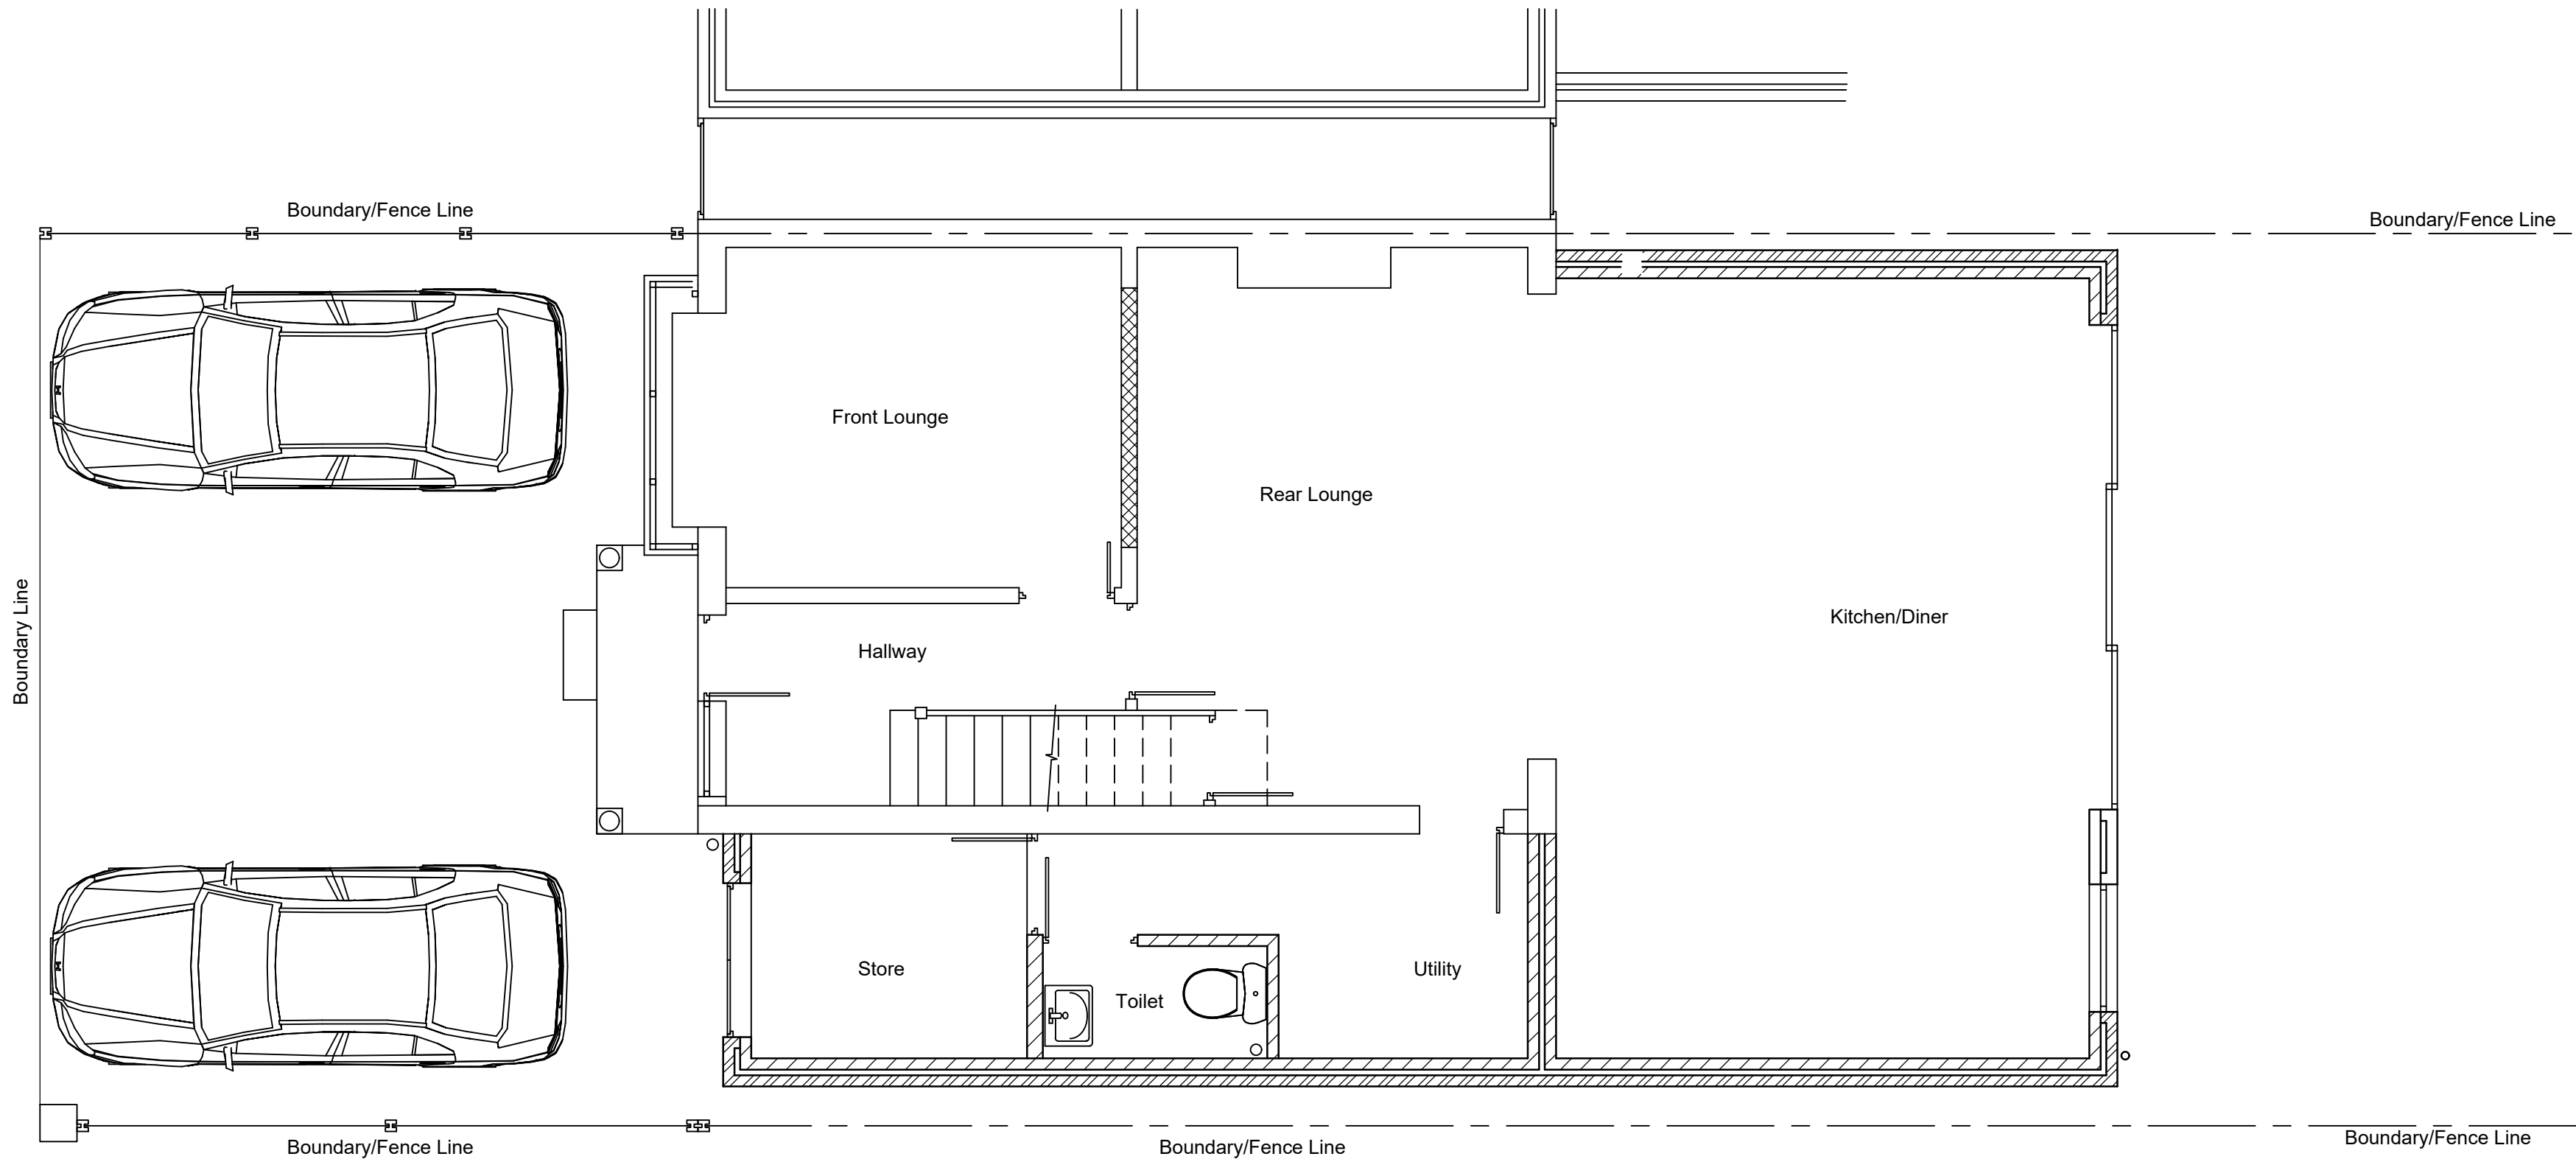

Proposed Car Parking.

(1:50)

Revision		
A	14.04.2026	ISSUED FOR CAR PARKING PLANNING APPROVAL
CLIENT	MR & MRS LOWRY	
PROJECT	55 EASTON ROAD, LIVERPOOL, L36 4NY SIDE AND REAR EXTENSION	
DRG. TITLE	PROPOSED CAR PARKING	
Scale: As shown @ A1		Drawn: KAD
Drawing Number		Date: 13.04.2026
SL 003		Rev A