

Alicks House



ARCHITECTURAL EMPORIUM Ltd
EMAIL: mail@architectural-emporium.co.uk
WEB: www.architectural-emporium.co.uk
ADDRESS: 13 Hope St, Liverpool, L1 9BQ
PHONE: +44 (0)151 363 0000

0 6000 12000
Scale: 1:200

0 3000 6000
Scale: 1:100

 - Site Boundary Edged in Red.

Elevation Key:

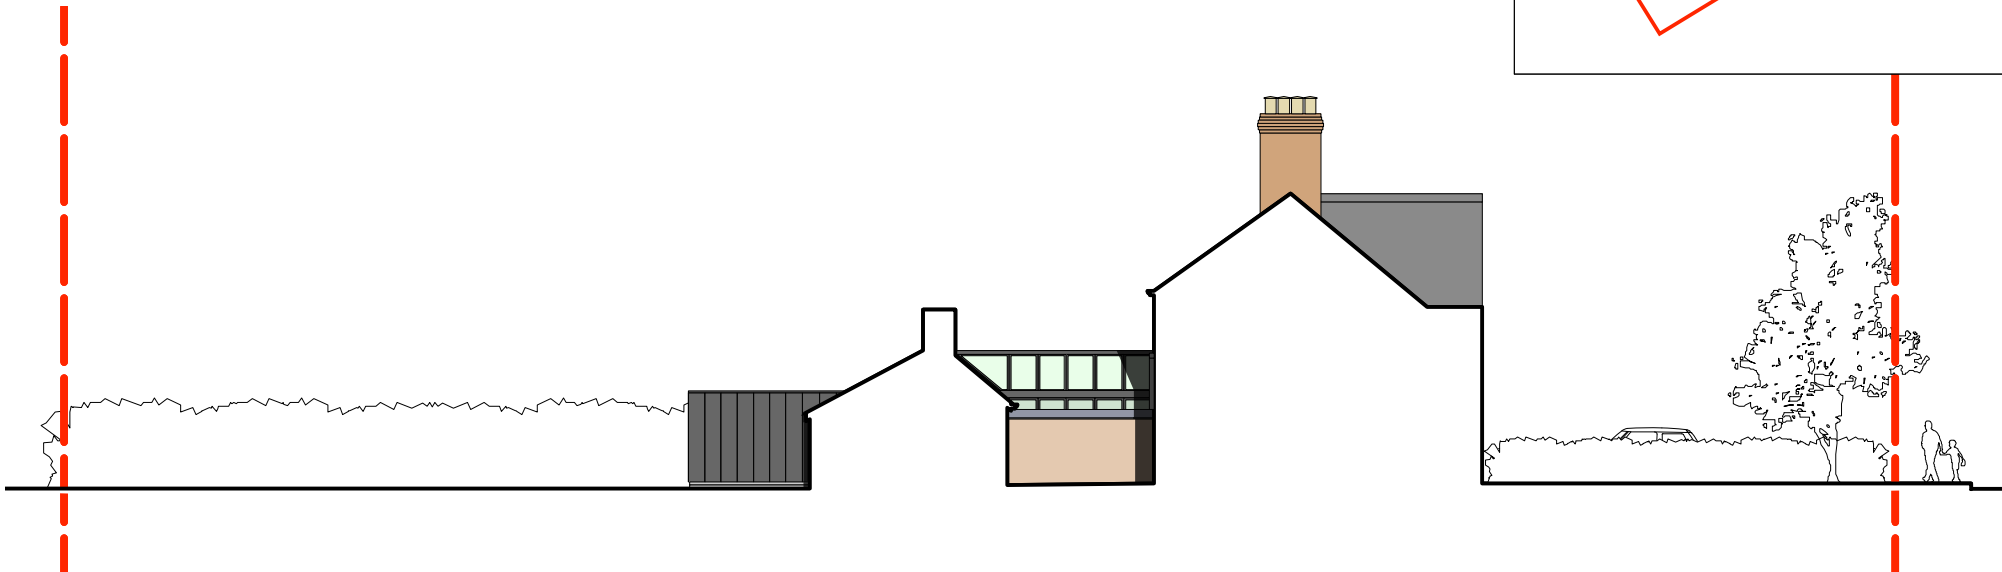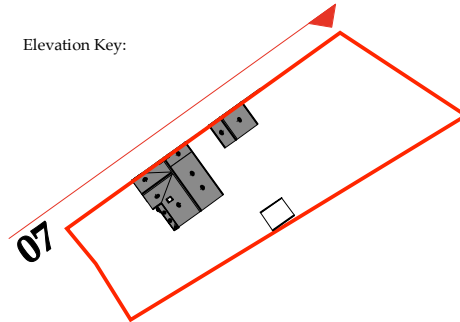


07 Elevation - Side of Main House & Outbuilding 1:200

Existing SVP to be retained and to drain
all gutters in area

Glazed link between main house and
existing out building.

Glazed link built to sit on new brick
wall with opaque glazing.

Existing boundary wall retained.

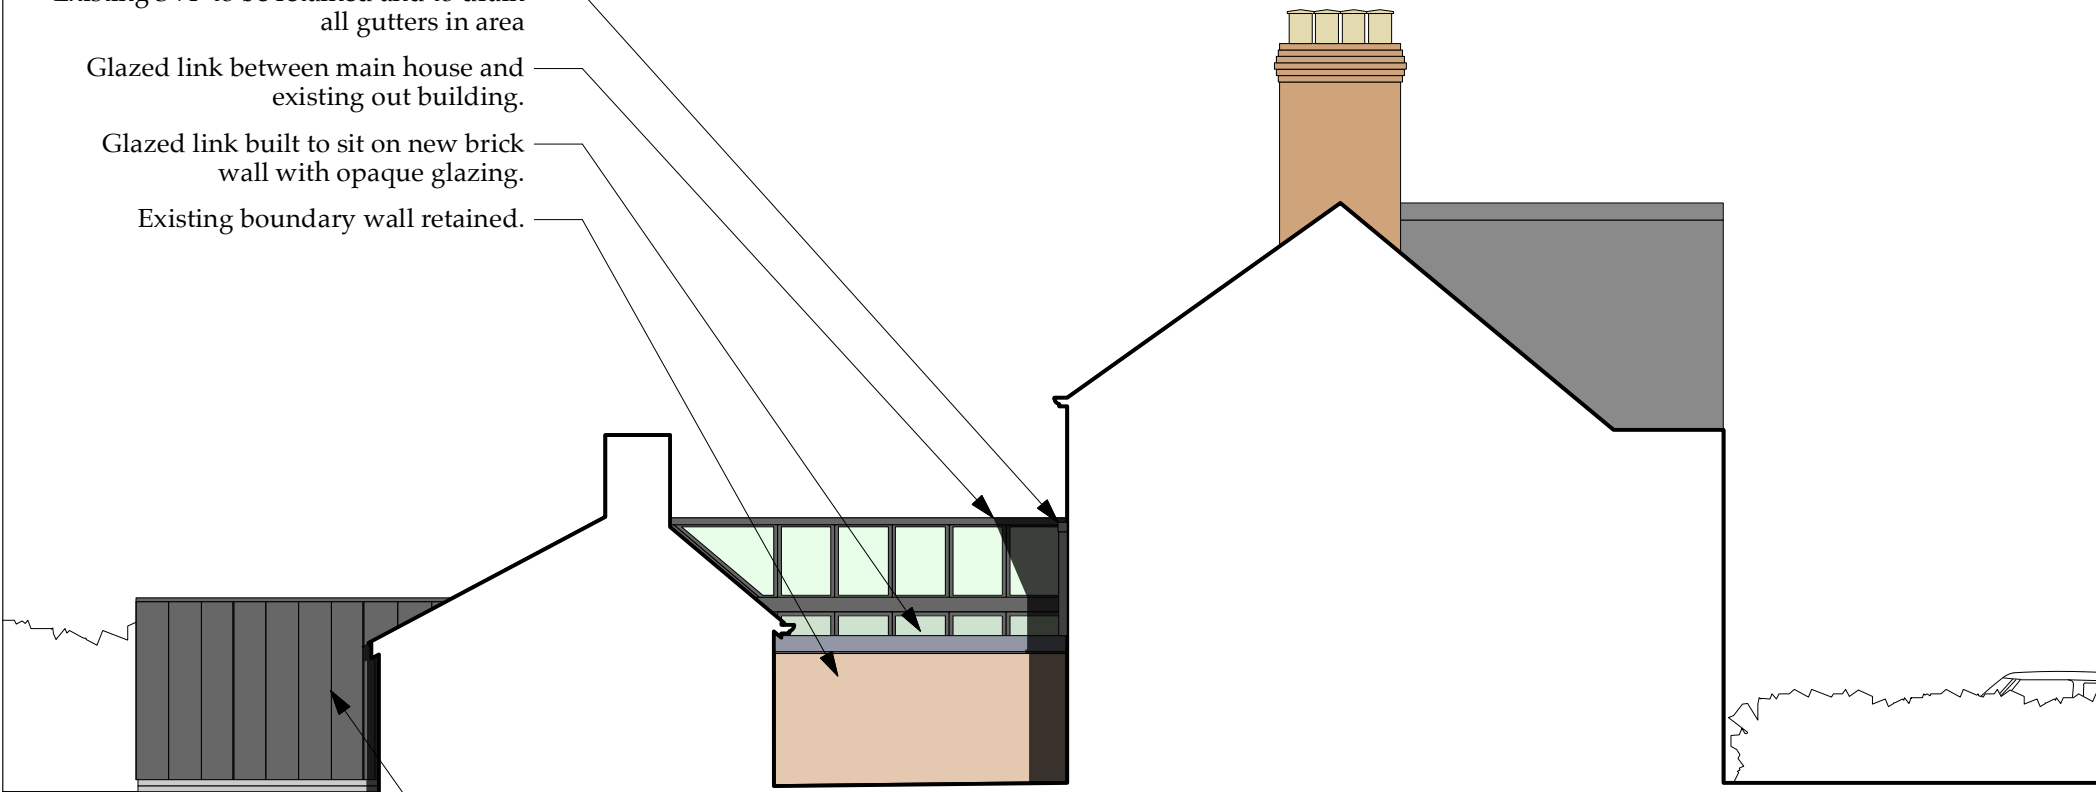

Flat roof extension to out building. Zinc
standing seam (Black / Dark Grey).

Two courses of grey engineers
brickwork to base of cladding.

Rev A:17/03/23

Scale Bars checked / ammended.

FOR: APPROVAL

CHECKED BY: AJ | DRAWN BY: LM

SCALE: 1:100 / 200

PAPER SIZE: A3

JOB: ALICKS HOUSE

3.153_Rev A

FIRST ISSUE: 06.02.23

PROPOSED ELEVATIONS

08 Elevation - Side of Main House & Outbuilding 1:100