


PLANS FOR: 11, ST AIDANS GROVE, HUYTON, L36 8JE SCALE 1:50 SCALE BAR 0 0.5 1m 1.5 2m 2.5 3m

PLAN N° 11/STA/06/23/03 DATE 10/06/2024 REVISIT USIER PAGE SIZE A3 EXISTING GABLE ELEVATION

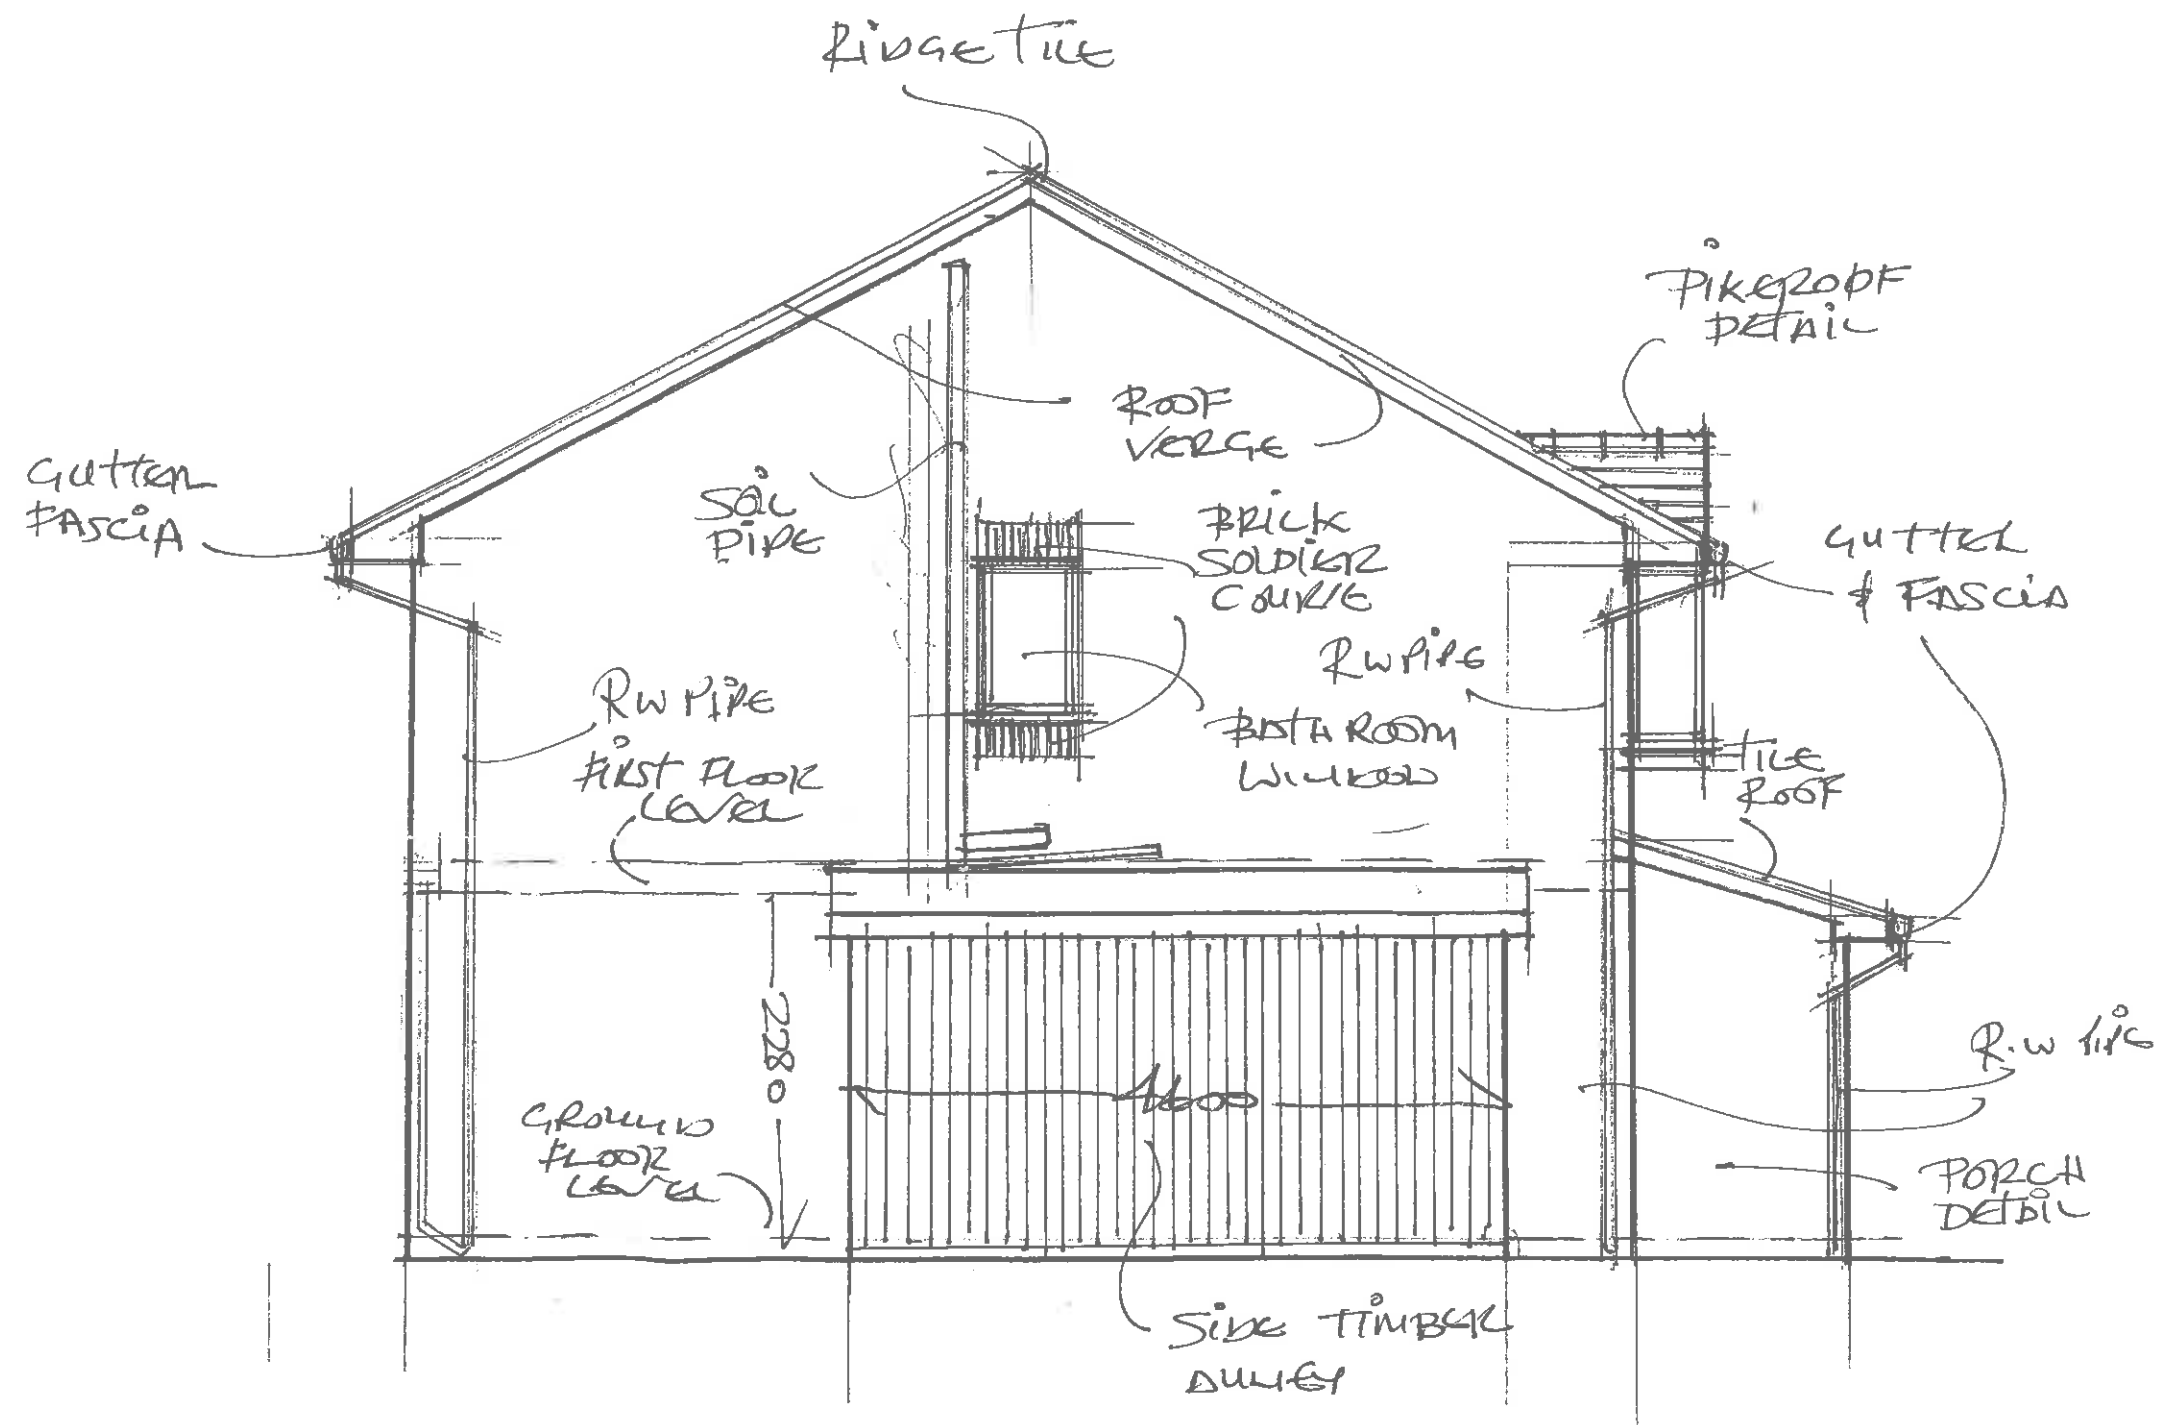

21/5/20