



Plans for: 11, ST AIDAN GROVE, HUYTON, L36 8JE SCALE 1/50 SCALE BAR 0 0.5 1m 1.5 2m 2.5 3m

PLAN N° 11/STA/06/23/015 DATE 10/06/2024 Resubmission PAGE SIZE A3 ELEVATIONS GARDEN STORE

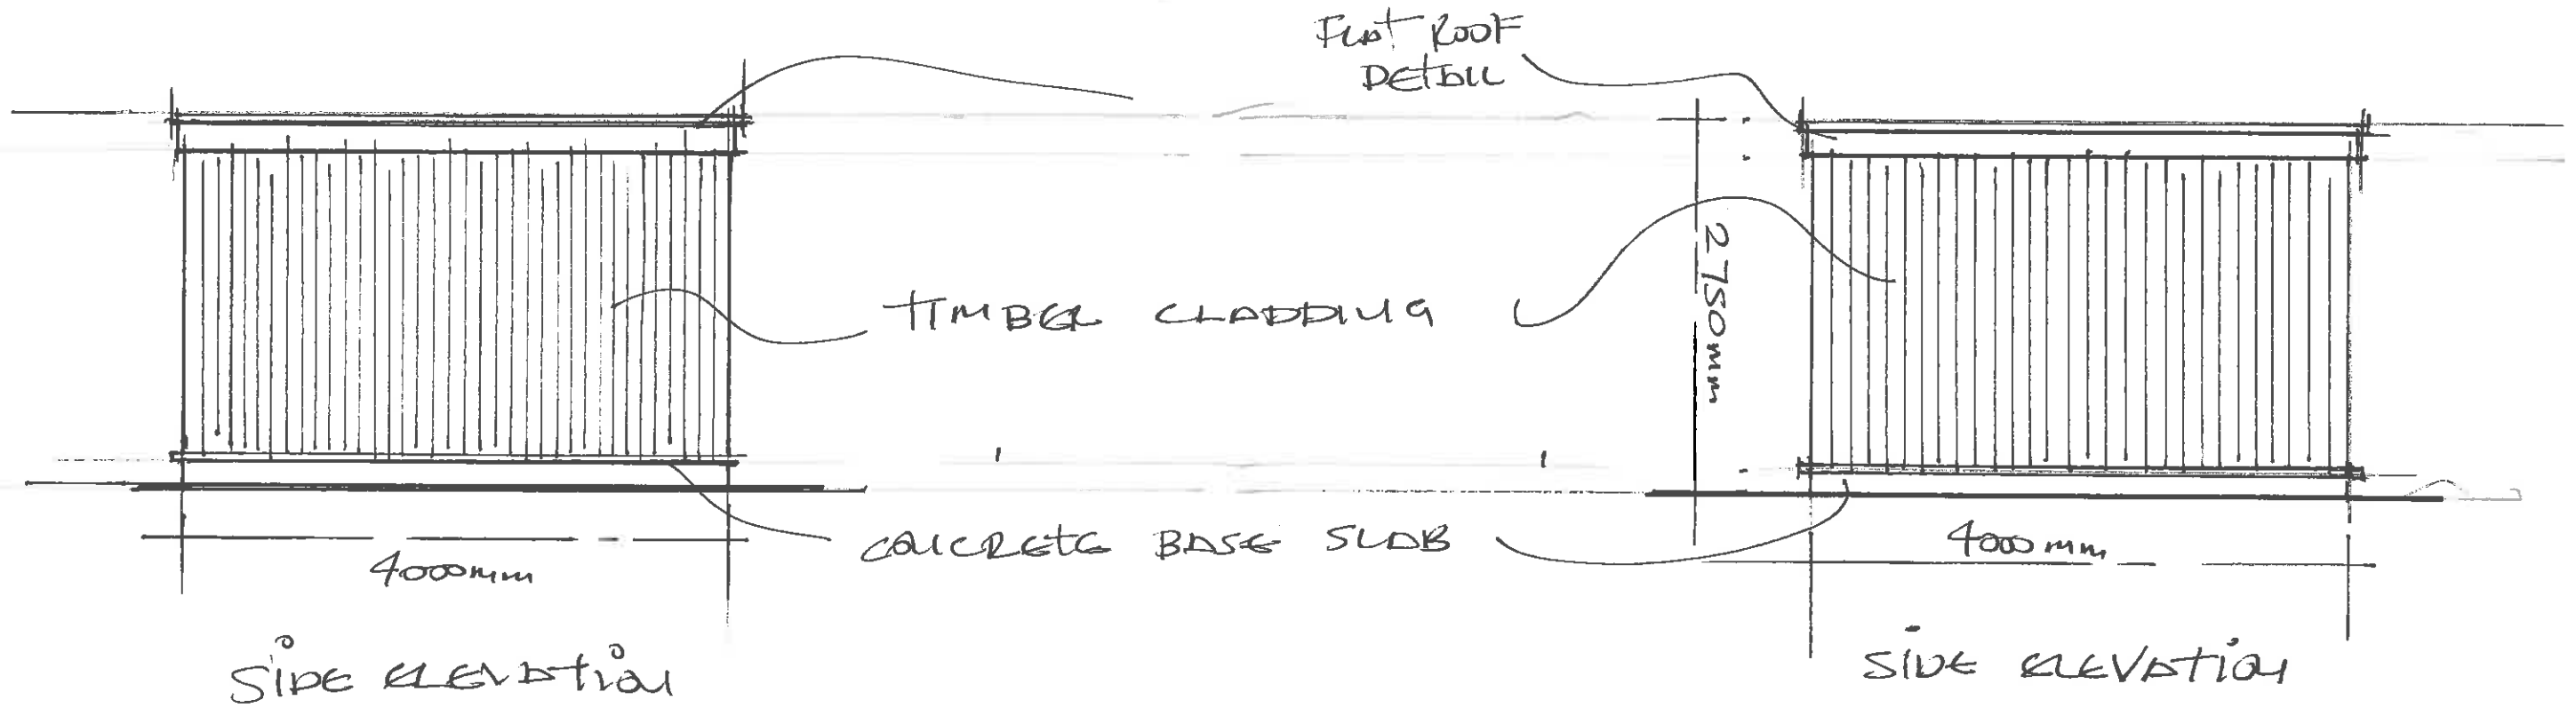

FRONT ELEVATION

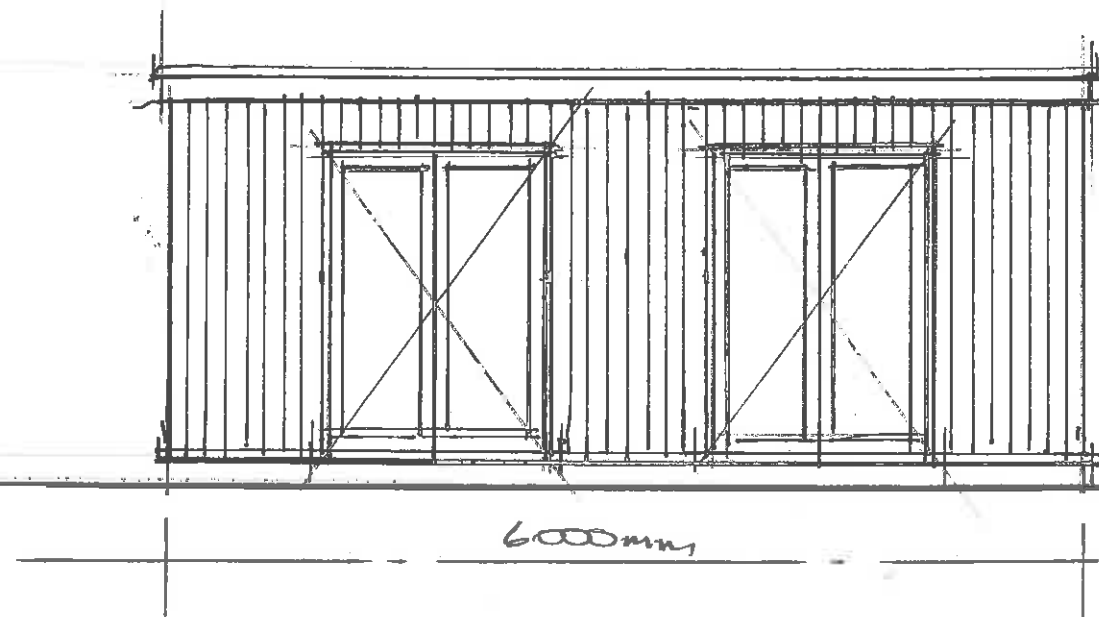

REAR ELEVATION

