


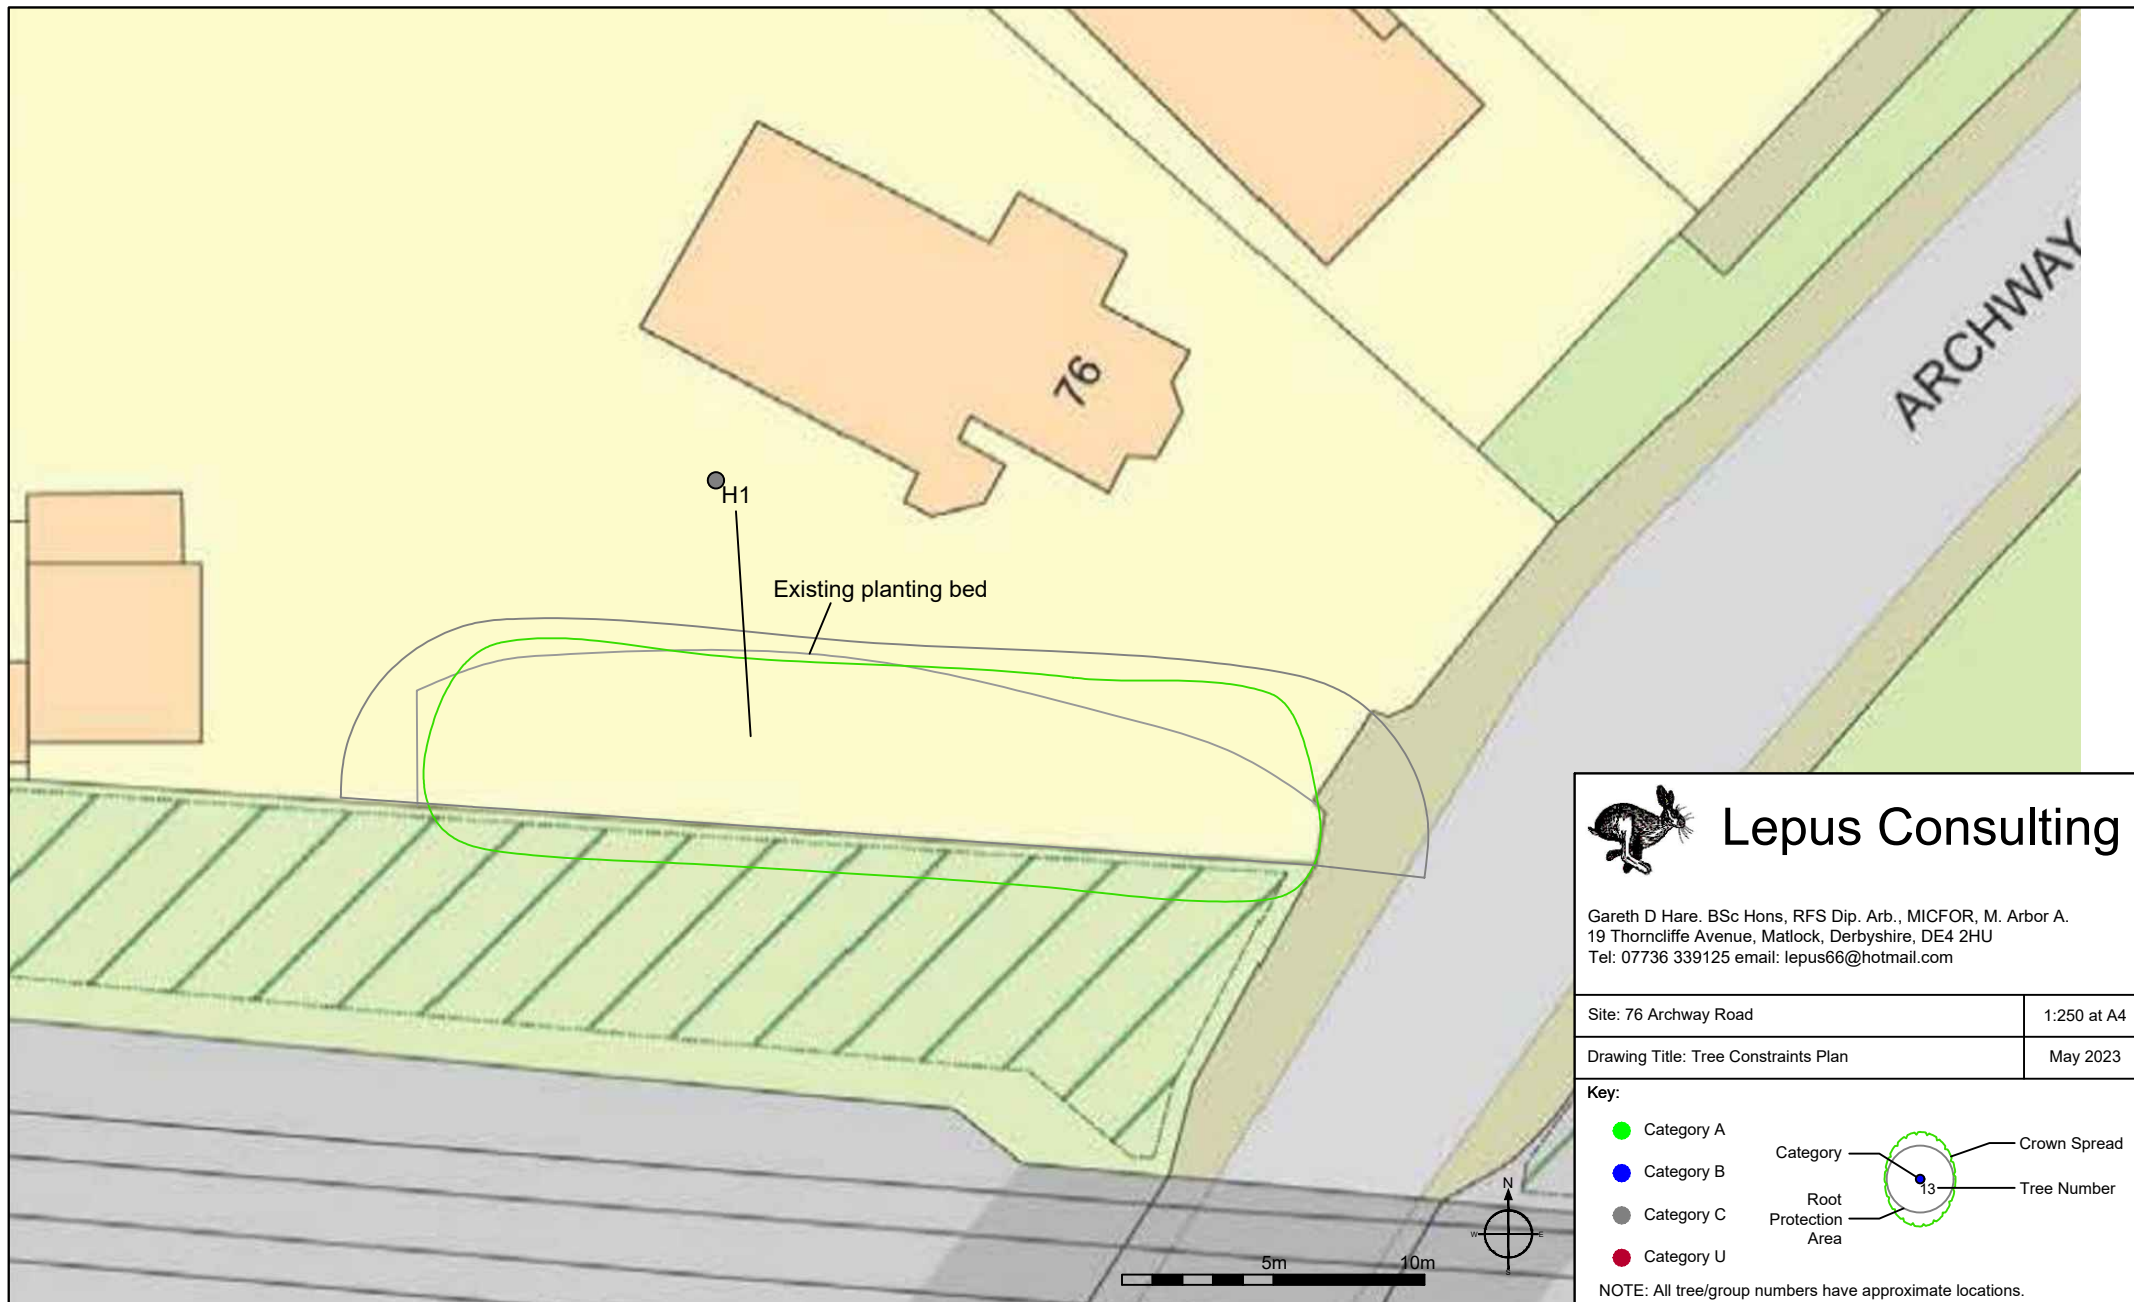

Lepus Consulting

Gareth D Hare. BSc Hons, RFS Dip. Arb., MICFOR, M. Arbor A.
19 Thorncliffe Avenue, Matlock, Derbyshire, DE4 2HU
Tel: 07736 339125 email: lepus66@hotmail.com

Site: 76 Archway Road

1:250 at A4

Drawing Title: Tree Constraints Plan

May 2023


Key:

● Category A

● Category B

● Category C

● Category U

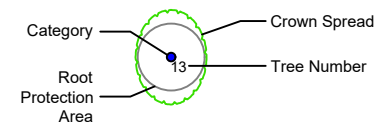

NOTE: All tree/group numbers have approximate locations.