



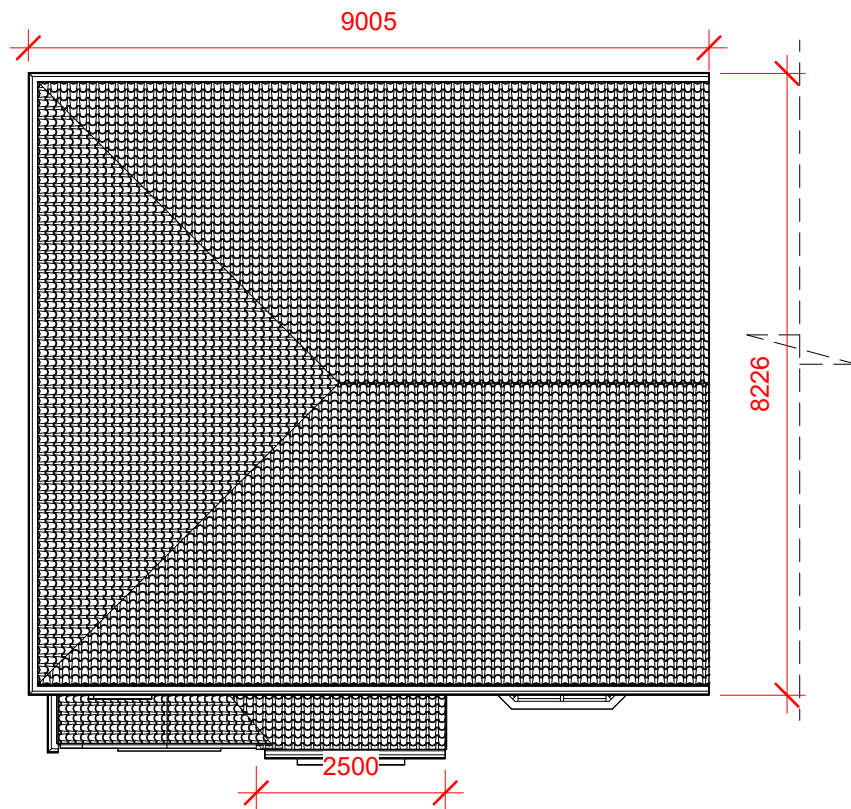

1 Site
1 : 100



BLOX ARCHITECTURAL LTD
10 Duke Street
Liverpool
L1 5AS
08007999302

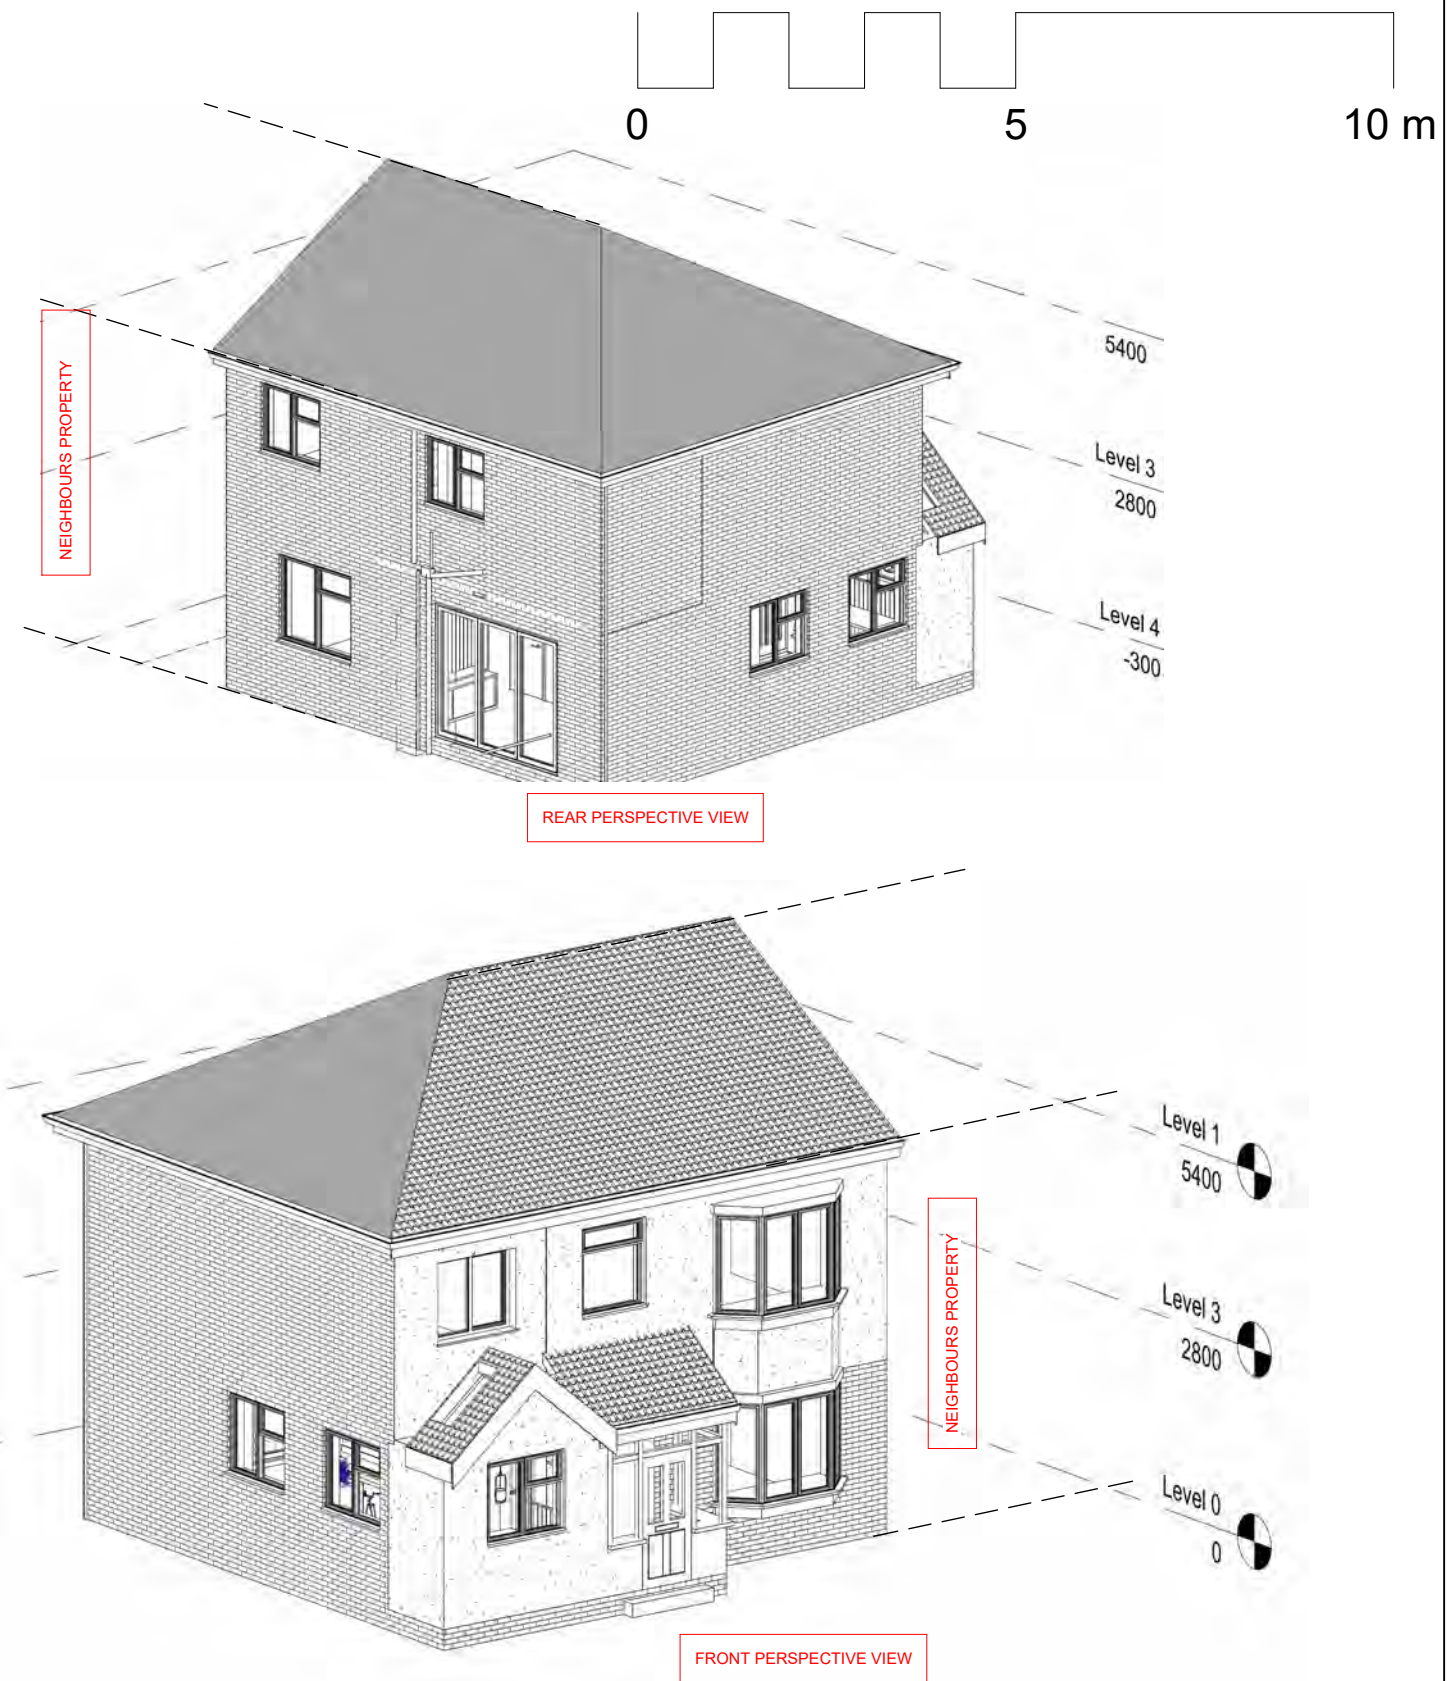

				PROJECT	CLIENT					
				26 DERWENT AVE	MR GRUNDY			ADC0001		
					Date Issue Date	Project number Project Number	Scale (@ A3) 1 : 100			
CODE	STATUS	SUITABILITY DESCRIPTION	PURPOSE OF ISSUE	SHEET	PROPOSED ROOF			Drawn by Author	DRWAING NUMBER	REV
								Checked by Checker	A104	