



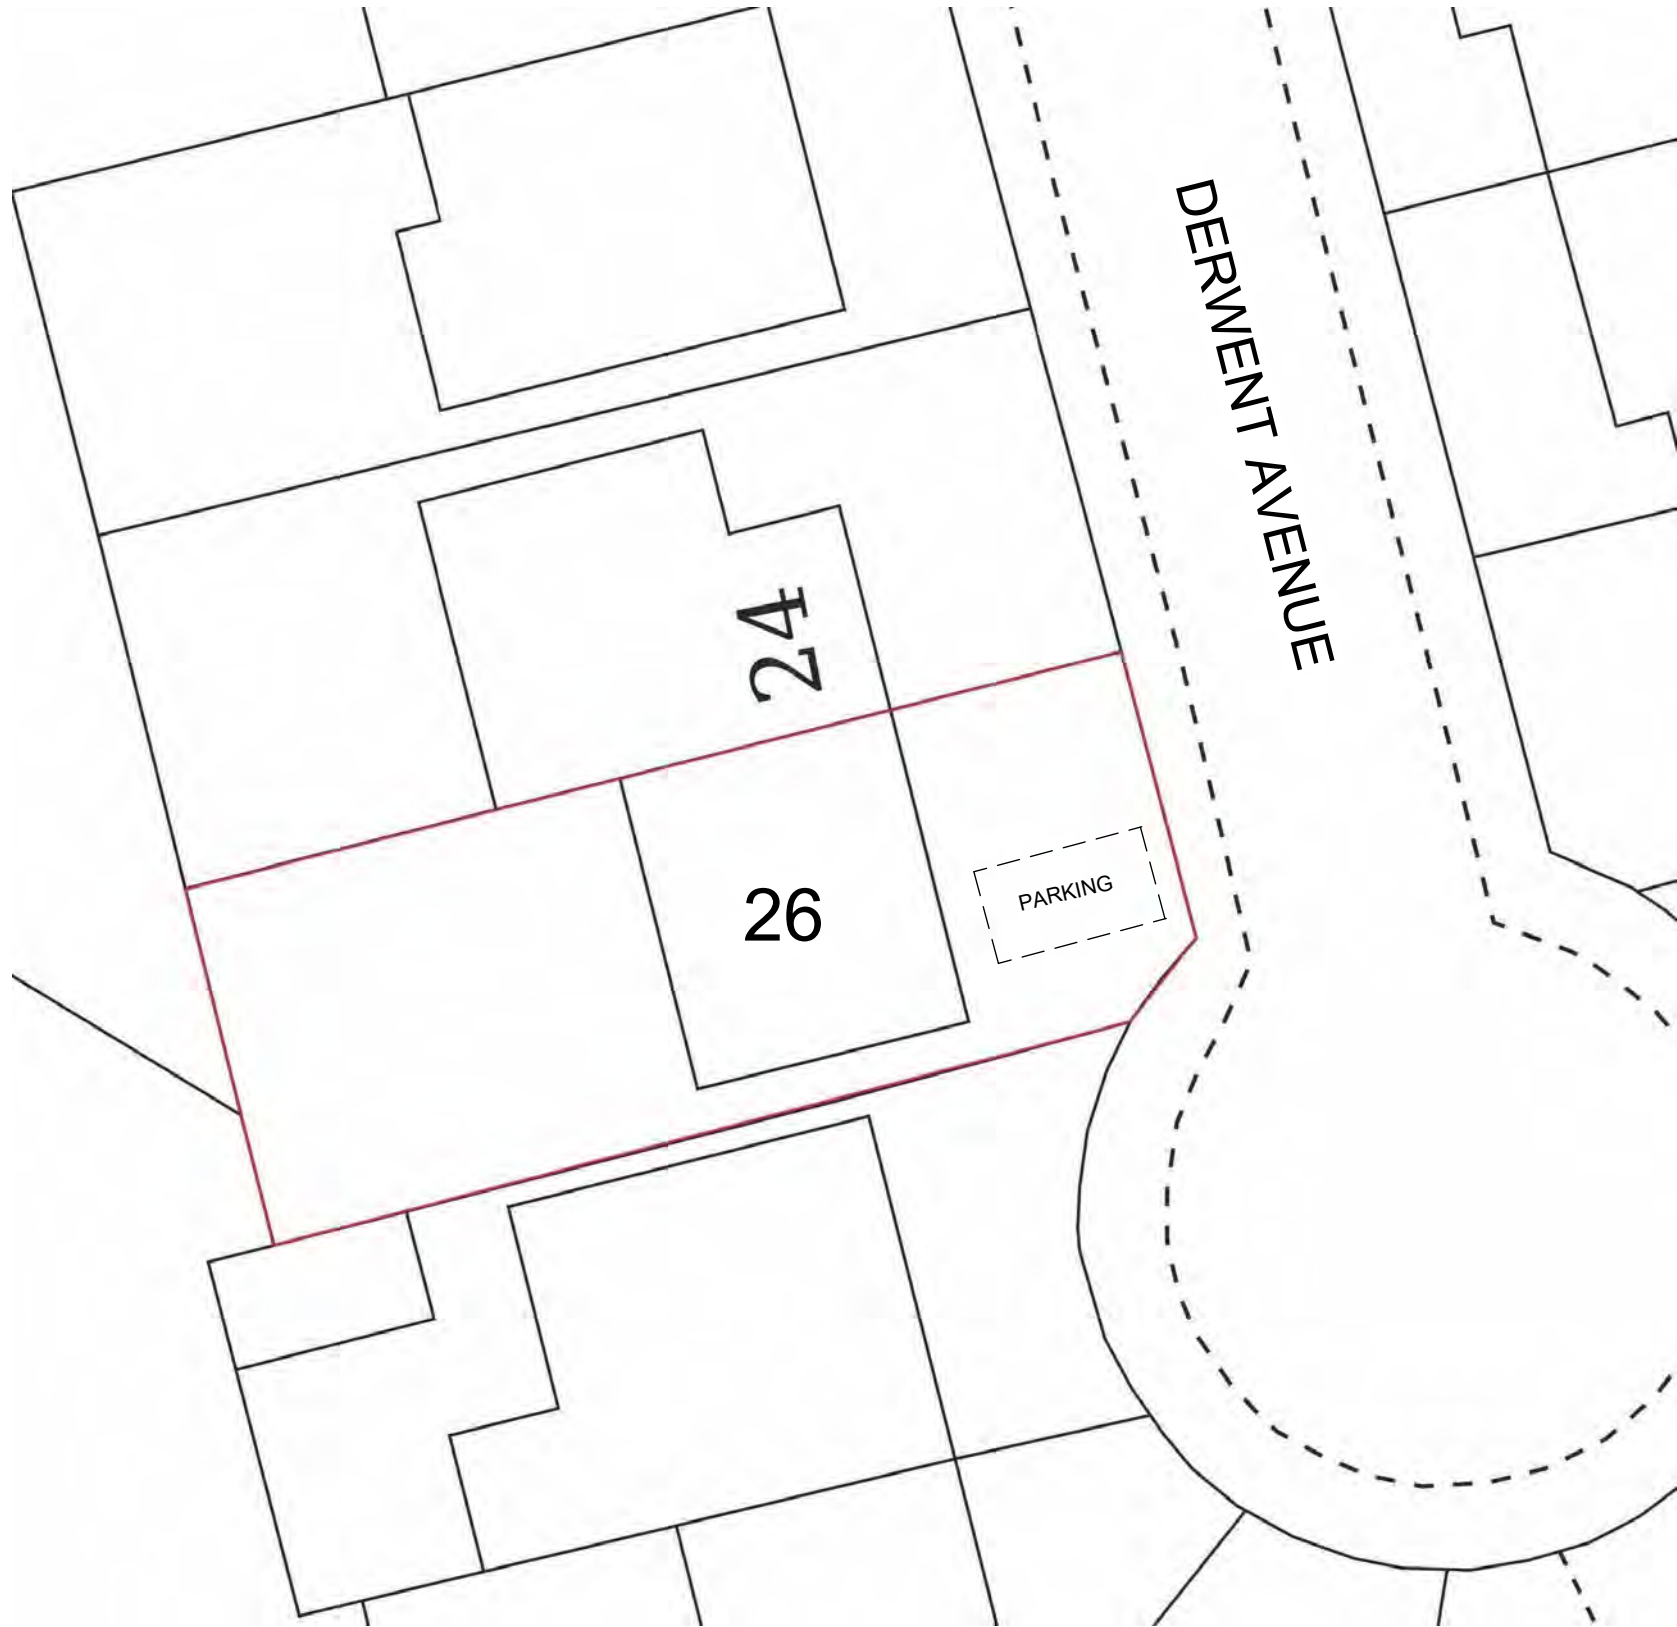

SCALE 1:200

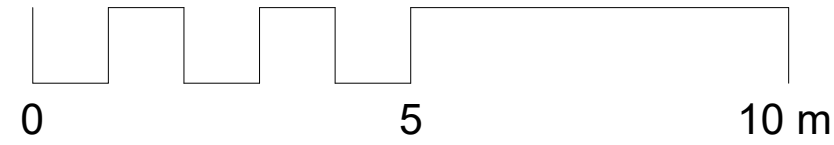

26 Derwent Avenue, Prescott, L34 2ST



BLOX ARCHITECTURAL LTD
10 Duke Street
Liverpool
L1 5AS
08007999302

				PROJECT	CLIENT				
				26 DERWENT AVE			MR GRUNDY ADC0001		
				SHEET	Date		Project number	Scale (@ A3)	
					Issue Date 21/03/2025		Project Number		
CODE STATUS SUITABILITY DESCRIPTION PURPOSE OF ISSUE				SITE / LOCATION		Drawn by		DRWAING NUMBER	REV
						Author			
		Checked by							
				Checker		A105 - LOCATION			