


		DWG No.

Notes:


	Revision notes	Date	By

Client BROOK DRIVE		Drawing Title PROPOSED PLAN AND ELEVATION			
Project Title OUTHOUSE		Drawn	Date 24.02.21		
		Checked	Date 24.02.21		
A1	DWG No.	3		1:50	Revision Scale

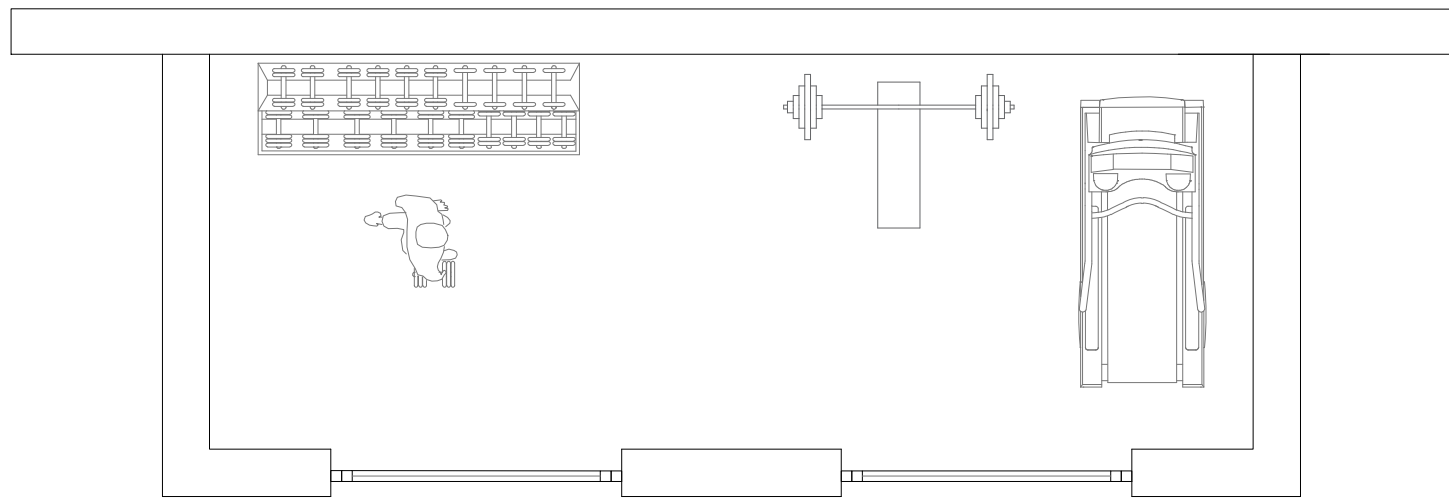

ROOF 150
CEILING 2175

DPC 0.00

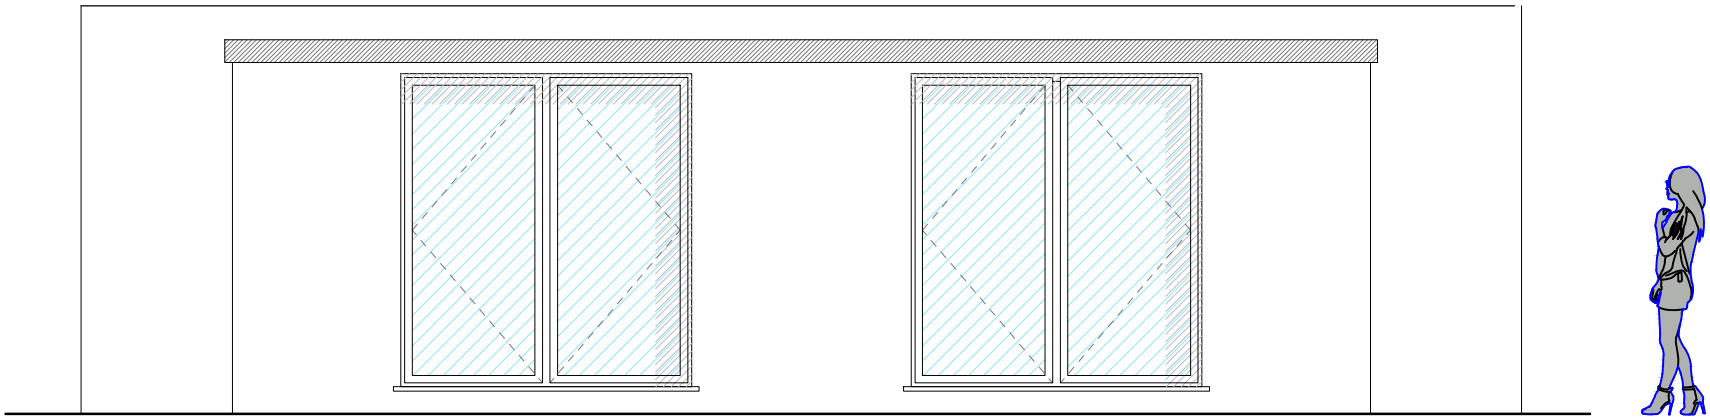

10

0

10

20

Metres