




Produced on 11 March 2025 from the Ordnance Survey National Geographic Database and incorporating surveyed revision available at this date.
This map shows the area bounded by 342369 391339, 342469 391339, 342469 391439, 342369 391439, 342369 391339
Crown copyright and database rights 2025 OS 100054135. Supplied by copla ltd trading as UKPlanningMaps.com a licensed Ordnance Survey partner (OS 100054135).
Data licence expires 11 March 2026. Unique plan reference: v11f/1223043/1642353

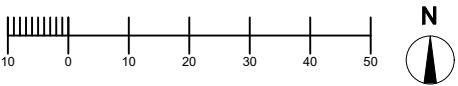


SITE LOCATION PLAN Scale 1:1250

DRAWING KEY:


-  SITE BOUNDARY
-  EXISTING BUILDING


EXISTING OUTDOOR STORE

SERVICE ALLEY

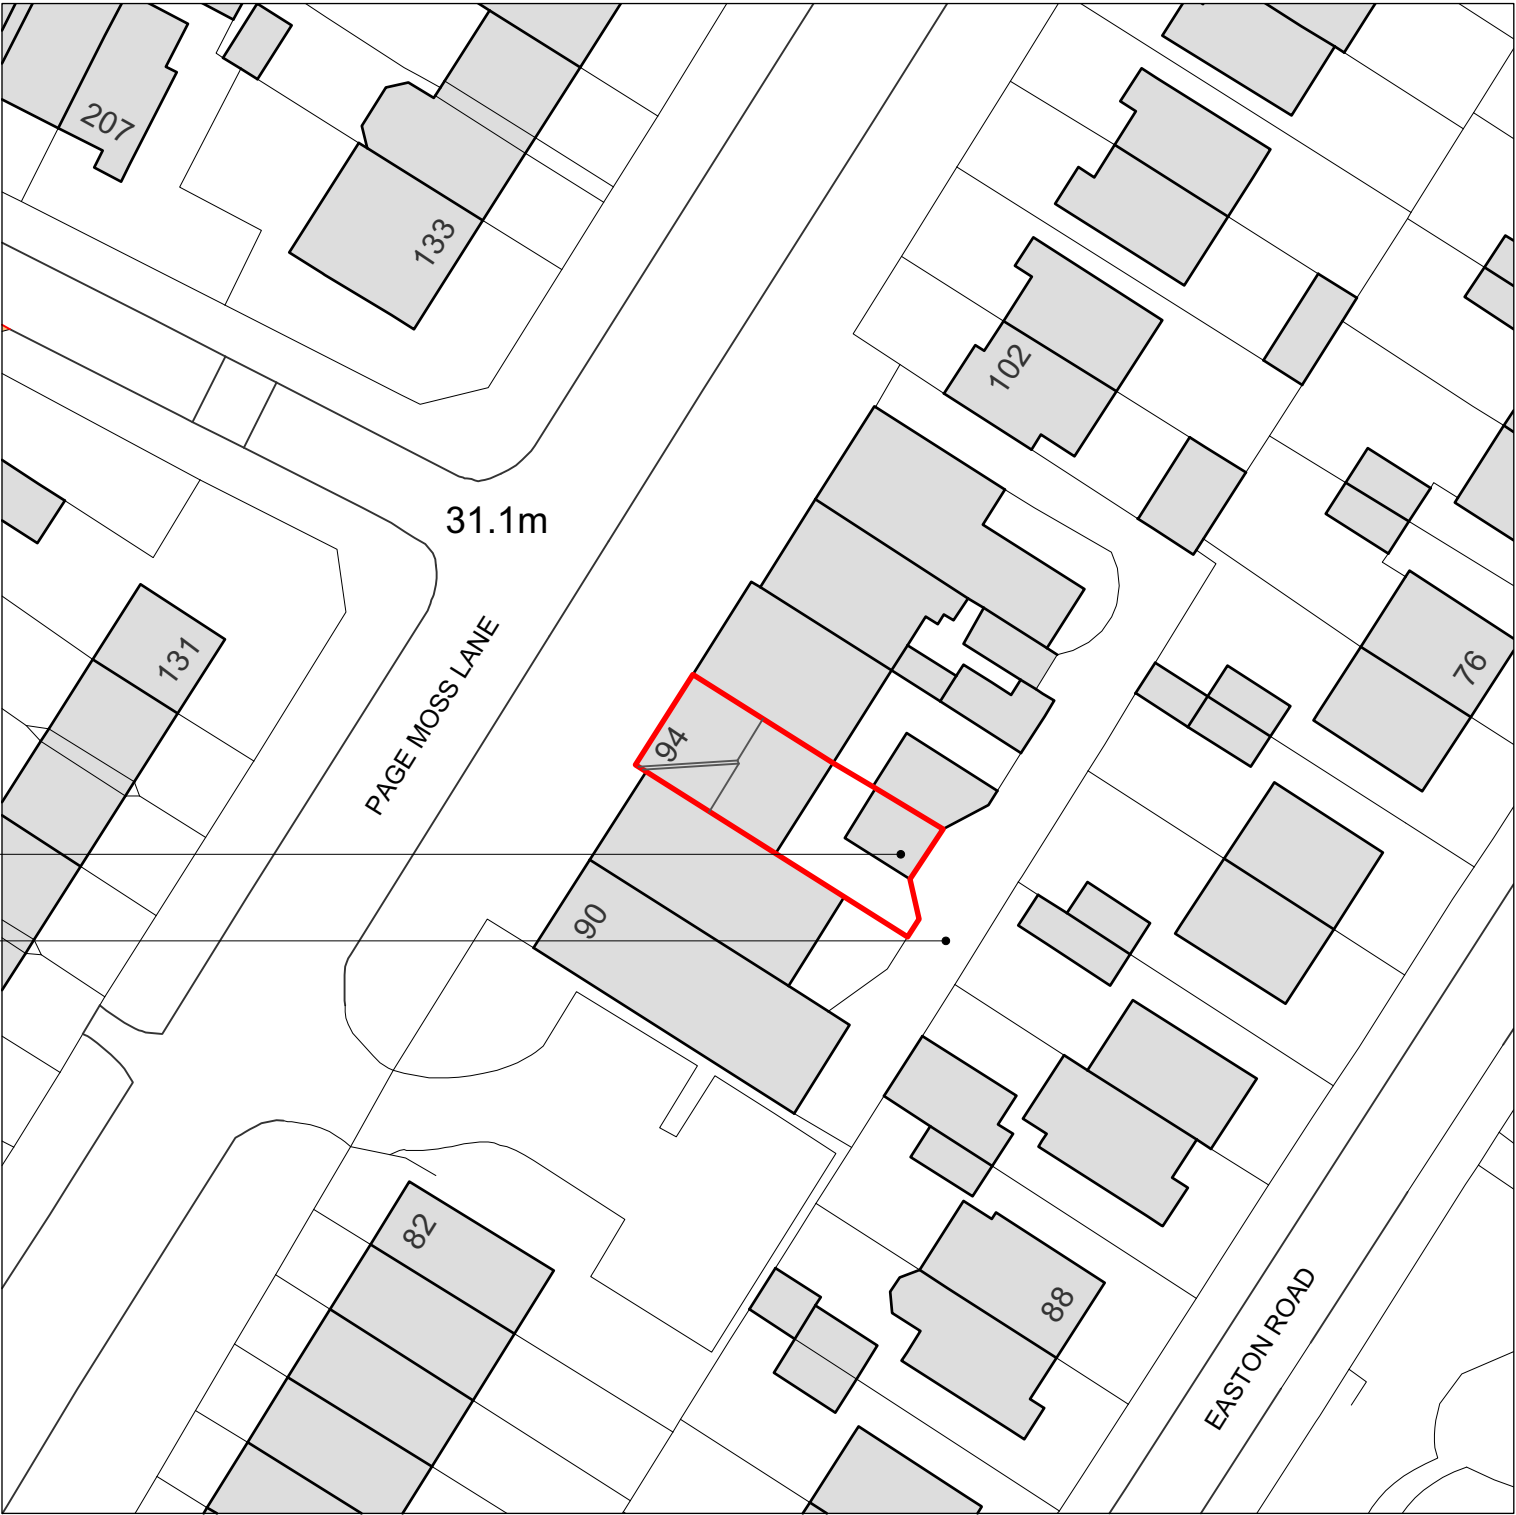

EXISTING SITE / BLOCK PLAN Scale 1:500

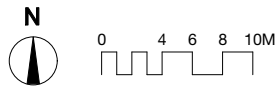

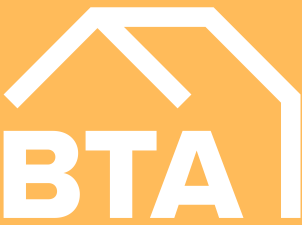General Notes Copyright © Benjamin Thornton Architects. 2025 Benjamin Thornton Architects is a limited company registered in England and Wales with a registration number 15220823 This drawing is not to be reproduced, copied or given to a third party without express permission. Do not scale drawings. Dimensions govern. All dimensions shall be verified on site before proceeding with the work. All dimensions given in millimetres unless stated otherwise. All drawings to be read in conjunction with other consultants drawings and specifications. Benjamin Thornton Architects are to be formally notified of any discrepancies.	Revision	Date	Drawn	Audited	Details of revision	Project 'CREATE A CAKE', 94 PAGE MOSS LANE, HUYTON, LIVERPOOL L14 0LX	Drawing No. 011_300	Date 17 03 2025	www.bt-arch.com 83 Marshside Road, Southport Merseyside, PR9 9TA info@bt-arch.com	
						Description PROPOSED EXTENSION OF CAKE SHOP AND PARTIAL CHANGE OF USE FROM USE CLASS E TO DOMESTIC USE (C3)	Description PLANNING	Drawn SS		
						Drawing Title SITE LOCATION PLAN AND EXISTING BLOCK PLAN	Scale 1:1250 & 1:500 @ A3	Audited BT		
									RIBA  architects	