



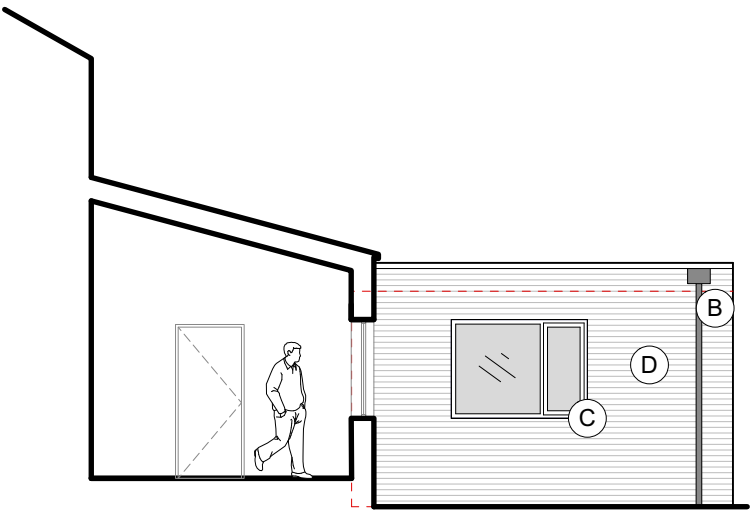

**PROPOSED SIDE ELEVATION (SOUTH-WEST ASPECT)
& PARTIAL SECTION** Scale 1:100

MATERIAL KEY:


- (A) SLATE ROOF TILES
- (B) BLACK UPVC RAINWATER GOODS
- (C) WHITE UPVC DOORS AND WINDOWS
- (D) RED FACING BRICKWORK
- (E) BLACK FACING BRICKWORK
- (F) PAINTED RENDER
- (G) FLOWER BOX
- (H) PAINTED SHOP FRONT SURROUND
- (I) BLACK TILES
- (J) BLACK PAINTED STEEL STAIRCASE
- (K) HANGING TILES TO DORMER TO MATCH COLOUR OF ROOF TILES

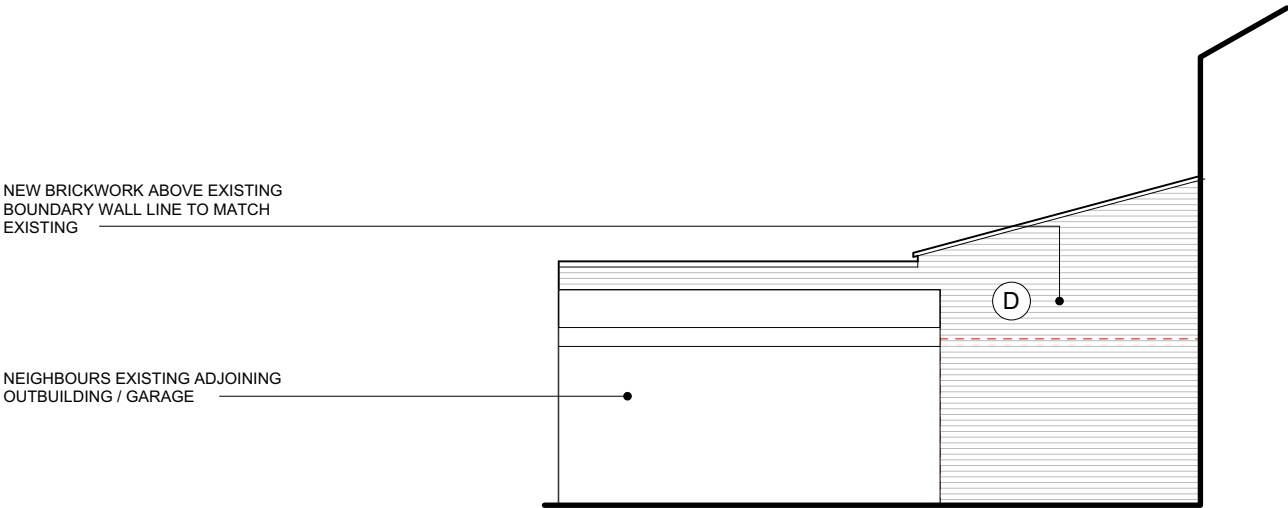

PROPOSED SIDE ELEVATION (NORTH-EAST ASPECT)
Scale 1:100

DRAWING KEY:

- EXISTING WALLS/ STRUCTURE
- PROPOSED WALLS/ STRUCTURE
- DEMOLISHED WALLS/ STRUCTURE (SUBJECT TO S.ENGINEERS DESIGN)

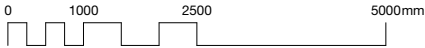

General Notes Copyright © Benjamin Thornton Architects. 2025 Benjamin Thornton Architects is a limited company registered in England and Wales with a registration number 15220823 This drawing is not to be reproduced, copied or given to a third party without express permission. Do not scale drawings. Dimensions govern. All dimensions shall be verified on site before proceeding with the work. All dimensions given in millimetres unless stated otherwise. All drawings to be read in conjunction with other consultants drawings and specifications. Benjamin Thornton Architects are to be formally notified of any discrepancies.	Revision	Date	Drawn	Audited	Details of revision	Project 'CREATE A CAKE', 94 PAGE MOSS LANE, HUYTON, LIVERPOOL L14 0LX	Drawing No. 011_306	Date 24 03 2025	www.bt-arch.com 83 Marshside Road, Southport Merseyside, PR9 9TA info@bt-arch.com RIBA architects	
						Description PROPOSED EXTENSION OF CAKE SHOP AND PARTIAL CHANGE OF USE TO DOMESTIC USE (C3)	Description PLANNING	Drawn SS		
						Drawing Title PROPOSED SIDE ELEVATIONS	Scale 1:100 @ A3	Audited BT		