


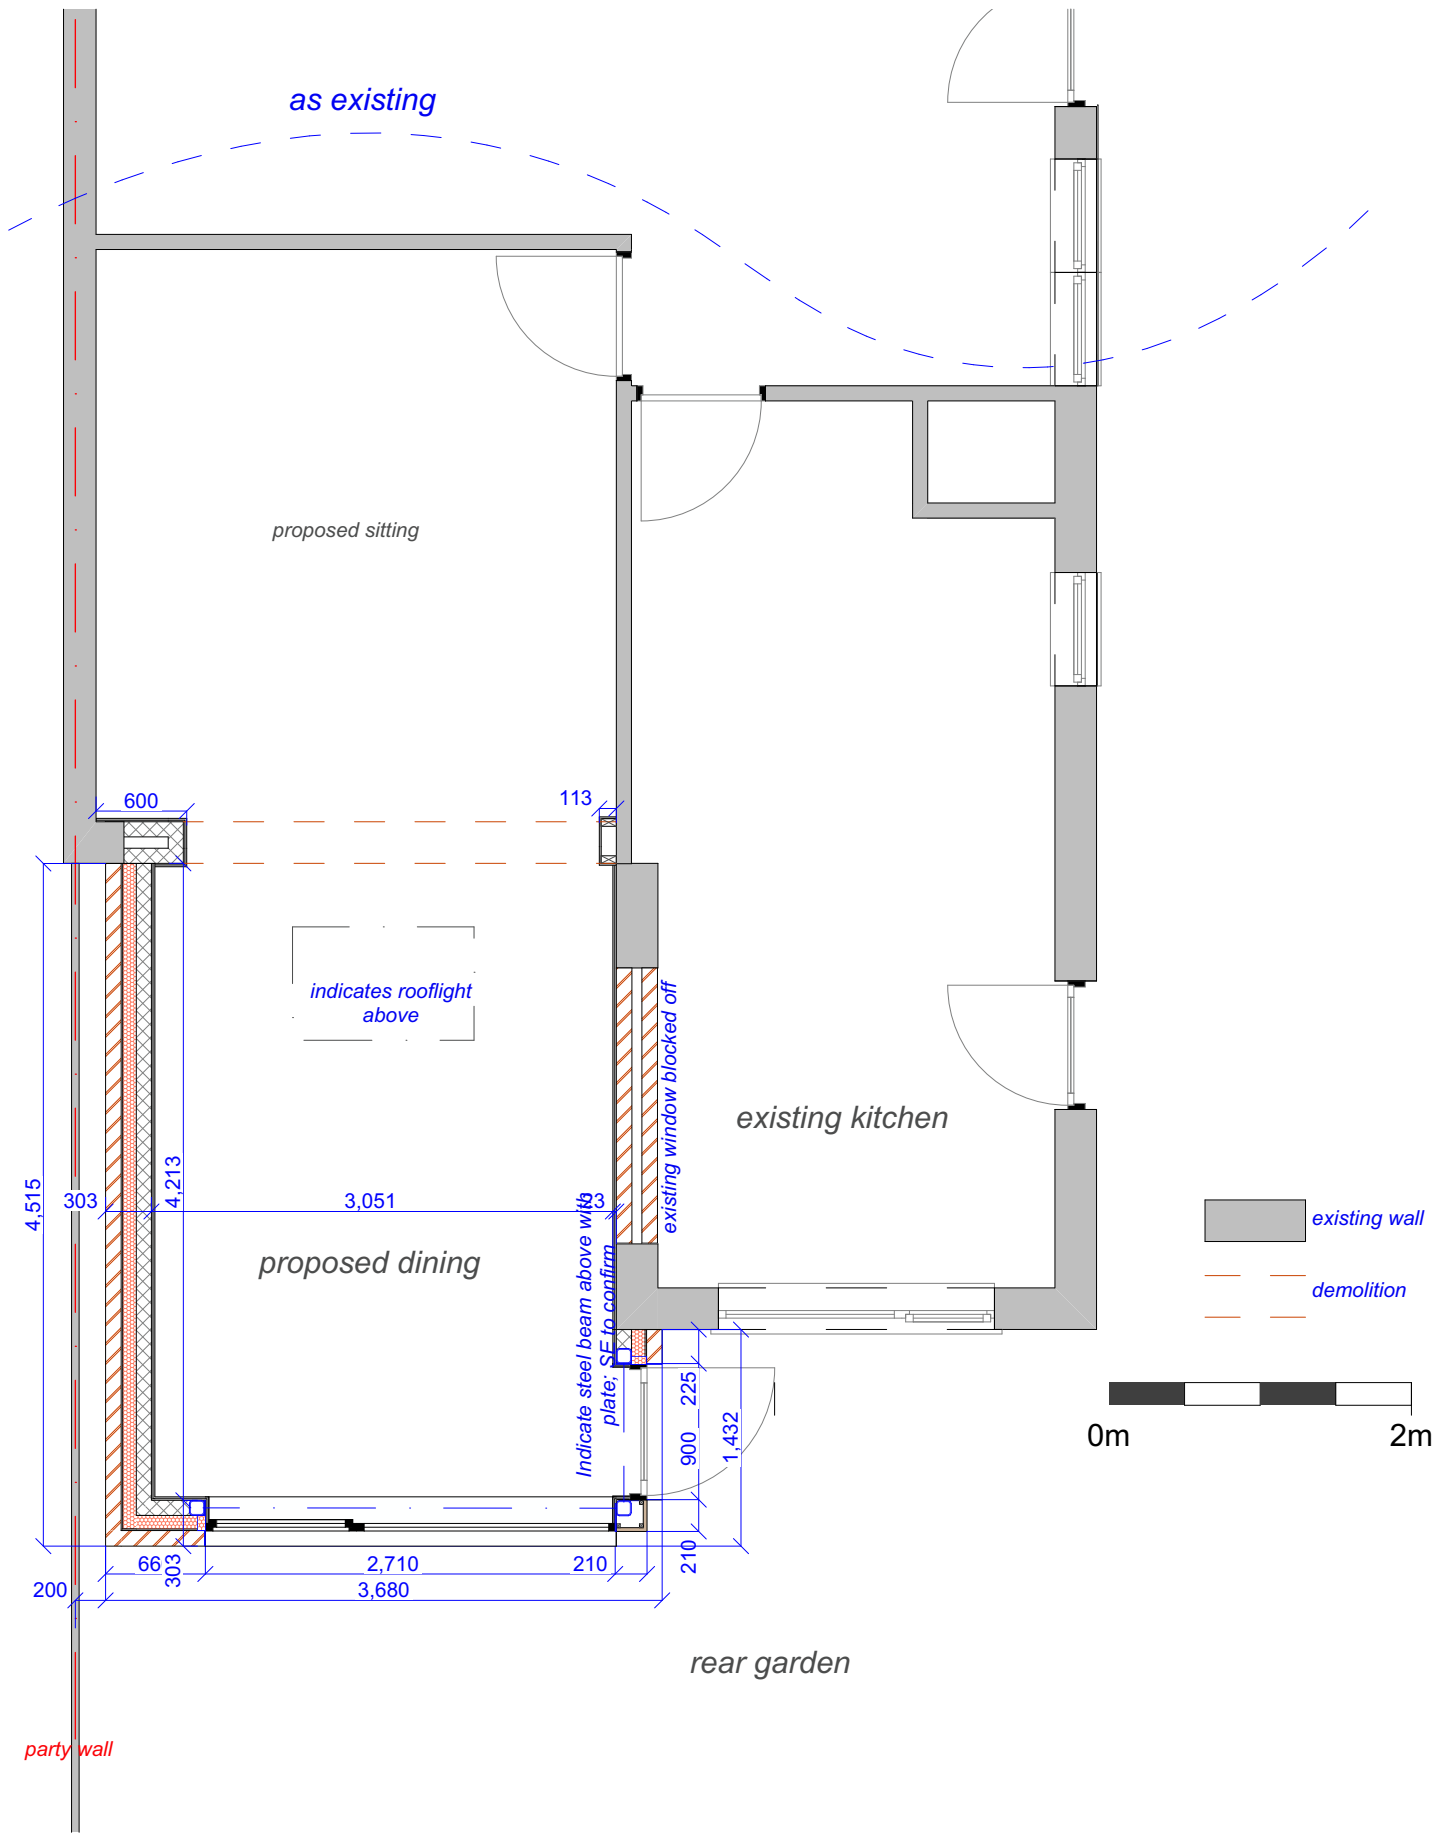

Rev Date	Details

client	project	status	title	PLANNING			
				drawing	date	rev	scale
	59 Pitsmead Road			G01	16.05.23	*	1:50 @ A3
	2023004		Proposed Ground Floor Plan				