



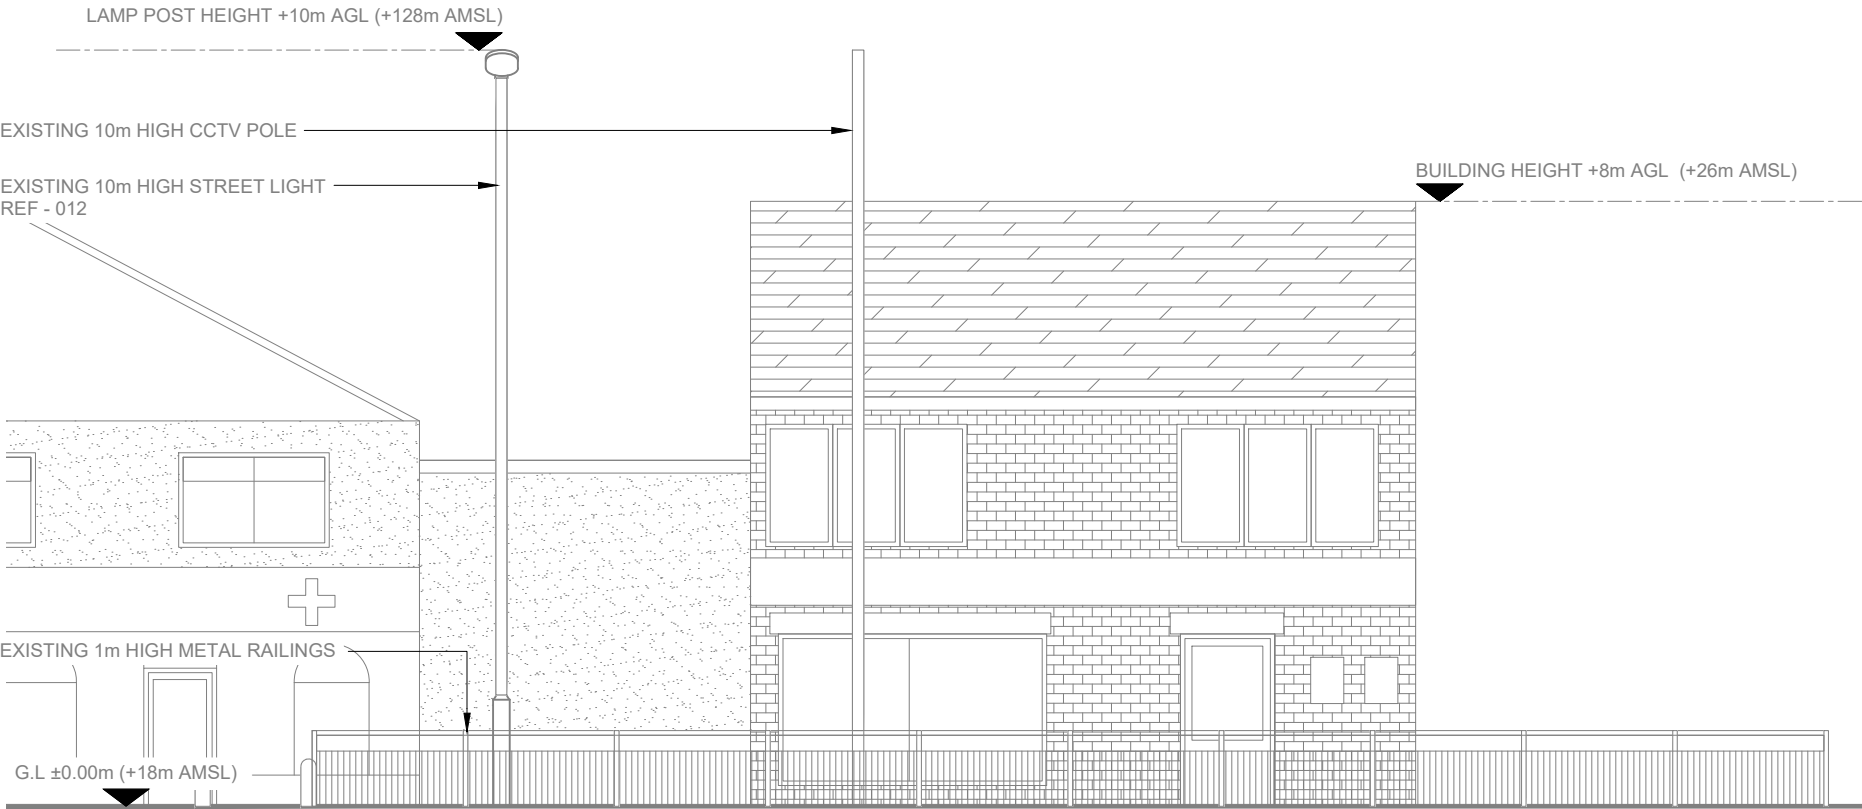

EXISTING ELEVATION A

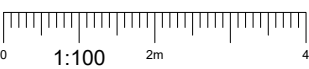

- NOTES:
1. ALL DIMENSIONS IN MM UNLESS OTHERWISE NOTED.

A	Issued for Planning	JEM	RB	17.02.21

REV	MODIFICATION	BY	CH	DATE
-----	--------------	----	----	------



Hutchison 3G UK Limited
Star House, 20 Grenfell Road
Maidenhead, SL6 1EH
Tel: 01628 765 000
Fax: 01628 765 001

H3G Base Station Information line:
0845 6043000
Available 8am-8pm Monday to Friday

Design Consultant & Principal Contractor:



Great British Communications
Lapwing House, Block 3 Forward Point,
Ton House Lane, Widnes, Cheshire, WAB 0SL
t. 44 (0)151 420 4128
www.gbcservices.co.uk

Site Name:
COPPLEHOUSE LANE SW

3UK Cell ID:
LPL12584

Address:
COPPLEHOUSE LANE
KNOWSLEY
LIVERPOOL
L10 0AF

Title:
150 EXISTING SITE ELEVATION

Project:
H3G UNILATERAL SW

Purpose of Issue:
PLANNING

Site ID:
-

Drawing No:
LPL12584_PLANNING_REV_A

Issue:
A