




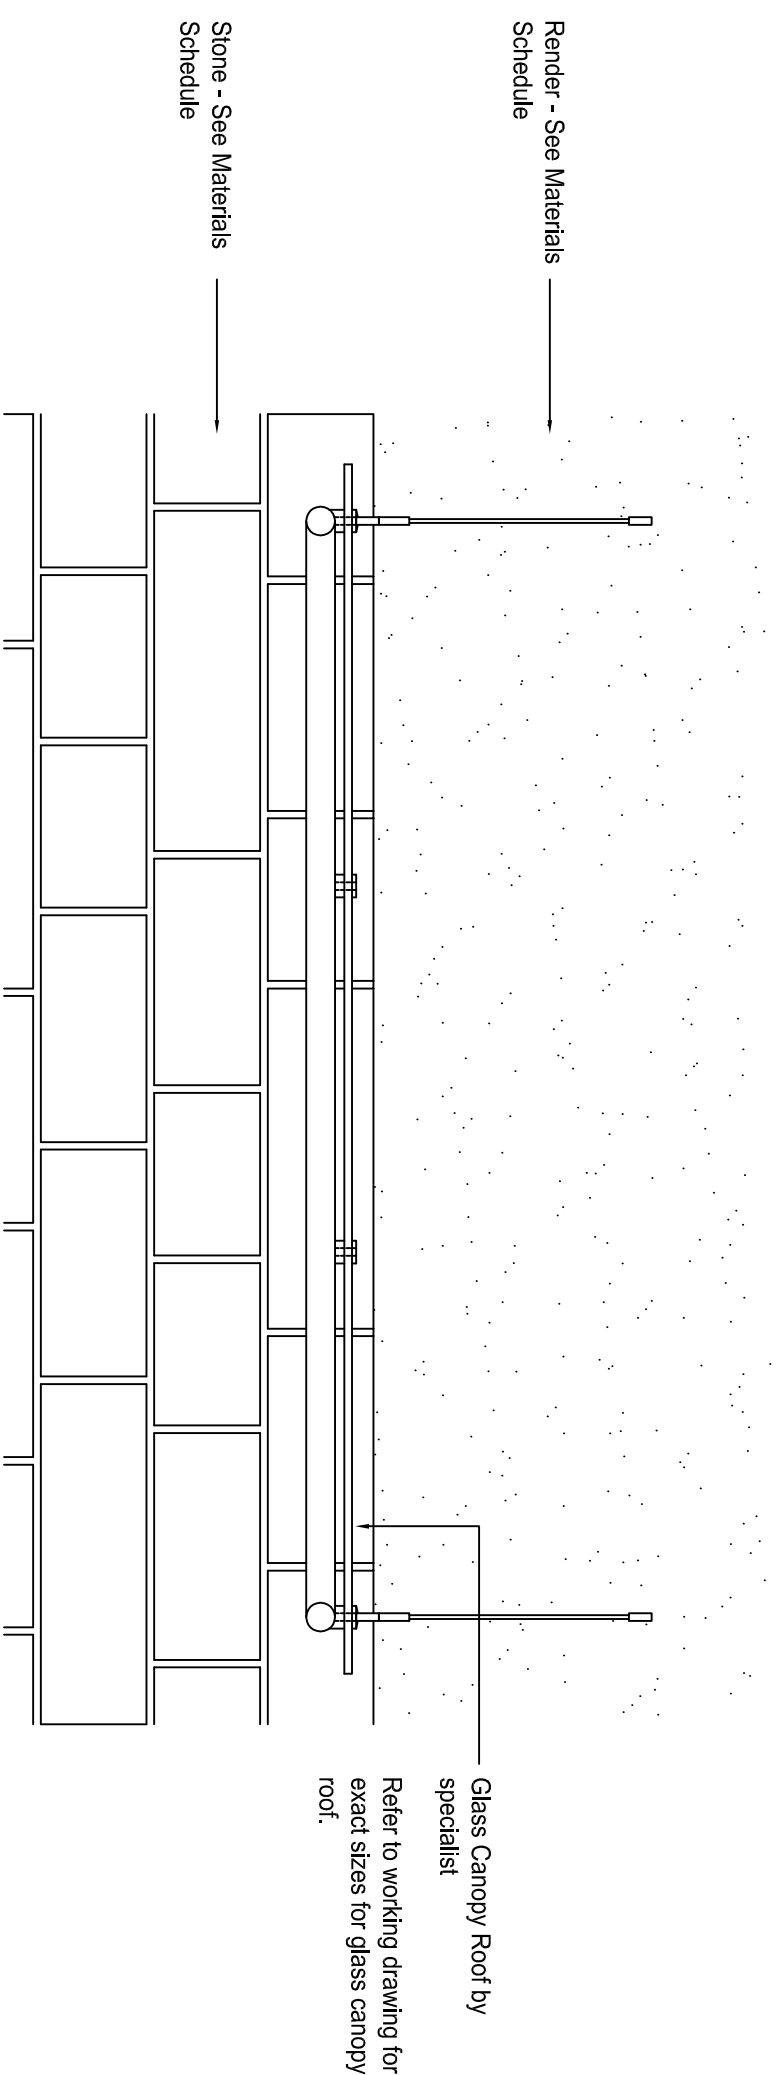

GLASS CANOPY ELEVATION 1:10

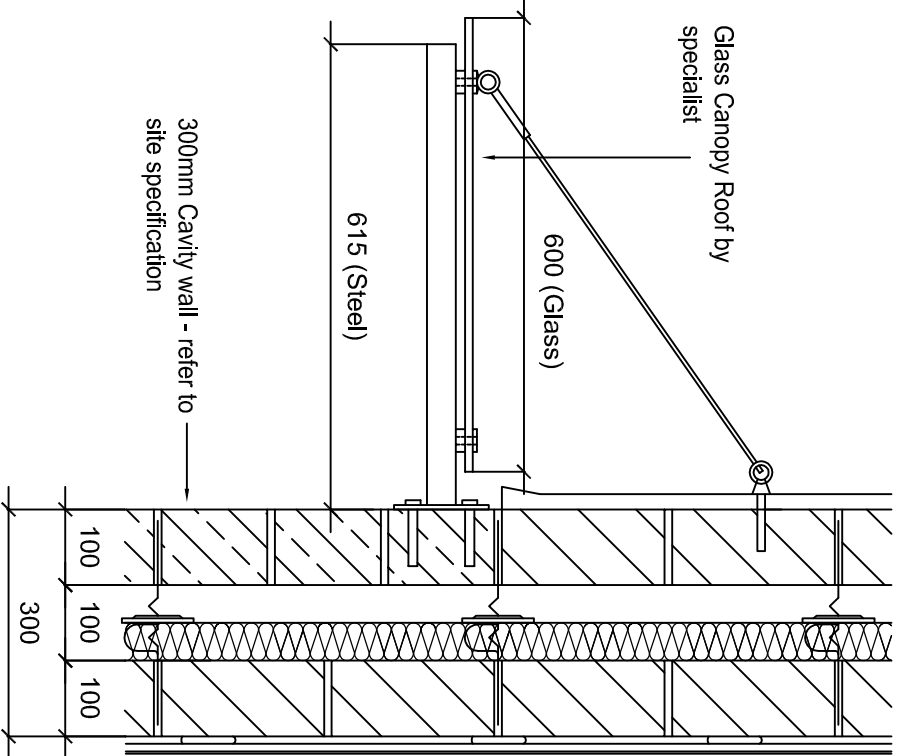

GLASS CANOPY
SECTION 1:10

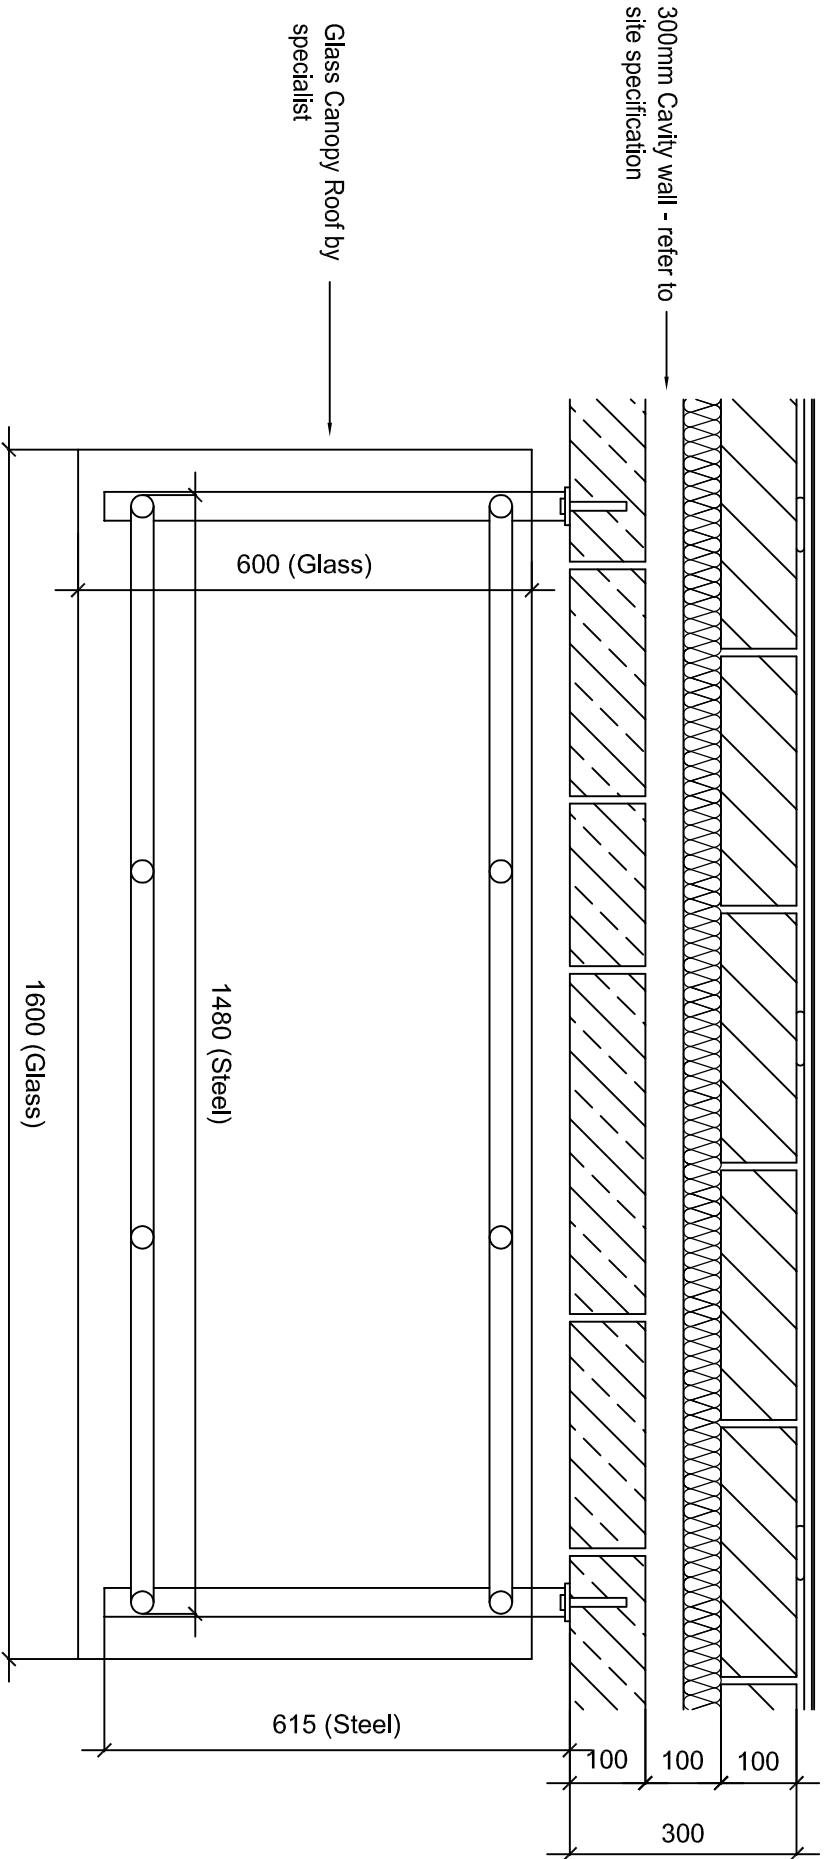

GLASS CANOPY PLAN 1:10

Rev A - Dimensions added on plan and section - 19.10.2015.



BARRATT

MANCHESTER DIVISION

Barratt Homes (Manchester Division)

4 Brindley Road

City Park

Manchester

M16 9HQ

Tel: 0161 872 0161

Fax: 0161 855 2828

House Type Code

HALTON MILLS

WARNING TO HOUSE-BUYERS, Property Misdescriptions Act 1991
Buyers are warned that this is a working drawing and the contents of this drawing may be subject to change at any time and alterations and variations can occur during the progress of the build process. As such the layout, form, content and dimensions of the finished construction may differ materially from those shown. Whilst we make every effort to ensure our drawings are up to date there may from time to time be an unavoidable delay in updating these due to changes in regulations and/or re-planning. Purchasers are advised to check with the Sales Adviser whether any alterations have been made to this drawing. The contents of this drawing do not constitute a contract, part of any contract or warranty.

GLASS CANOPY DETAIL			
Date	SEPT 2014	HAL/DET/02	
Drawn by	SC		
Checked by			
Revision	A	Scale	AS SHOWN @ A3