


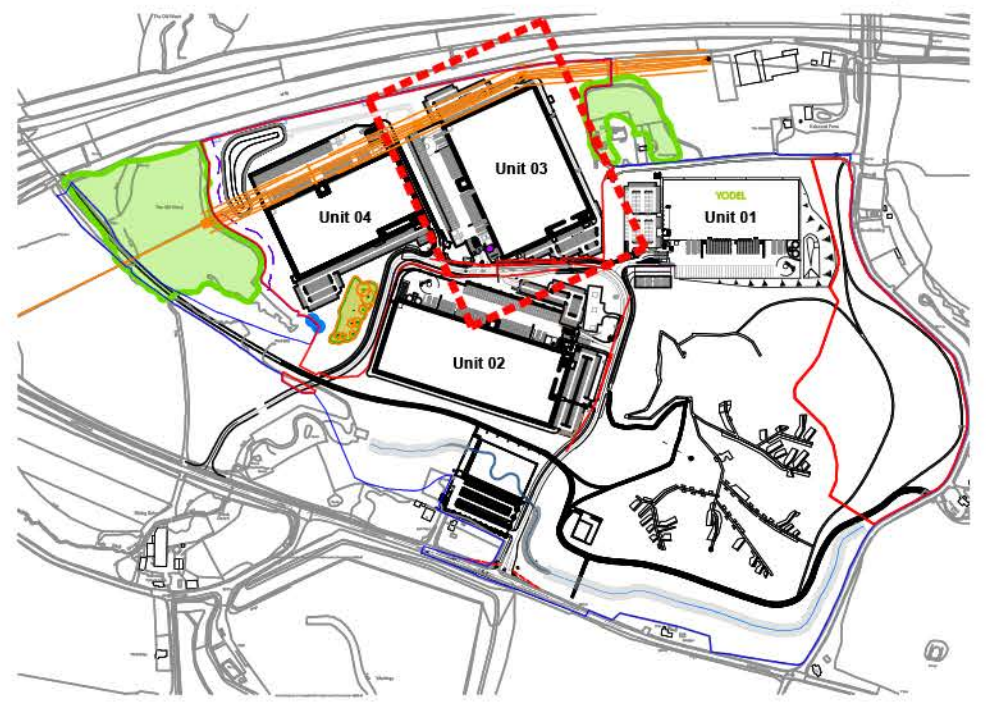

Scale 1:10000

-
- Legend:
- Masterplan Boundary
 - Application Boundary
 - Existing Overhead Power Lines
 - 15m Wood Offset Zone
 - TPO Woodland
 - Woodland Retention
 - Retaining Wall with 1.1m High Handrails
 - Visibility Splay

Unit 03, Symmetry Park, Merseyside

LOD 2	LOI 2
-------	-------



RIBA PoW Stage:	2 - Concept Design	
Document Suitability:	S2	
Drawn / Checked:	MY / DEB	
Date:	30/01/2023	
Scale:	As Noted @ A1	
UMC Project Number:	22605	
Document Reference:	Drawing no:	Revision:
22605 - UMC - XXXX - SI - DR - A	0672	P10