
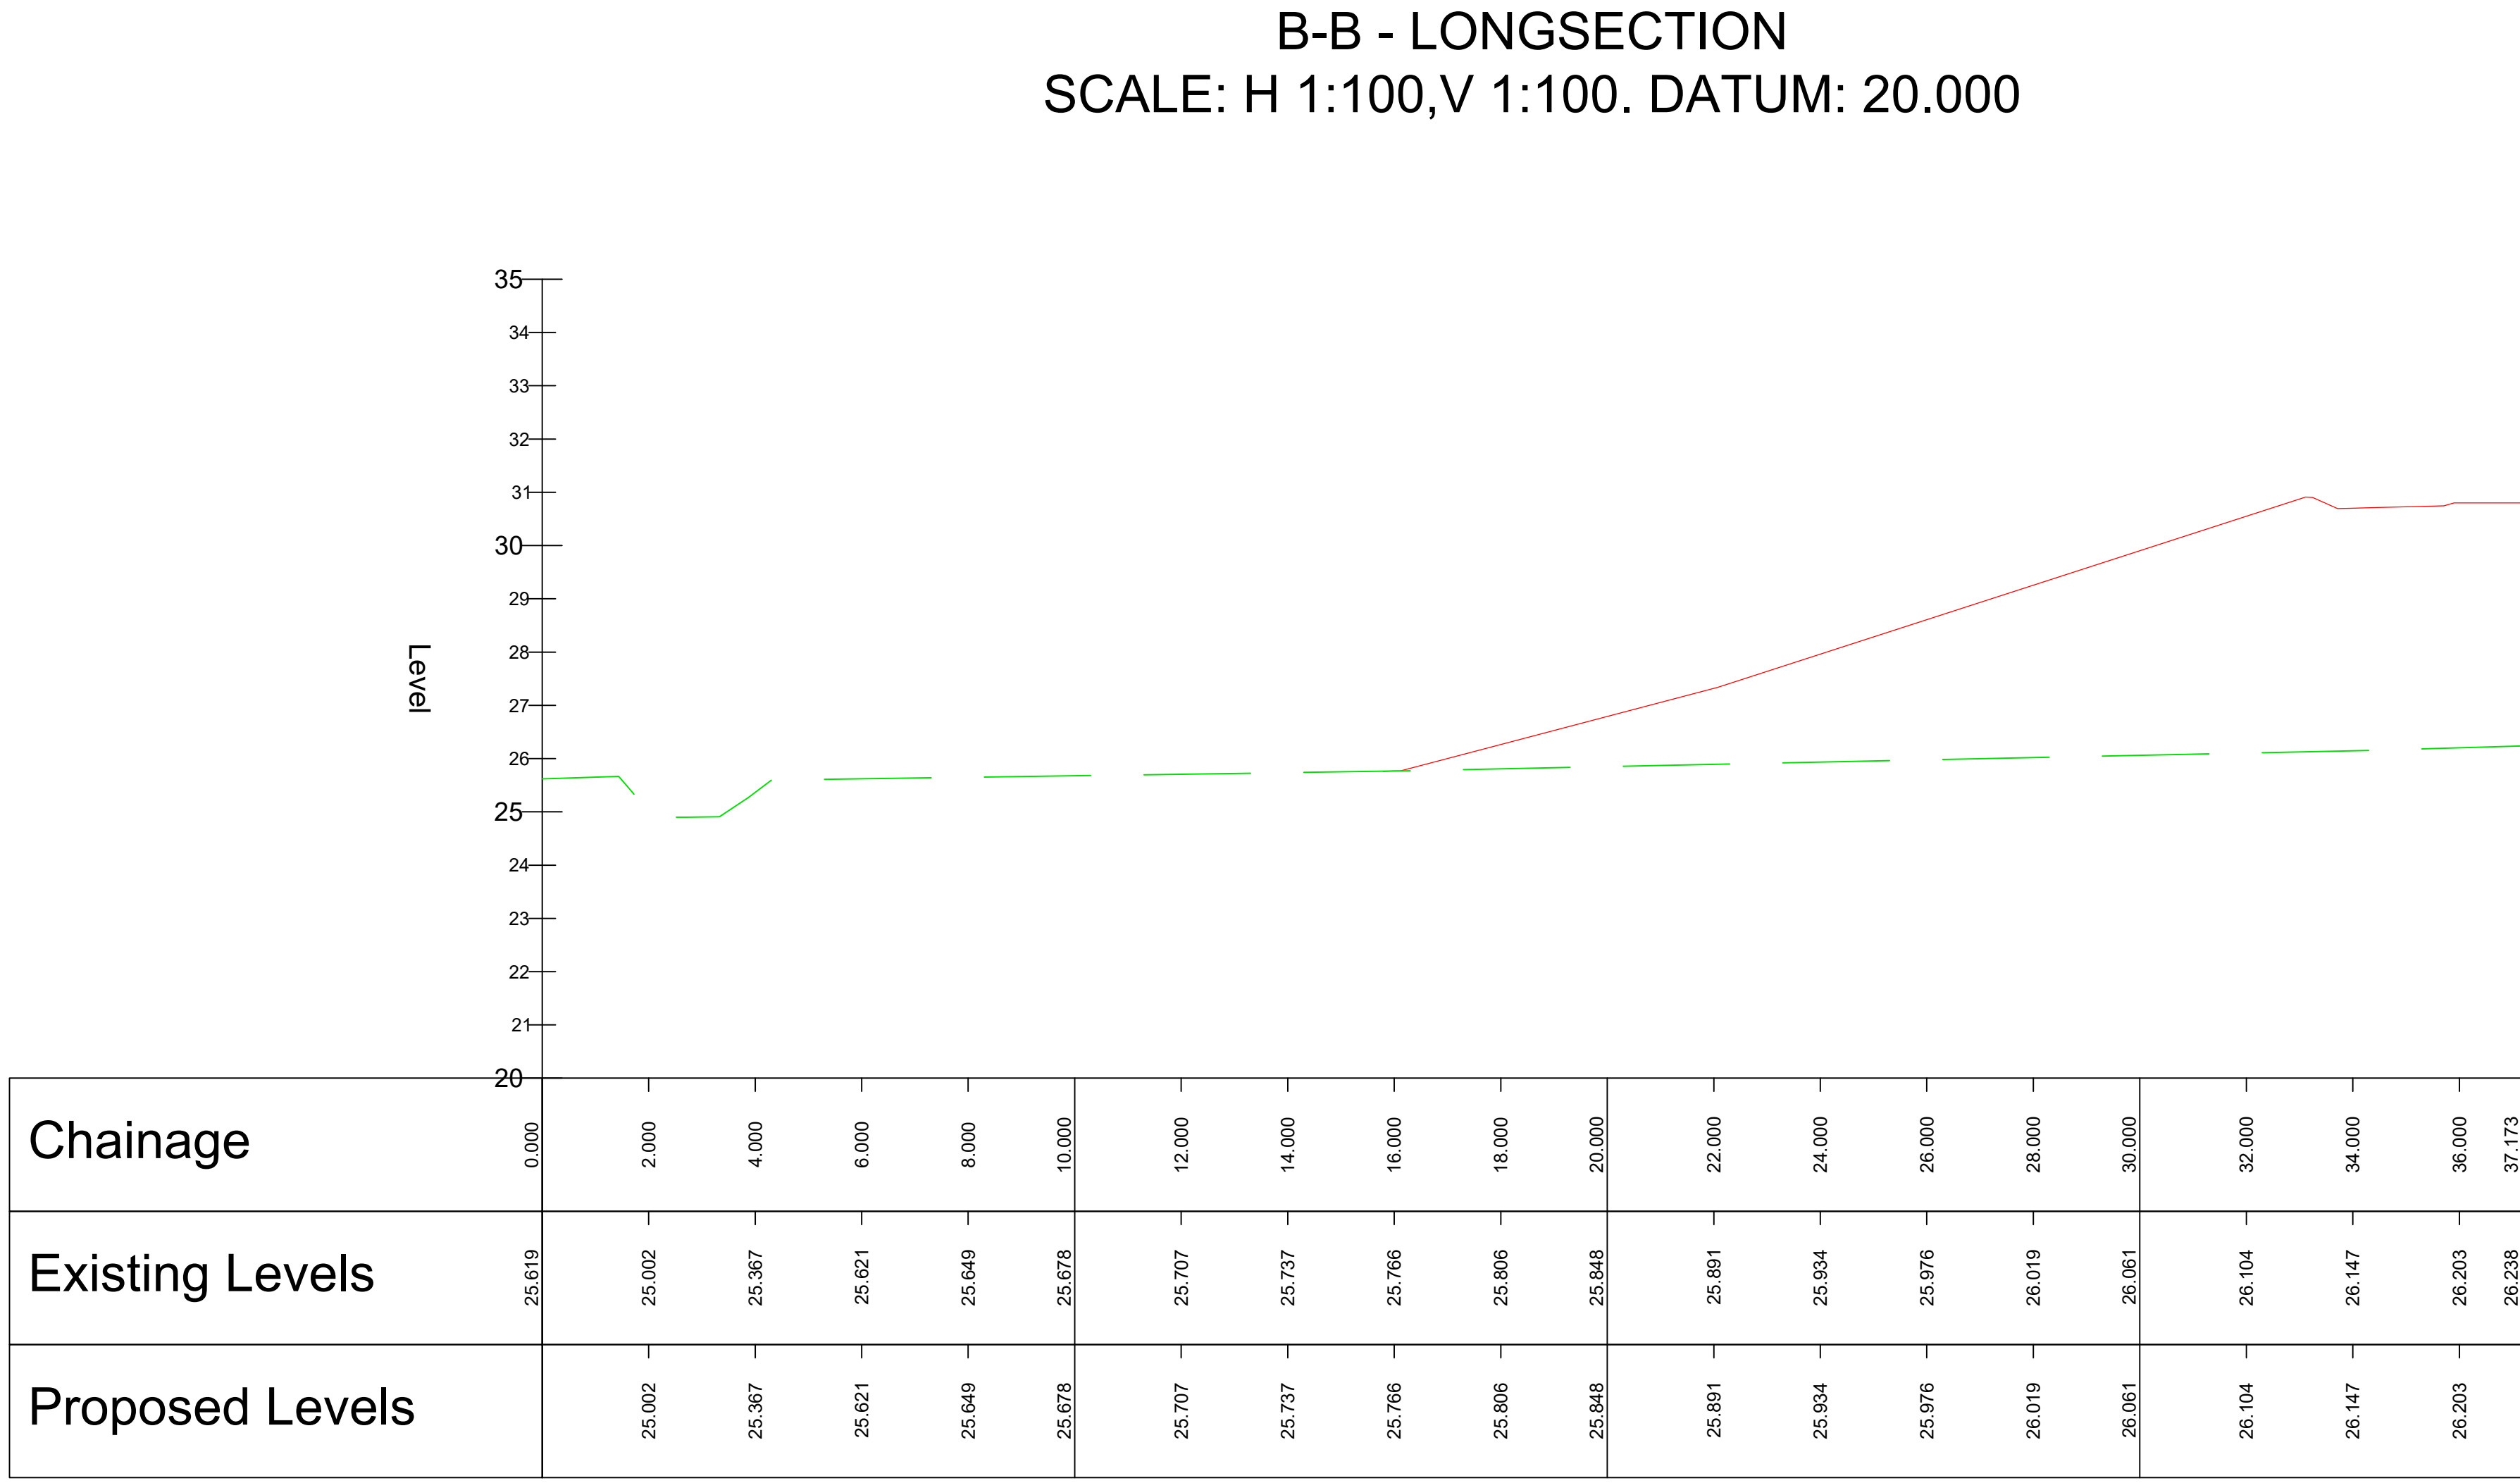



- Notes
1. THIS DRAWING IS THE COPYRIGHT OF TIER CONSULT LTD AND CANNOT BE REPRODUCED IN ANY FORM WITHOUT WRITTEN CONSENT FROM THE COMPANY.
 2. THIS DRAWING IS TO BE READ IN CONJUNCTION WITH ALL OTHER RELEVANT ARCHITECT'S, ENGINEERS AND SPECIALISTS DRAWINGS TOGETHER WITH THE APPROPRIATE SPECIFICATION.
 3. ALL DIMENSIONS ARE IN METRES UNLESS OTHERWISE STATED. FOR THE PURPOSES OF CONSTRUCTION THIS DRAWING MUST NOT BE SCALED AND ONLY WRITTEN DIMENSIONS USED. IT IS THE CONTRACTOR'S RESPONSIBILITY TO CHECK ALL DIMENSIONS ON SITE PRIOR TO CONSTRUCTION AND ANY DISCREPANCIES TO BE BROUGHT TO THE IMMEDIATE ATTENTION OF THE ENGINEER IN WRITING.
 4. ALL LEVELS ARE IN METRES UNLESS OTHERWISE STATED.

Legend



A-A - LONGSECTION
SCALE: H 1:100,V 1:100. DATUM: 20.000

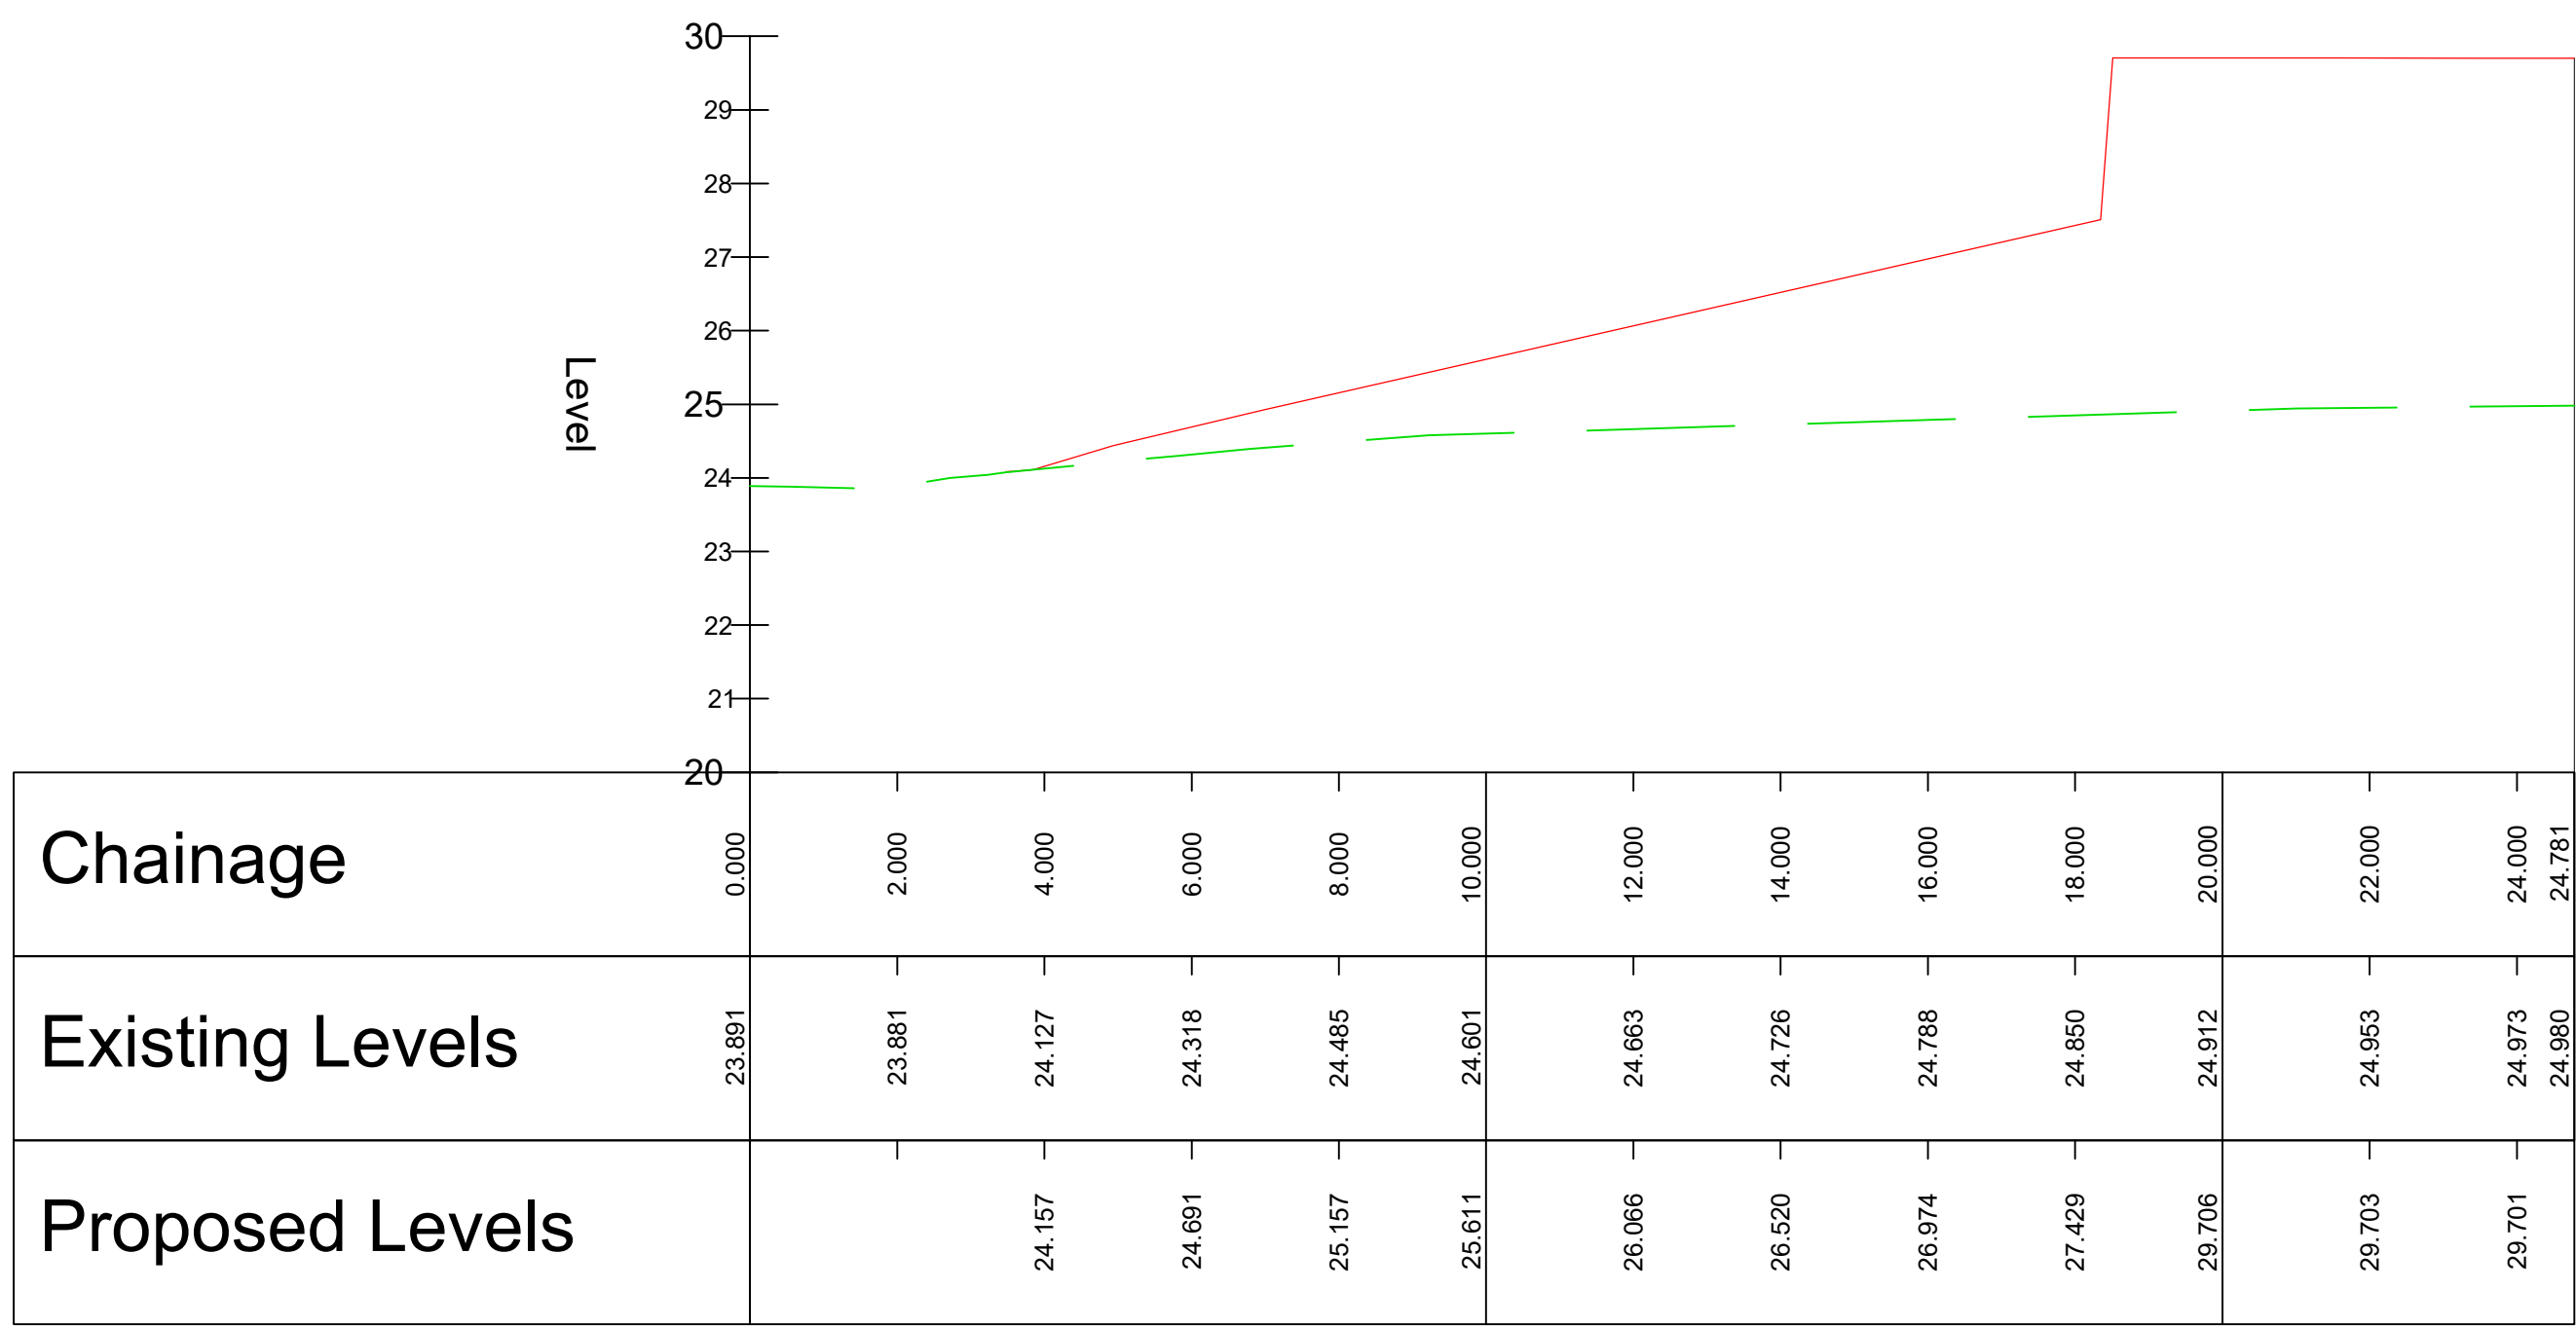

C-C - LONGSECTION
SCALE: H 1:100,V 1:100. DATUM: 25.000

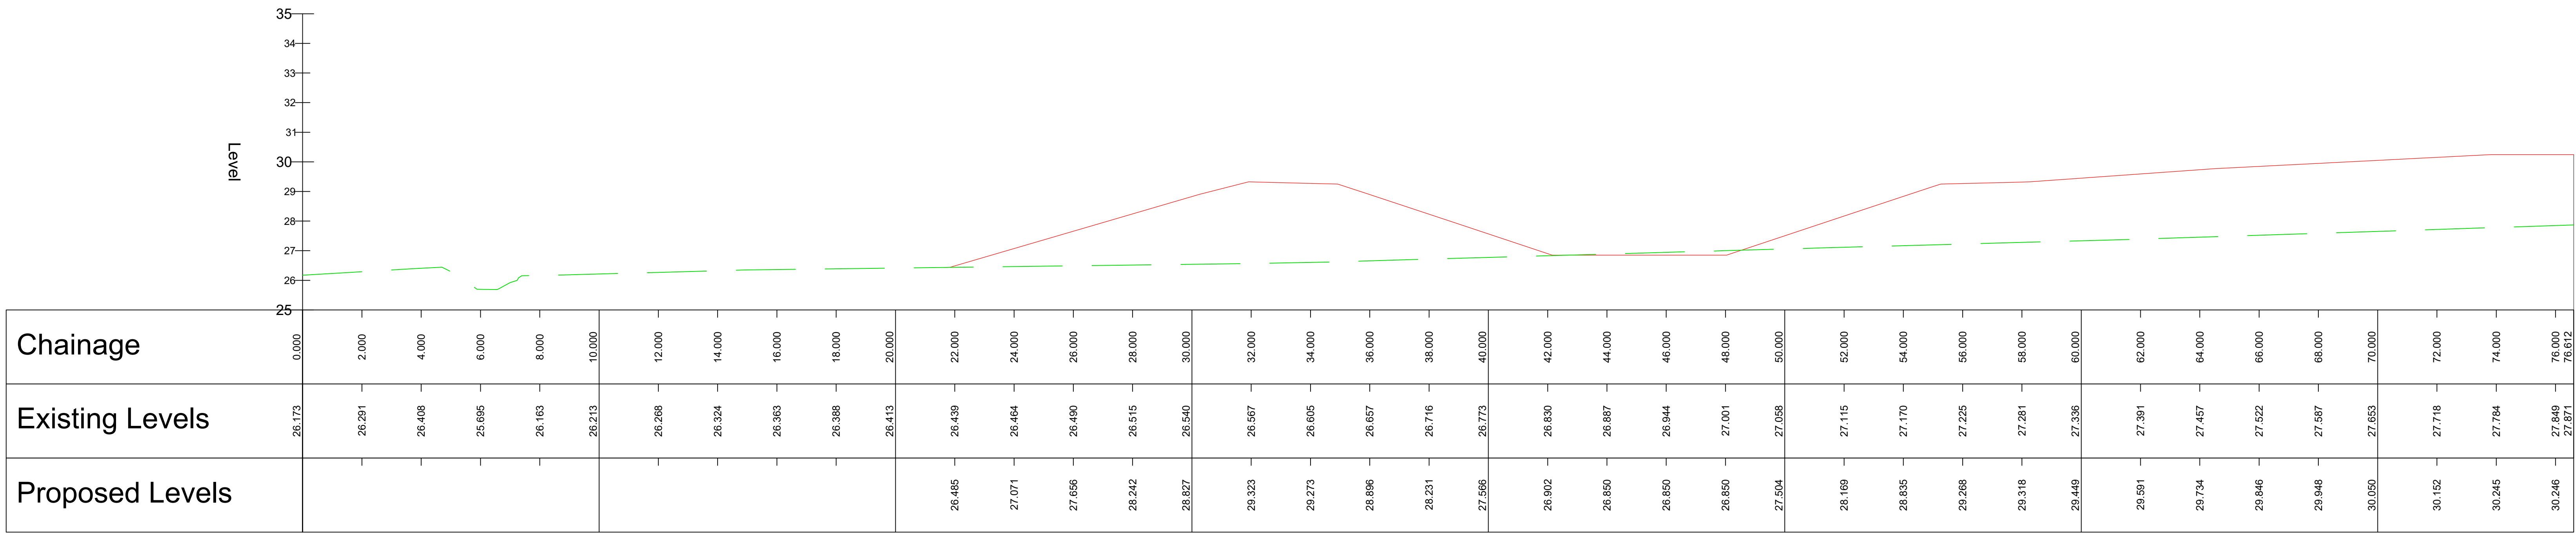

D-D - LONGSECTION
SCALE: H 1:100,V 1:100. DATUM: 25.000

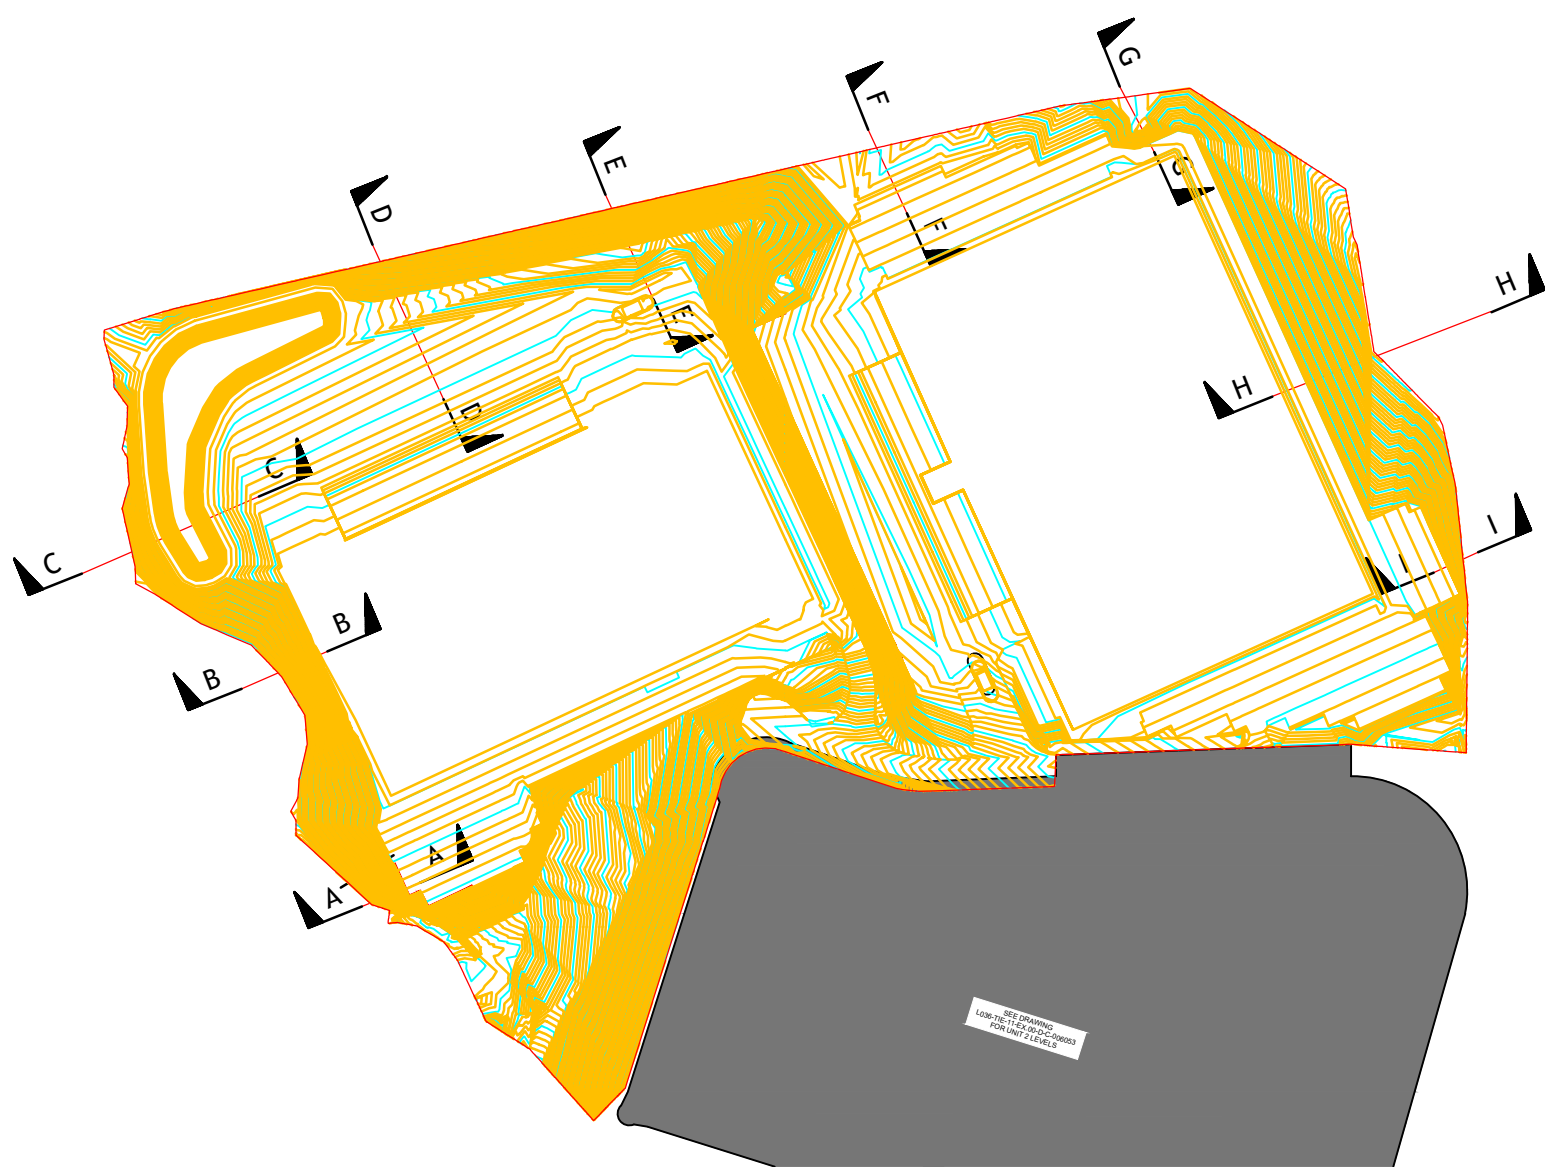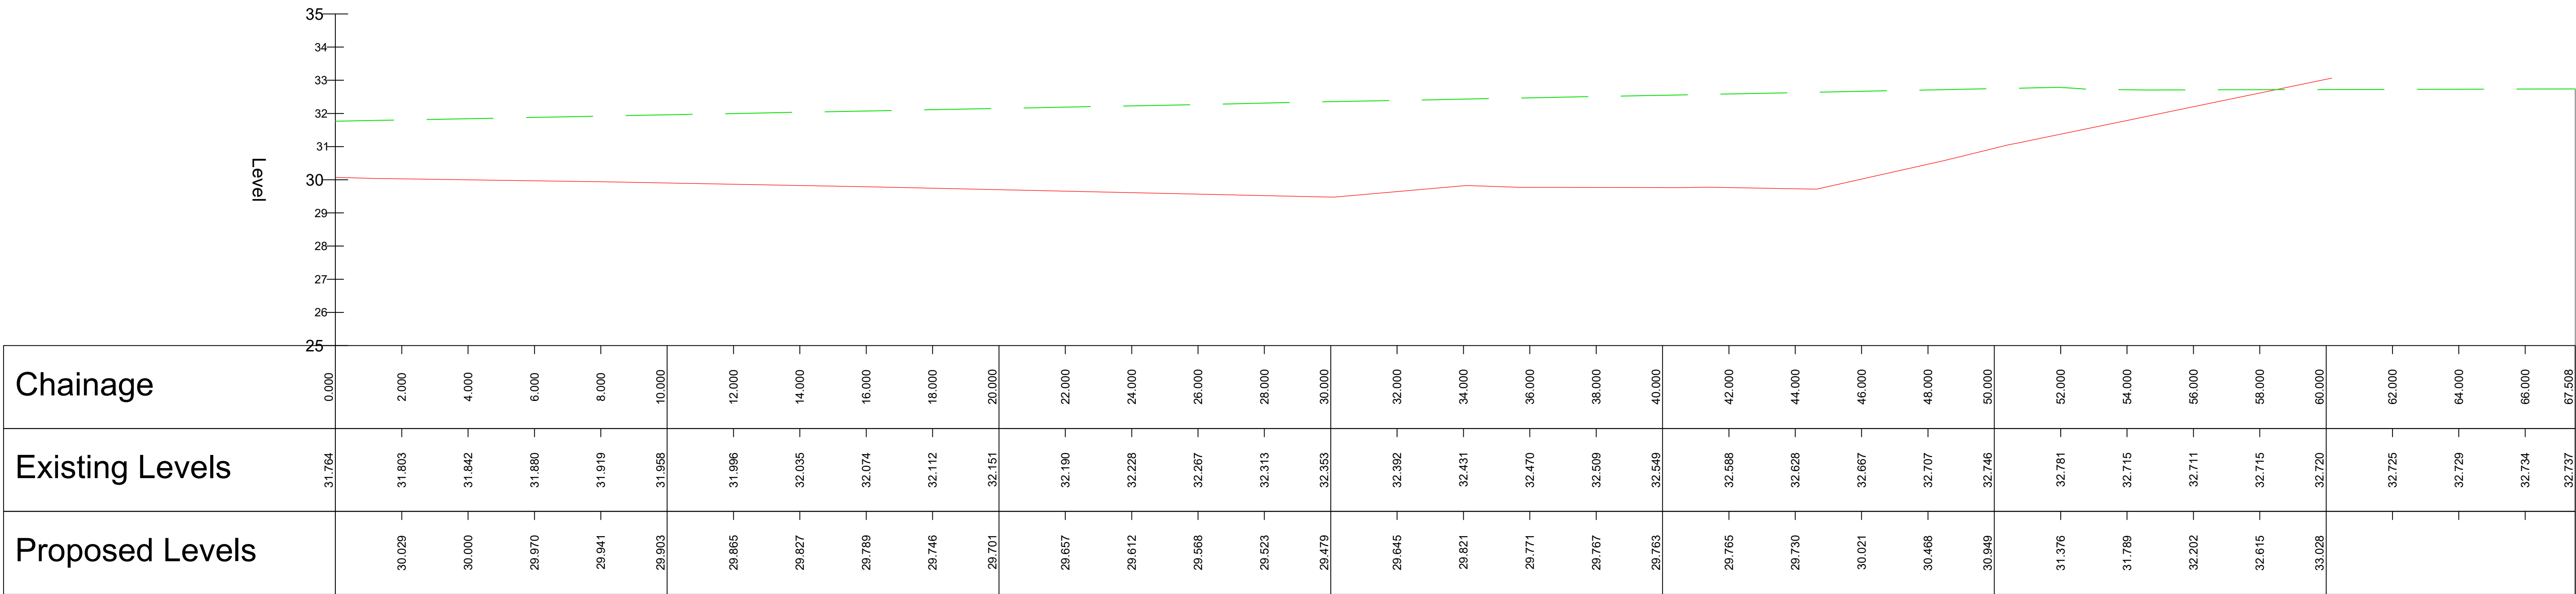

P1 08.08.24 JCB Issued for information WNL

Rev Date By Description Appl

Revisions

Status

PRELIMINARY