



E-E - LONGSECTION
SCALE: H 1:100,V 1:100. DATUM: 25.000

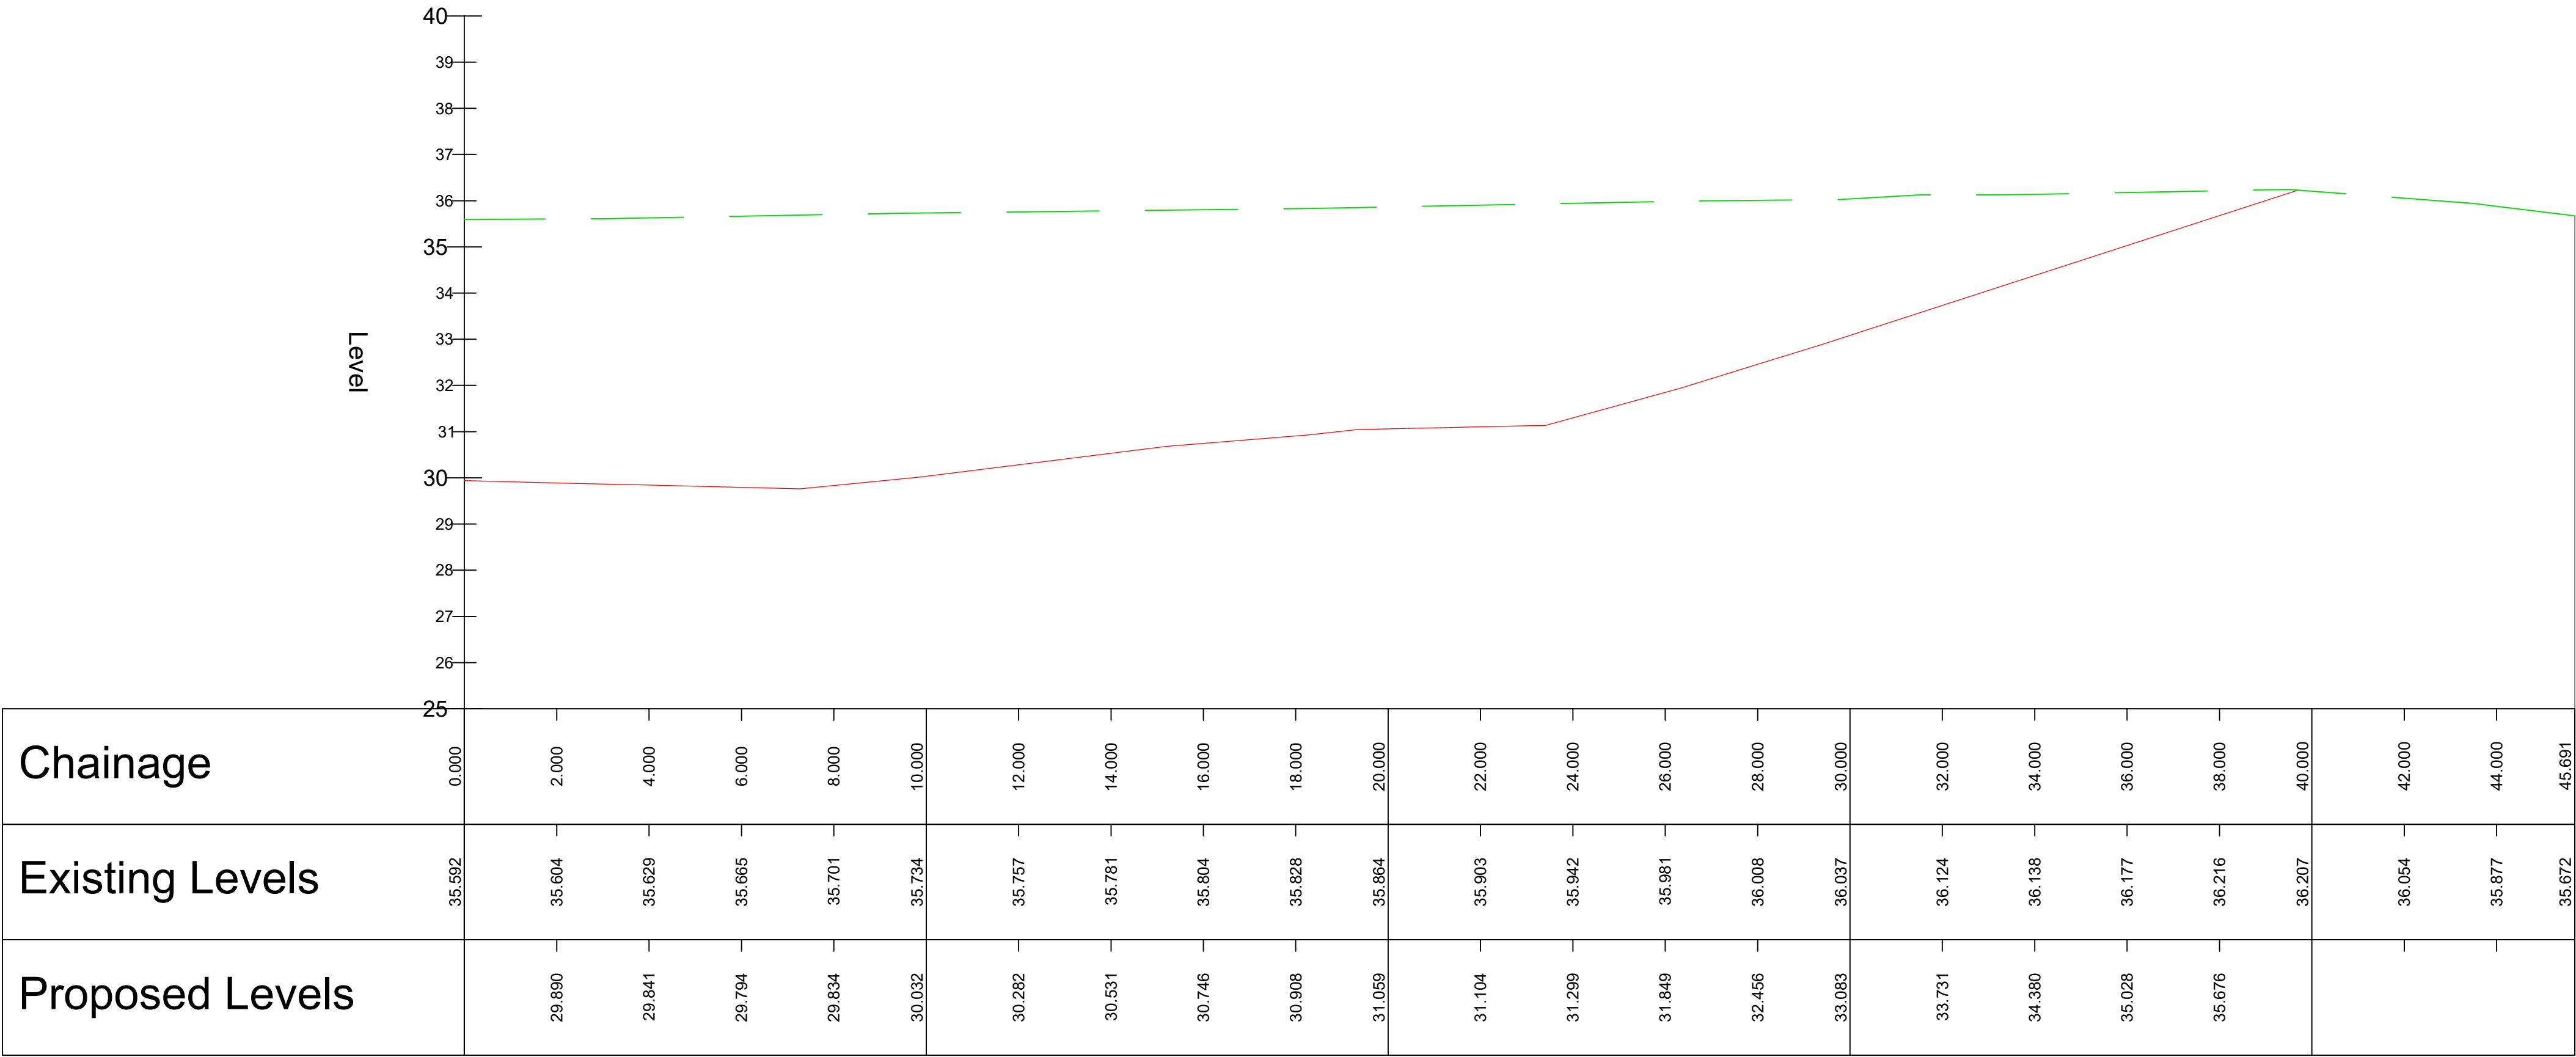


F-F - LONGSECTION
SCALE: H 1:100,V 1:100. DATUM: 35.000





H-H - LONGSECTION
SCALE: H 1:100,V 1:100. DATUM: 35.000

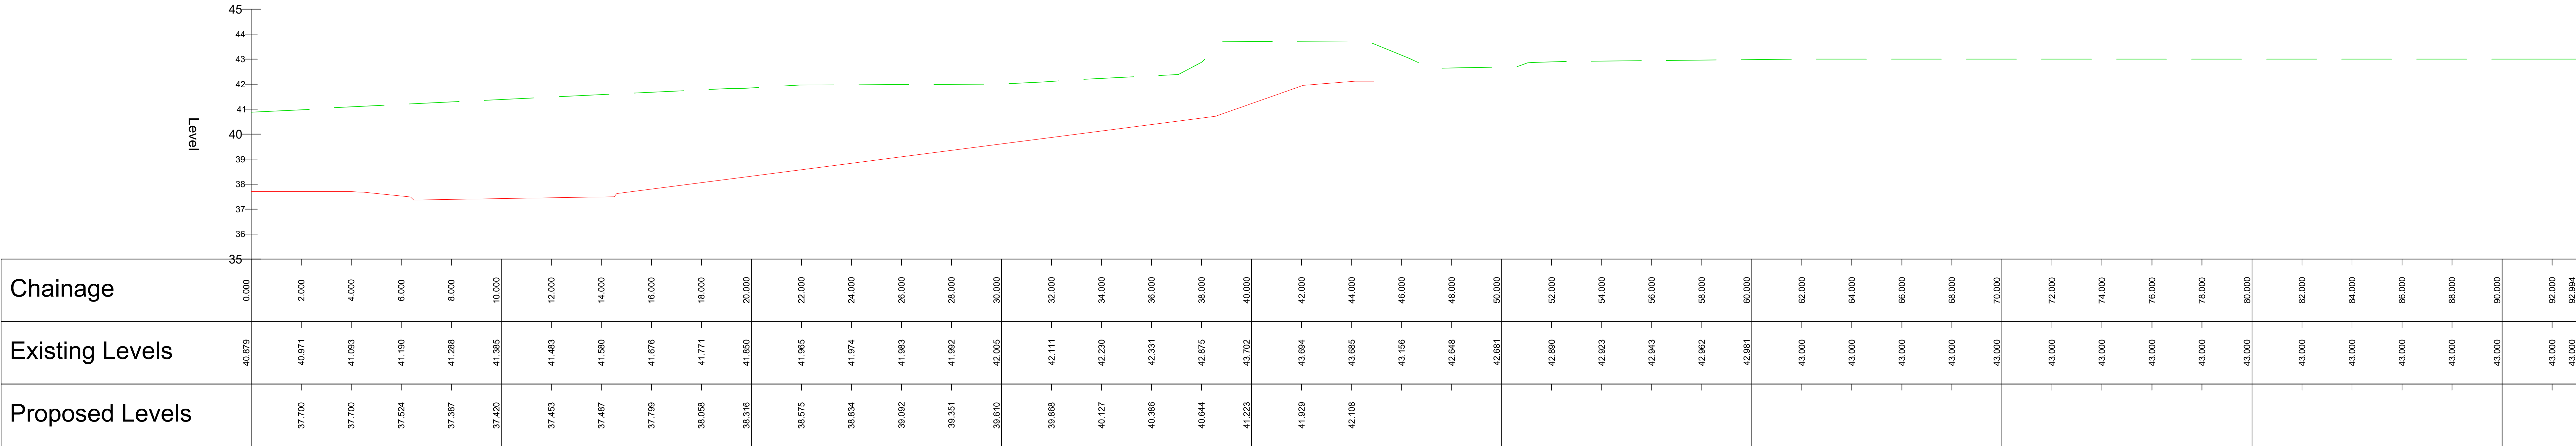

I-I - LONGSECTION
SCALE: H 1:100,V 1:100. DATUM: 35.000

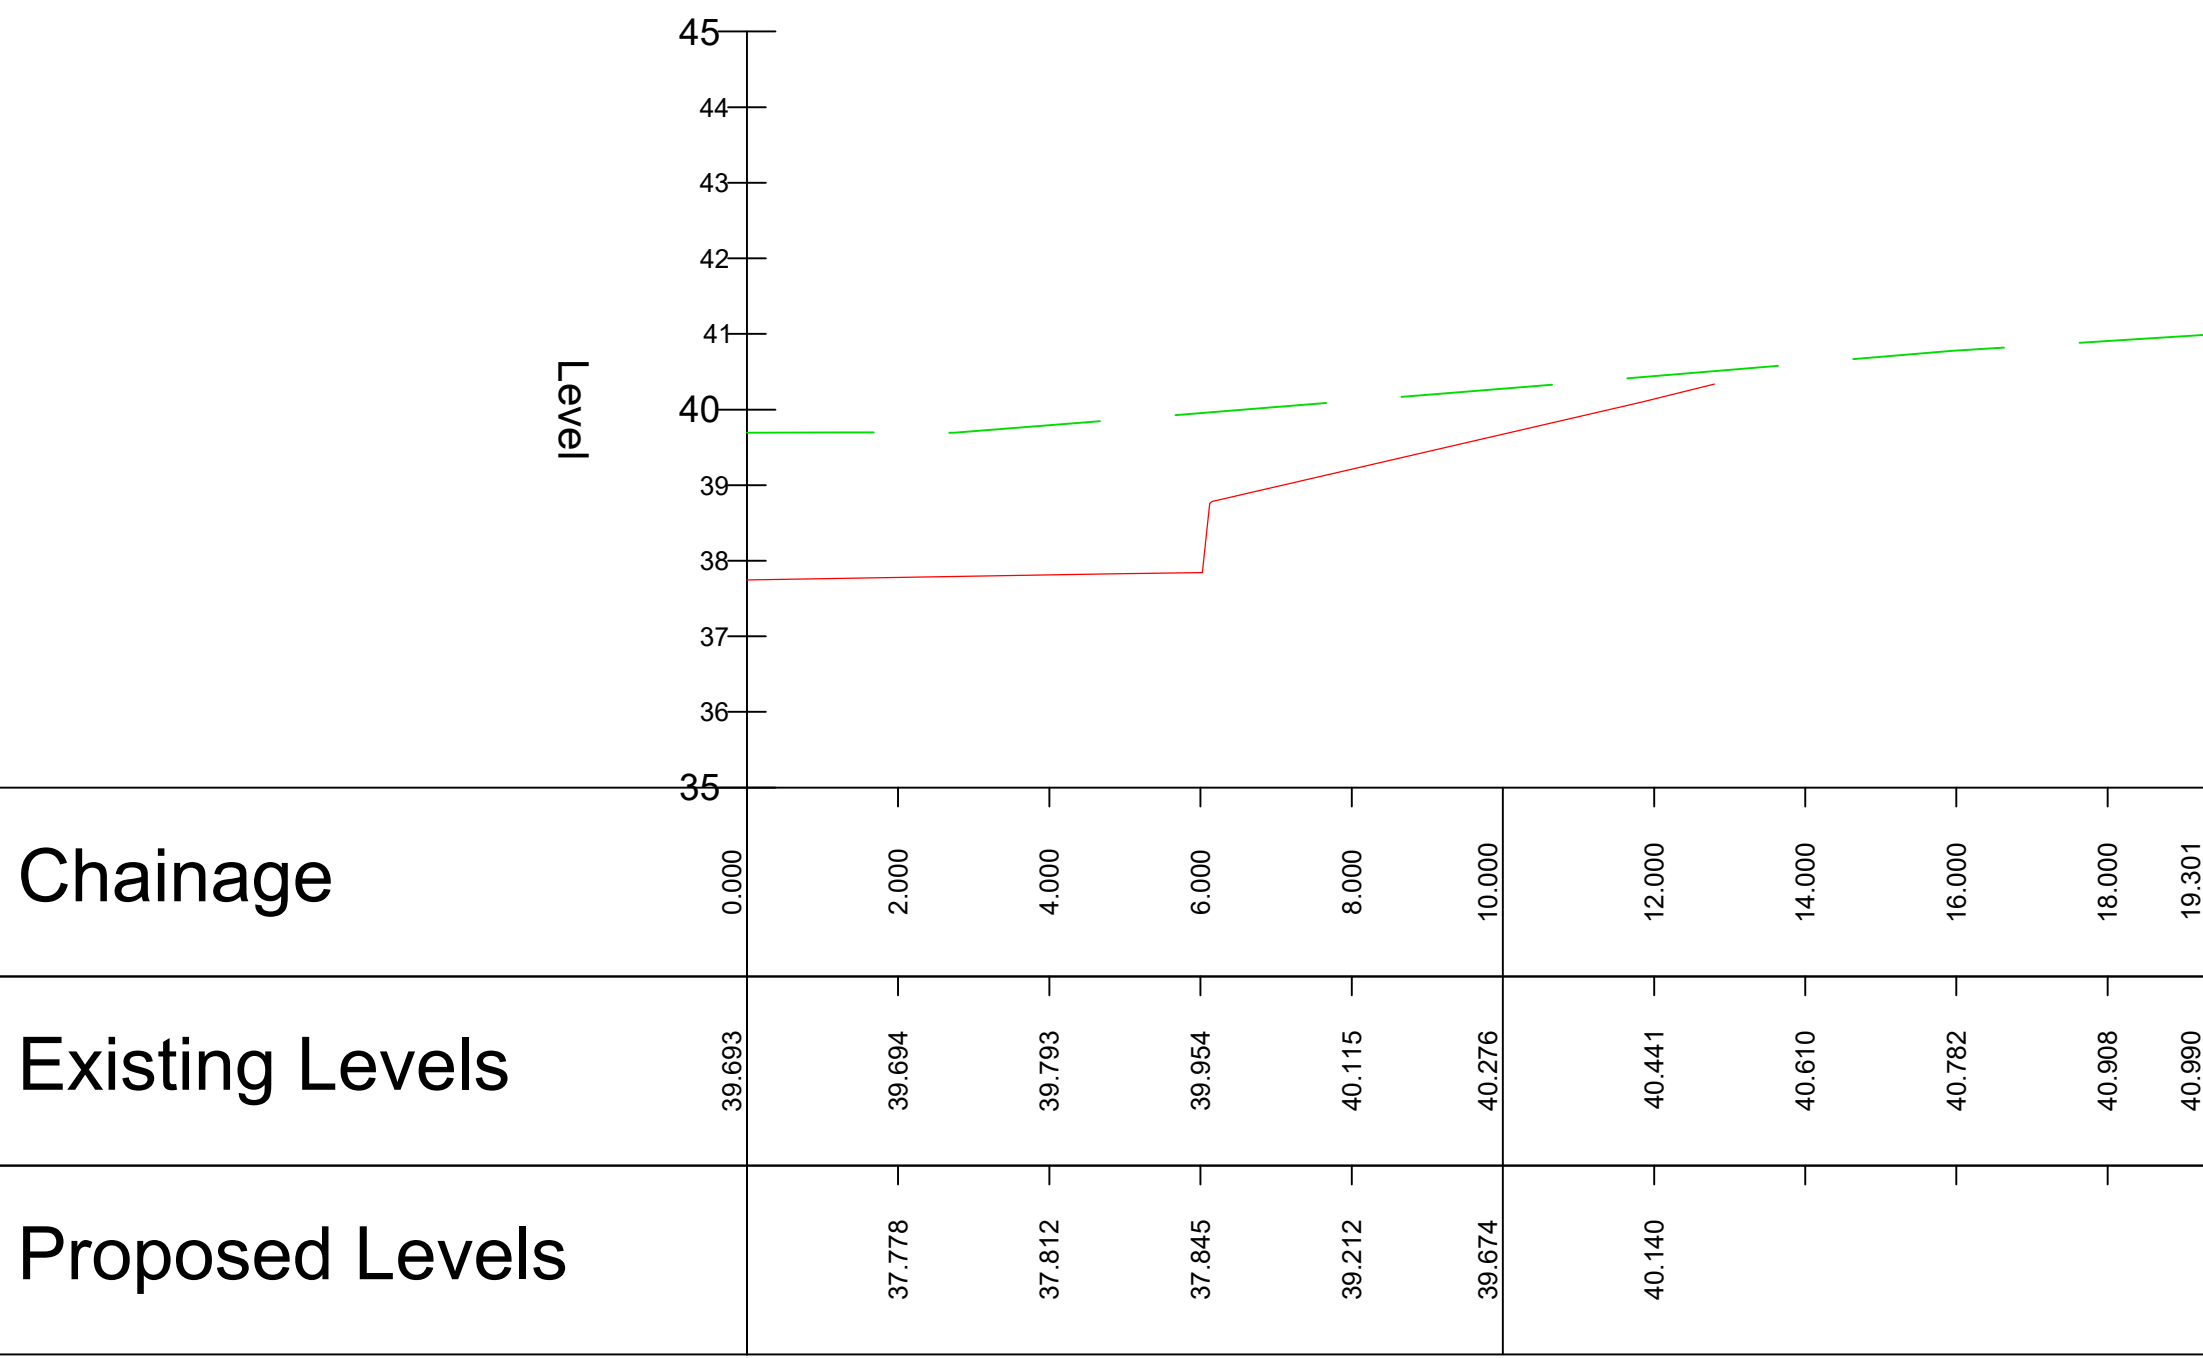

G-G - LONGSECTION
SCALE: H 1:100,V 1:100. DATUM: 35.000

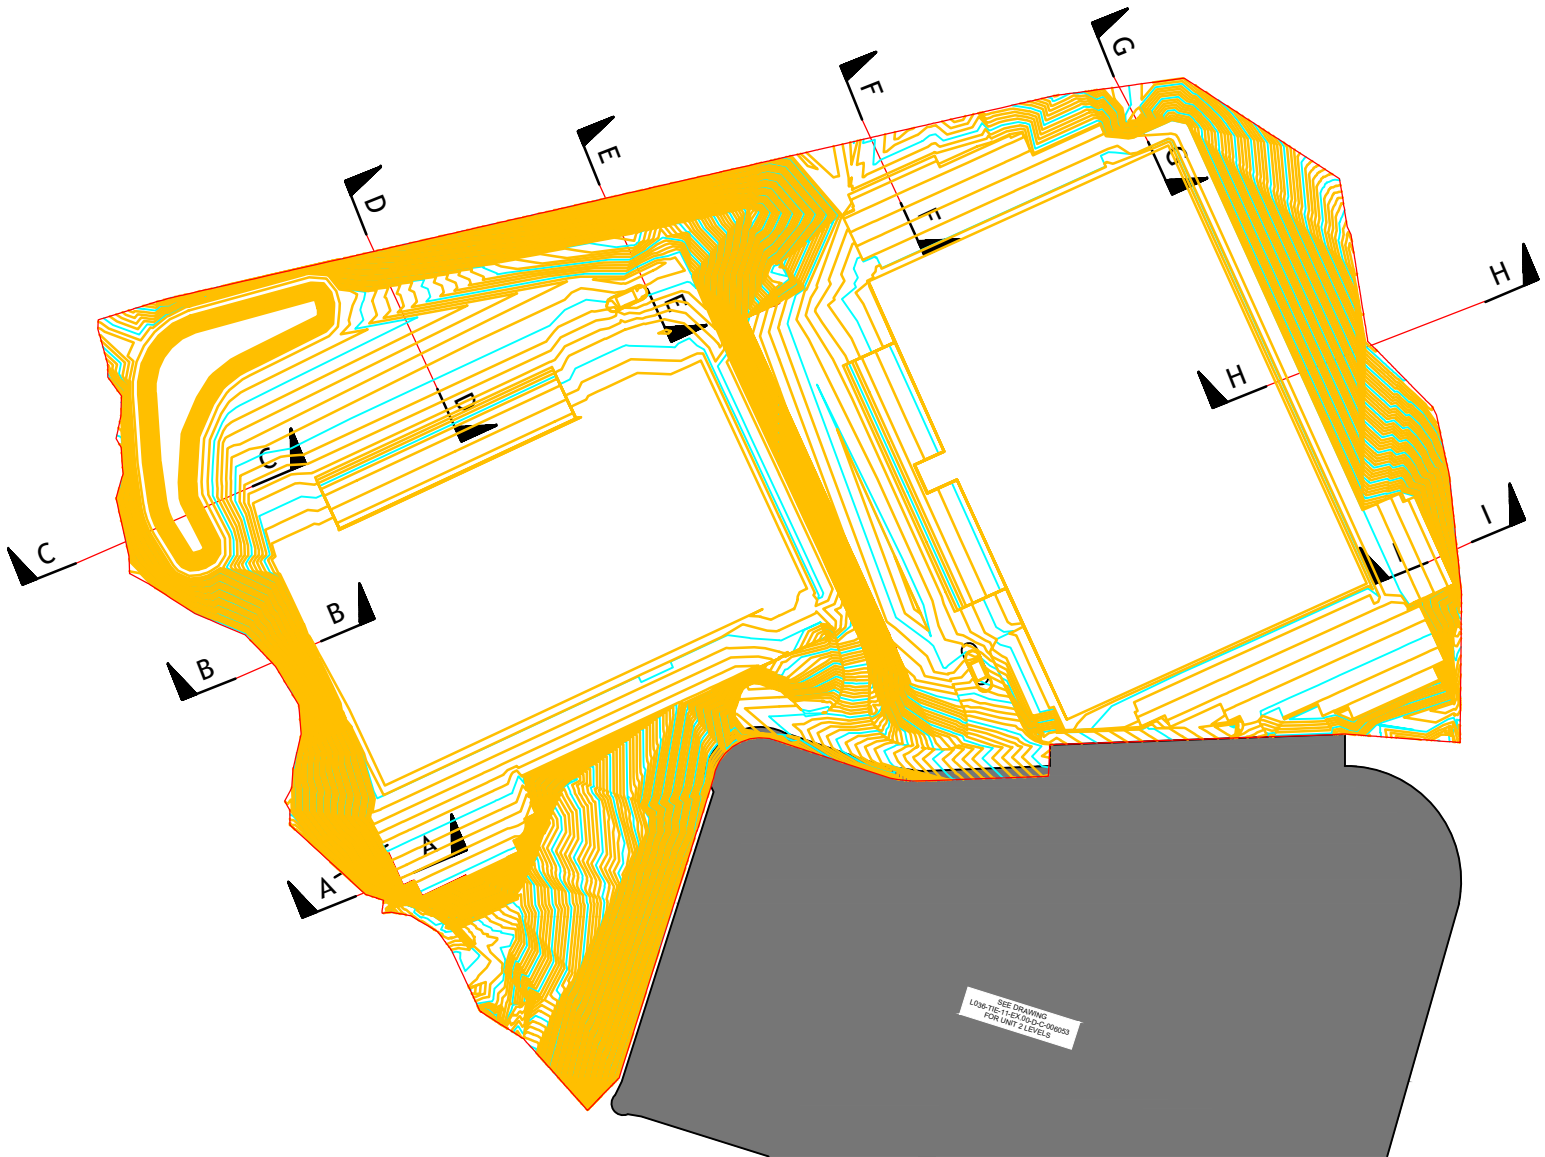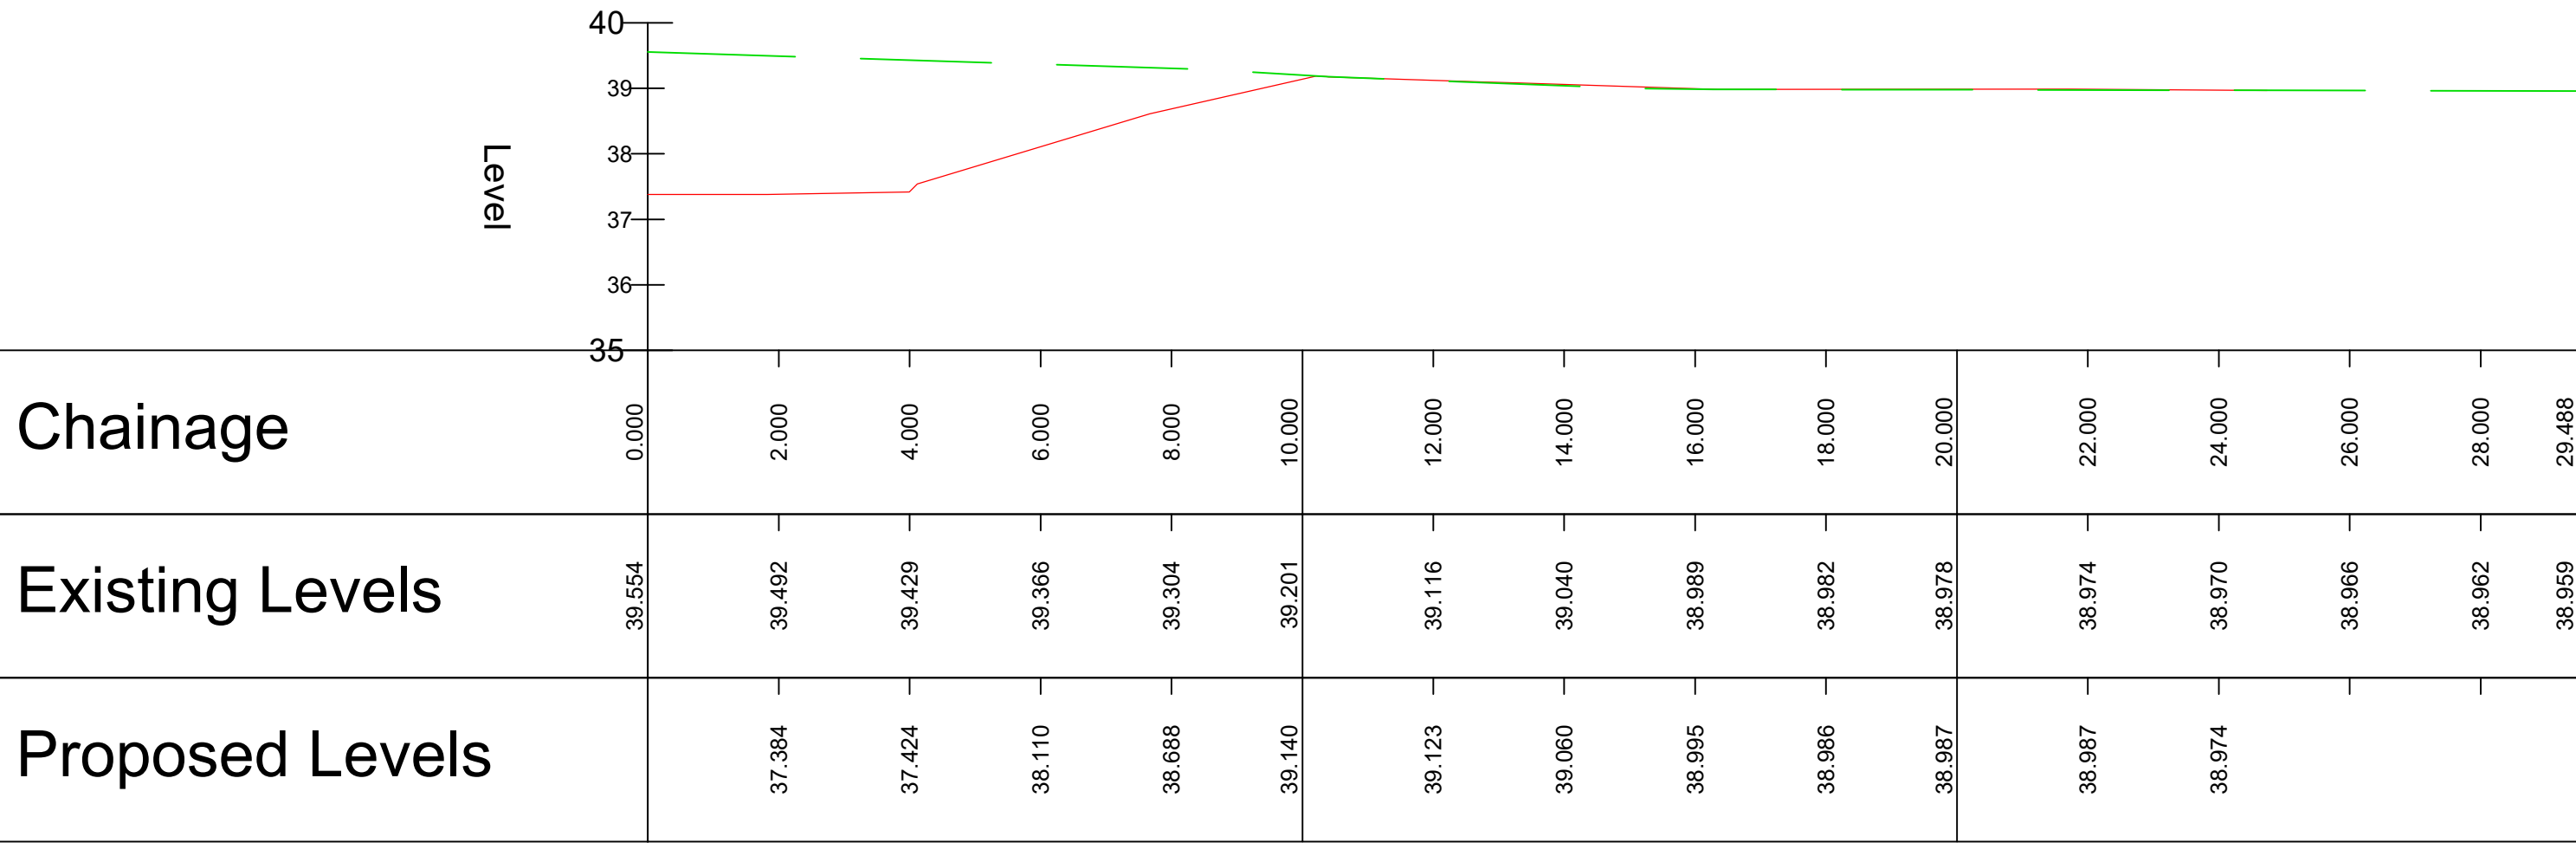

Notes

1. THIS DRAWING IS THE COPYRIGHT OF TIER CONSULT LTD AND CANNOT BE REPRODUCED IN ANY FORM WITHOUT WRITTEN CONSENT FROM THE COMPANY.
2. THIS DRAWING IS TO BE READ IN CONJUNCTION WITH ALL OTHER RELEVANT ARCHITECT'S, ENGINEERS AND SPECIALISTS DRAWINGS TOGETHER WITH THE APPROPRIATE SPECIFICATION.
3. ALL DIMENSIONS ARE IN METRES UNLESS OTHERWISE STATED. FOR THE PURPOSES OF CONSTRUCTION THIS DRAWING MUST NOT BE SCALED AND ONLY WRITTEN DIMENSIONS USED. IT IS THE CONTRACTOR'S RESPONSIBILITY TO CHECK ALL DIMENSIONS ON SITE PRIOR TO CONSTRUCTION AND ANY DISCREPANCIES TO BE BROUGHT TO THE IMMEDIATE ATTENTION OF THE ENGINEER IN WRITING.
4. ALL LEVELS ARE IN METRES UNLESS OTHERWISE STATED.

Legend

P1 08.08.24 JCB Issued for information WNL

Rev	Date	By	Description	Appd
Revisions				
Status				

PRELIMINARY



Tier Consult Ltd.
Richmond House
Sandpiper Court
Chester Business Park
Chester | CH4 9QZ
t: 01244 684900

Client
TRITAX SYMMETRY HUXTON LIMITED

Project
SYMMETRY PARK
CRONTON

Title
UNIT 3 AND 4 - TIE IN SECTIONS
SHEET 2

Scale	Drawn	Checked	Revision
1:100@A0	JCB	WNL	P1

Jan'21

Drawing Ref: TIER Project No: T_18_2126

L005-TIE-ZZ-XX-DR-C-6071