




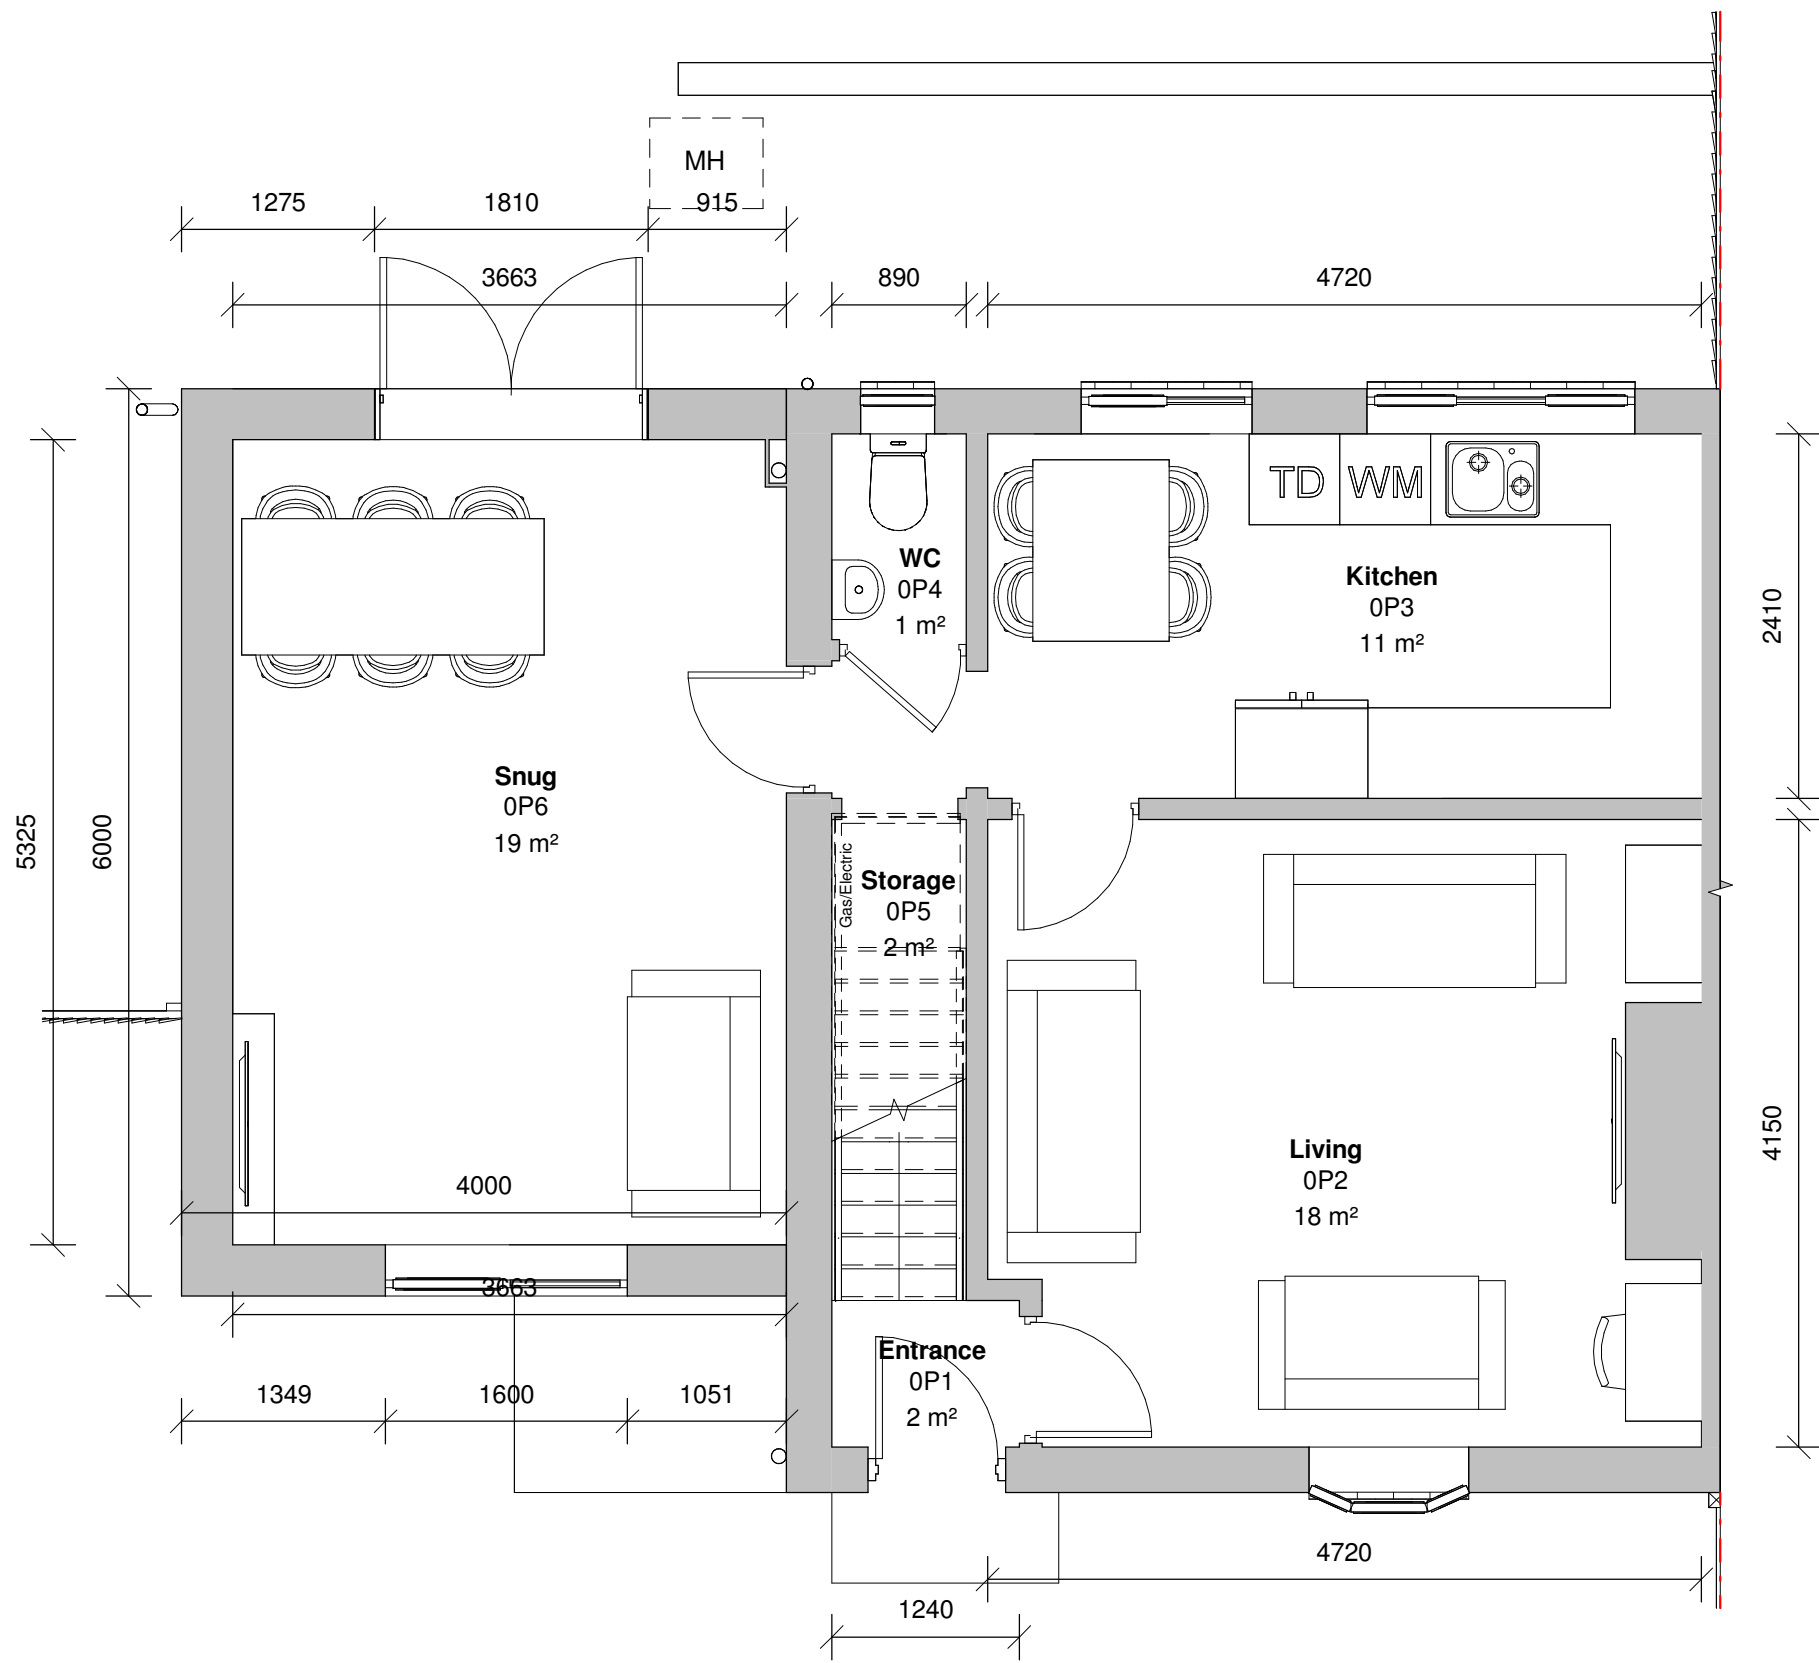


1 Level 0 - Proposed
1 : 50

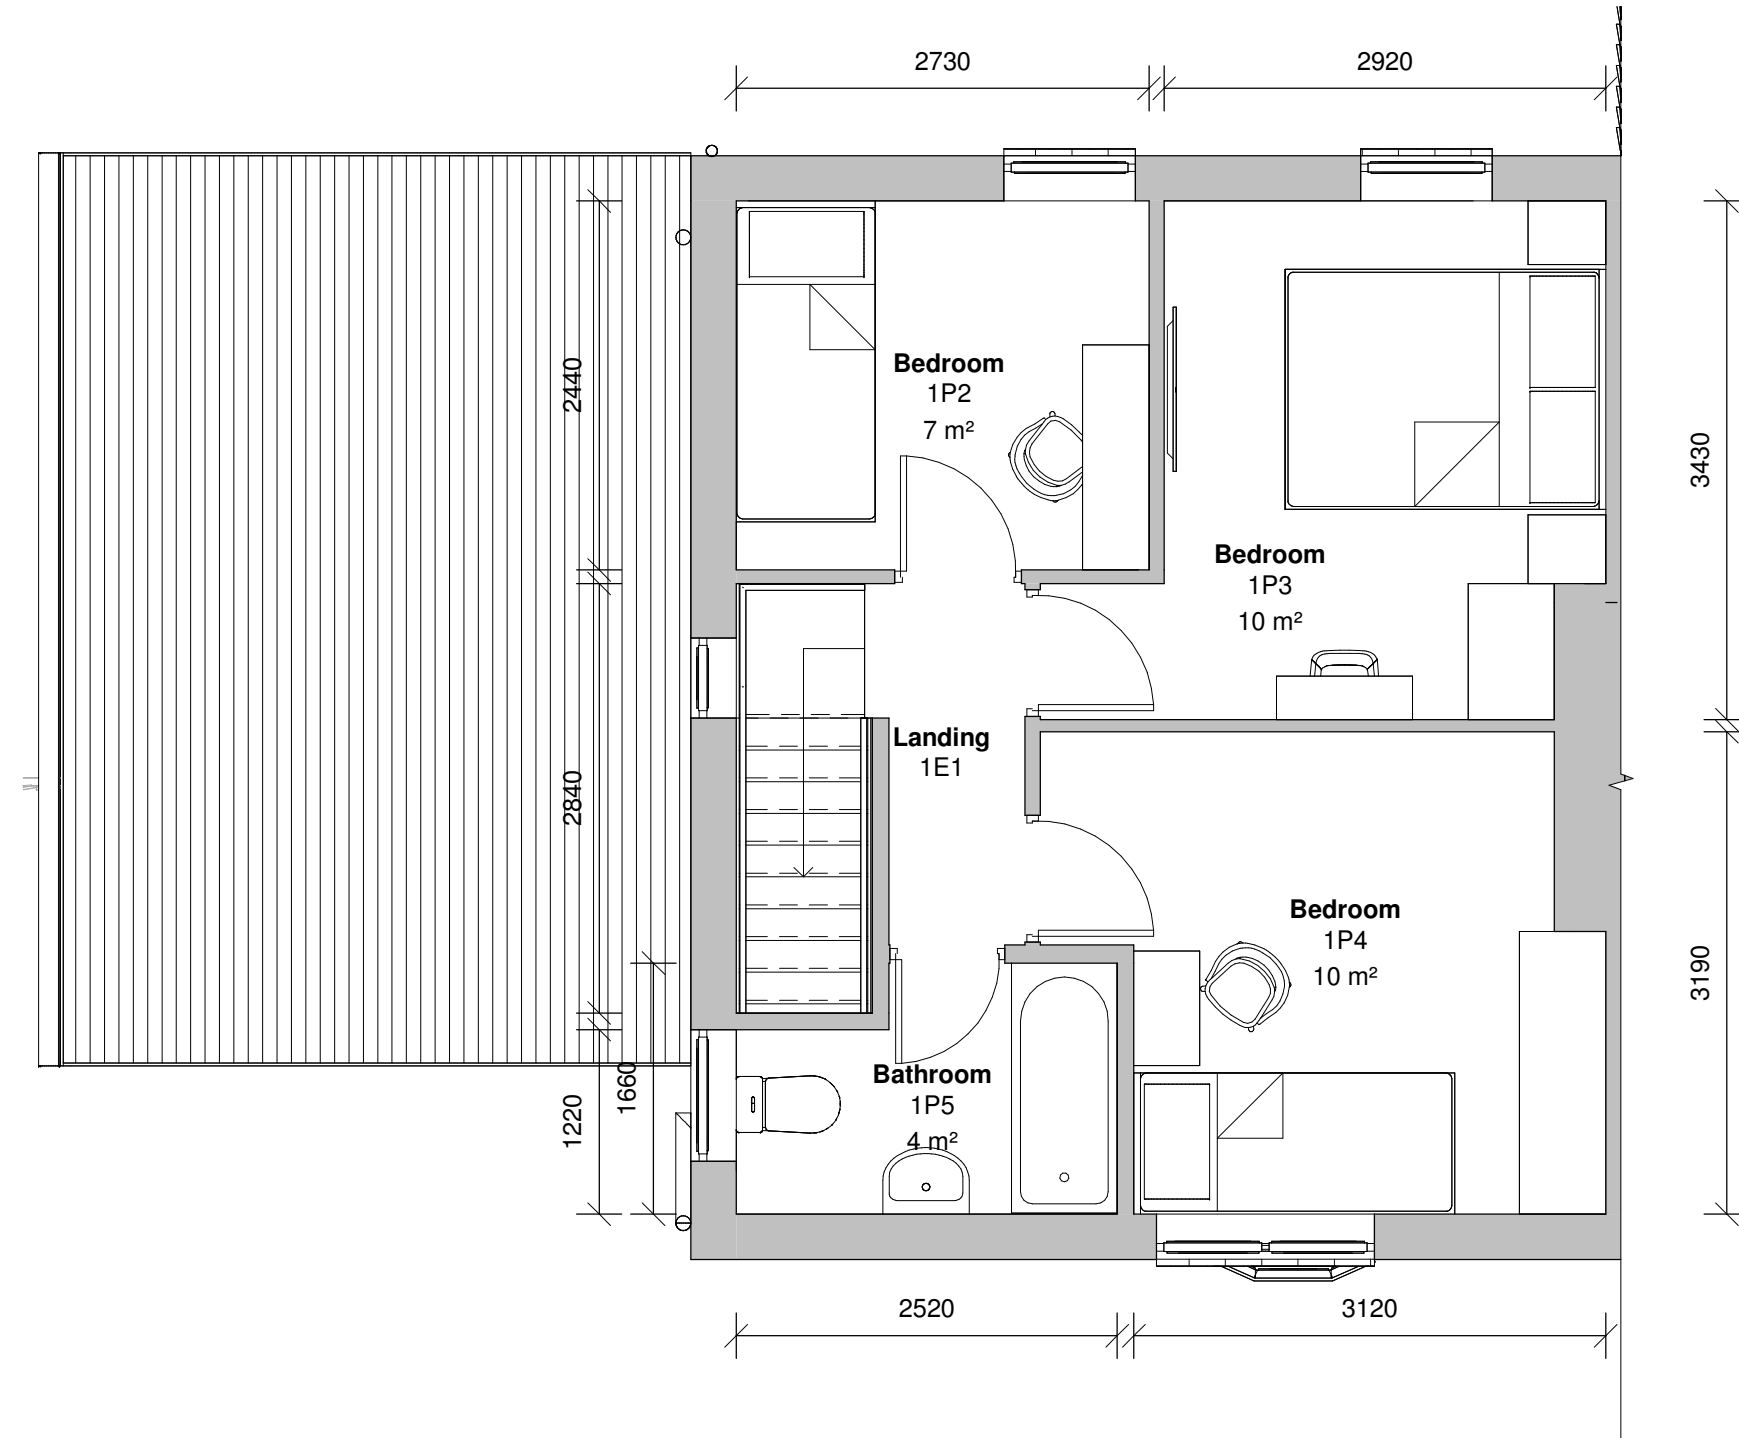


2 Level 1 - Proposed
1 : 50

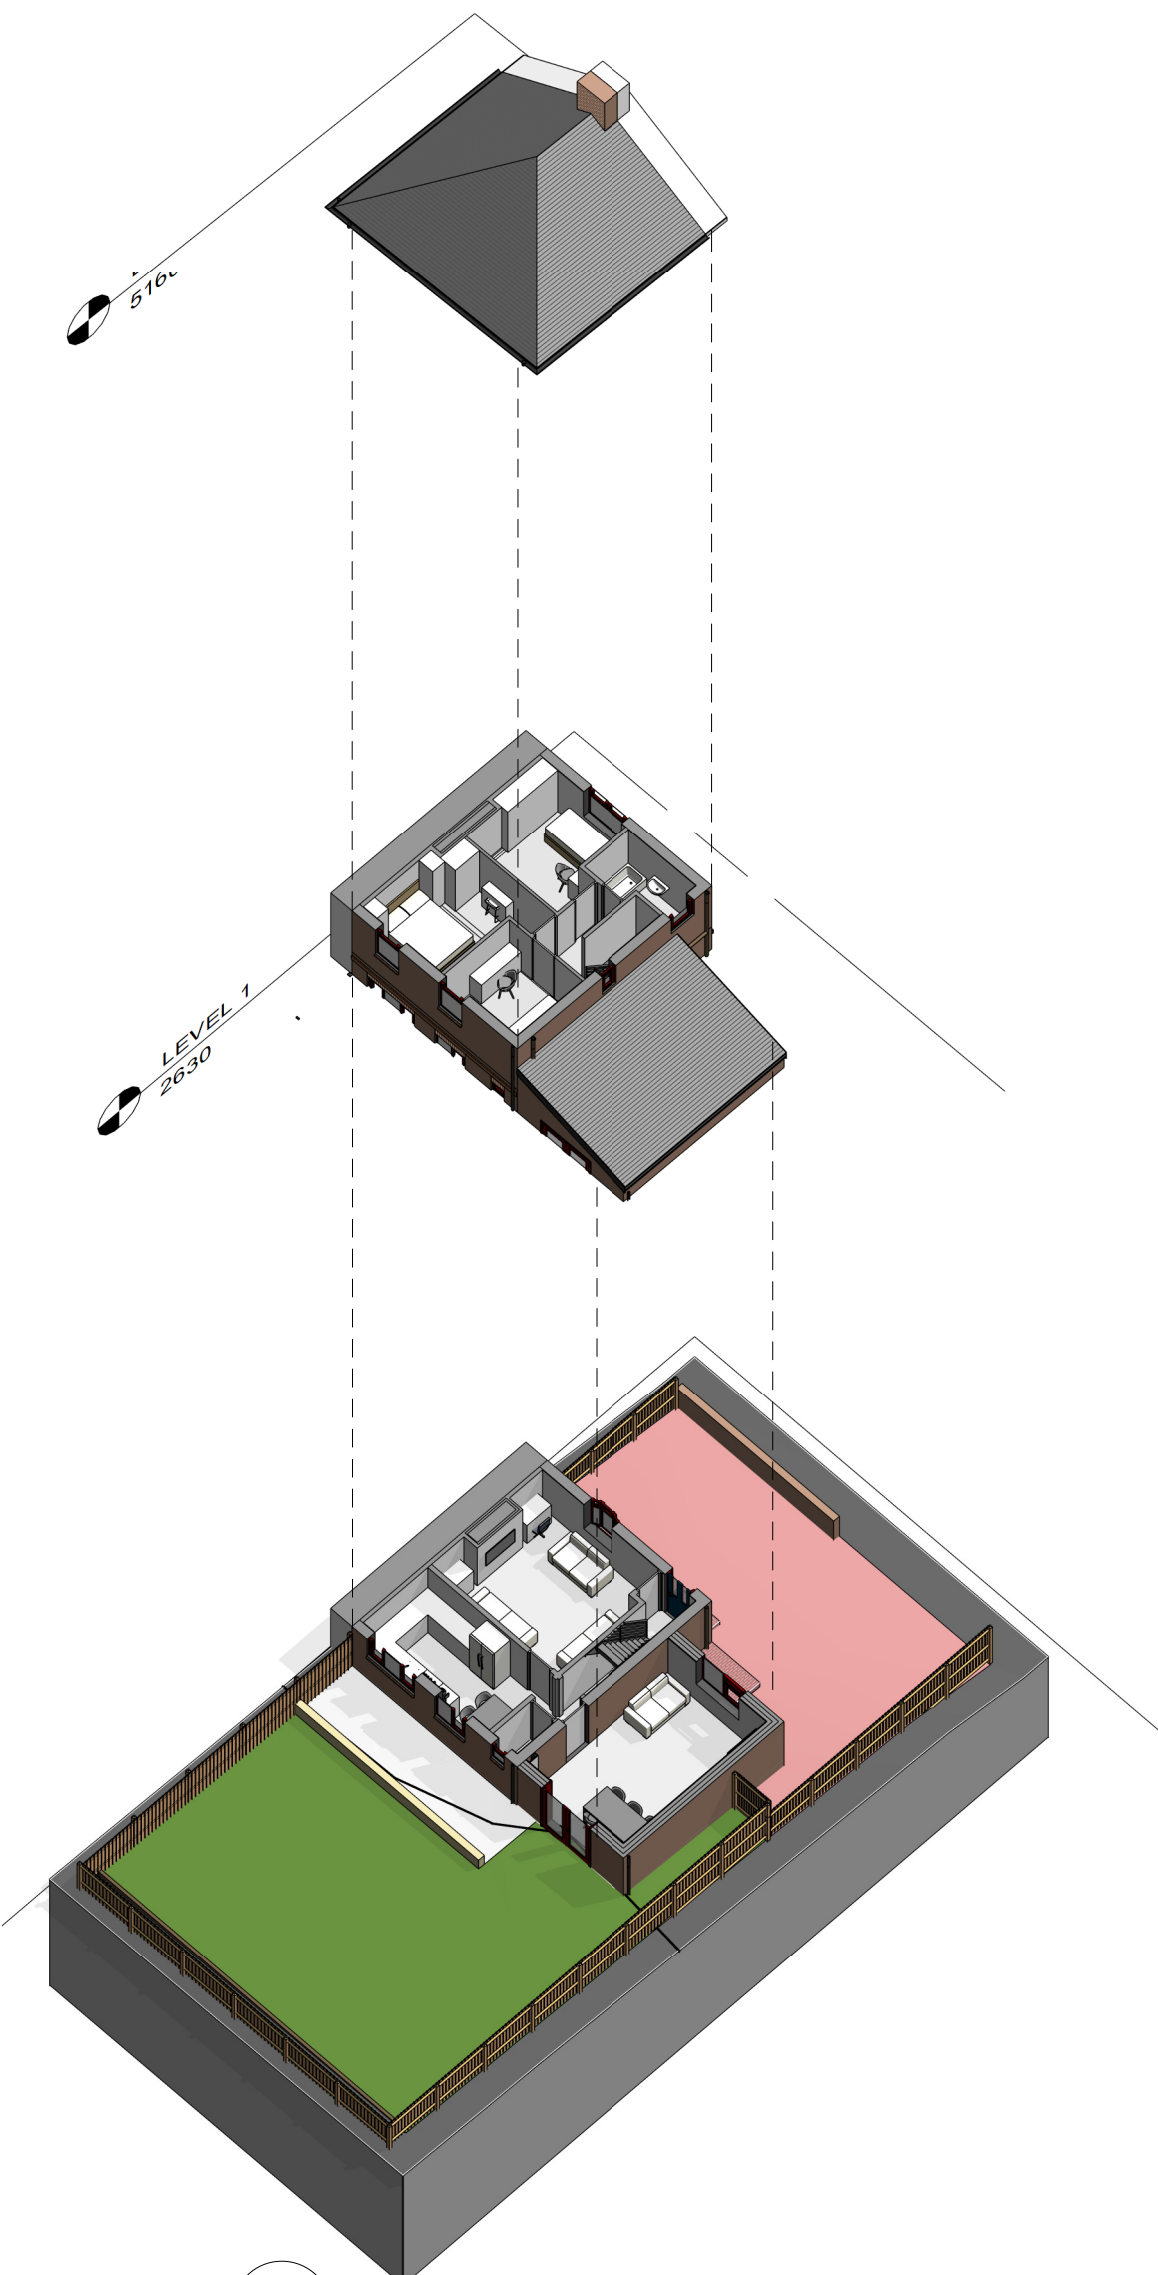


5 3D - Axo Plan

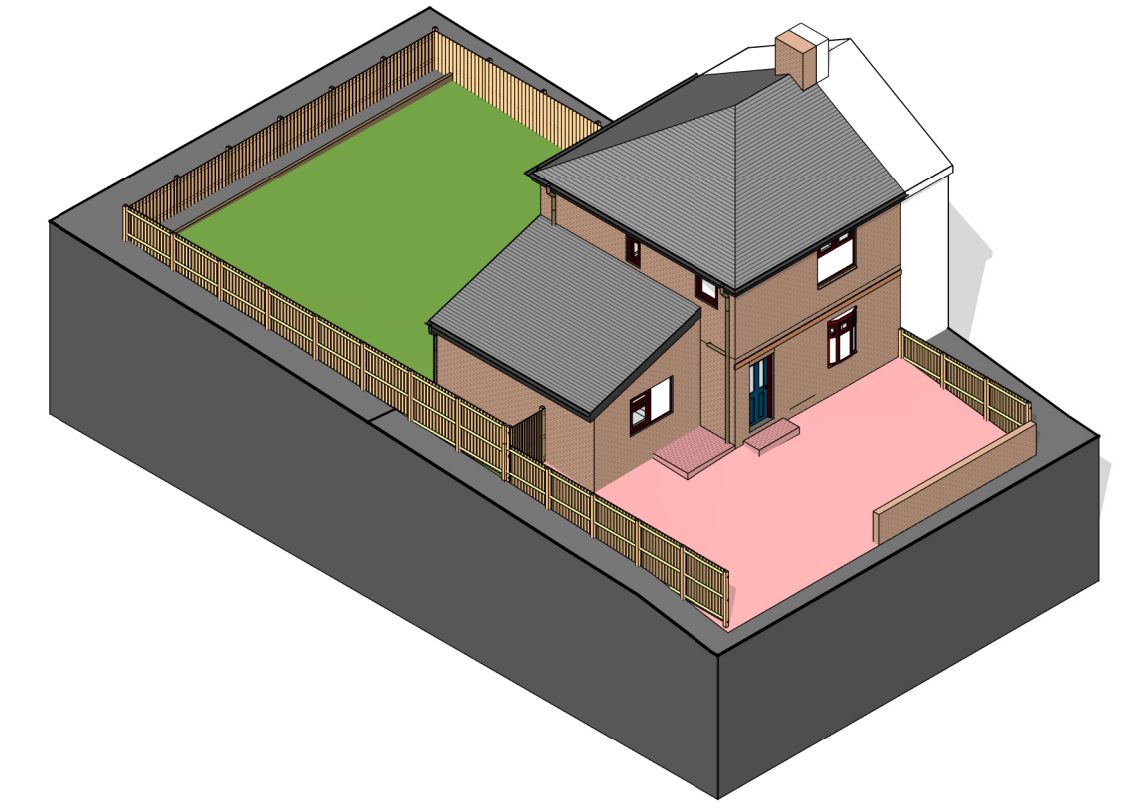

3 3D - Site - Proposed - Front

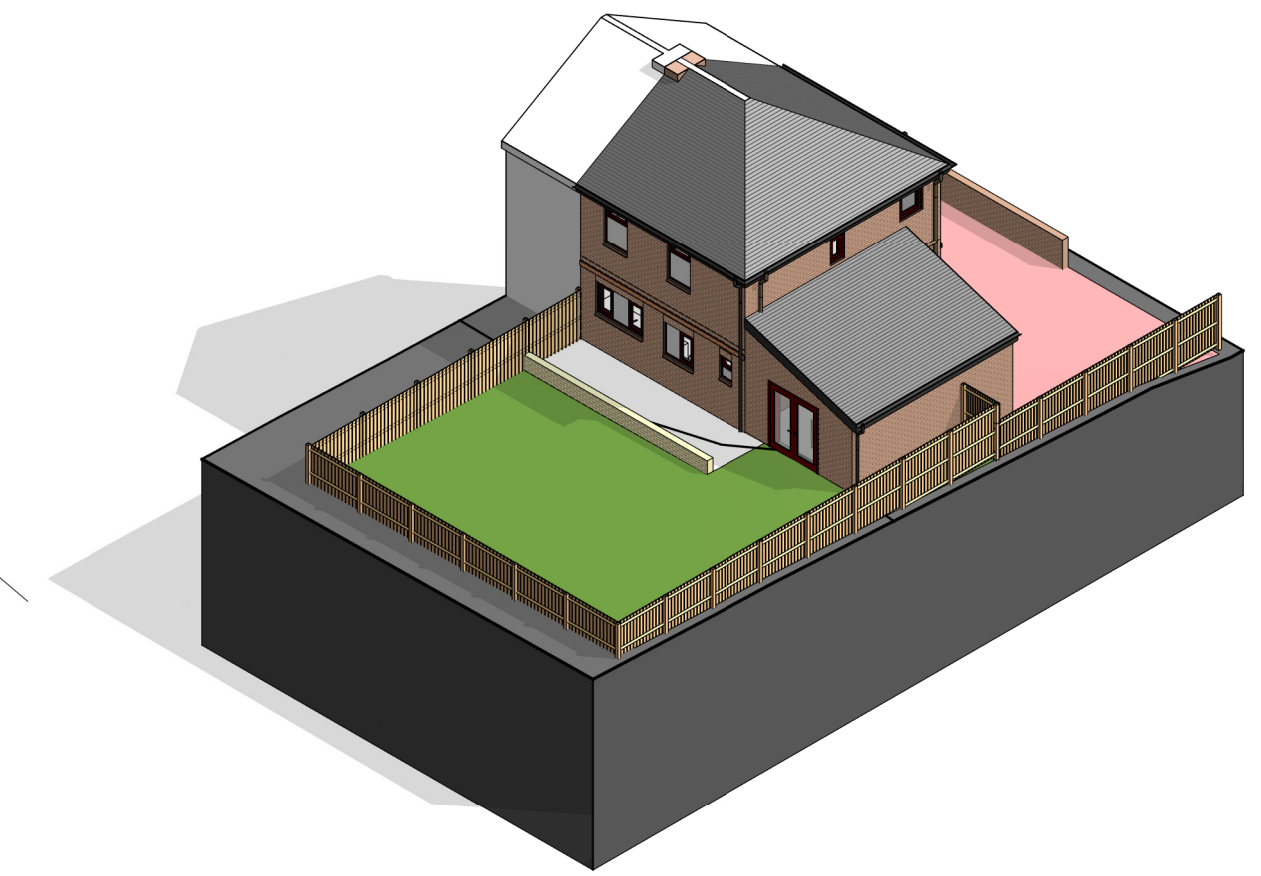

4 3D - Site - Proposed - Rear

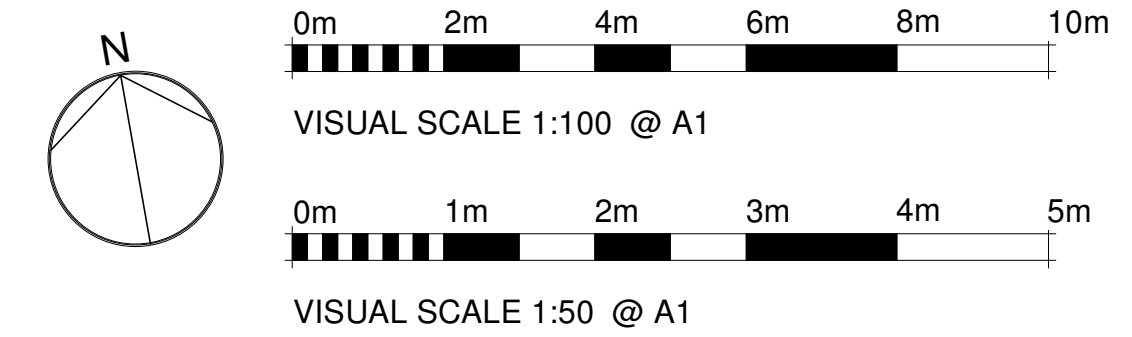

6 Front - Proposed
1 : 100

7 Left - Proposed
1 : 100

8 Rear - Proposed
1 : 100

9 Right - Proposed
1 : 100

Project	10 Central Avenue.02	
Drawing number	02	
Date	27/05/2024	
Drawn by	CB	
Scale at A1	As indicated	
Stage	DESIGN	
Rev	Description	Date
2	Added Scale Bar	08/10/2024
3	North Arrow	09/10/2024

All copyrights reserved. Design and or drawings should not be reproduced without written consent from designer. All dimension to be checked on site by contractor before the commencement of any work. All work to comply with current British standards and relevant codes of practice. Where applicable, the Construction drawings to be read in conjunction with structural engineers designs and report. Drawings are only to be used for to the stage shown on sheet. All dimensions are in millimeters and areas of square meterage unless otherwise stated.