



Site Key

- Existing Building
- Proposed
- Brick Wall
- Grass
- Hard Landscaping
- Timber Fencing
- Site Boundaries

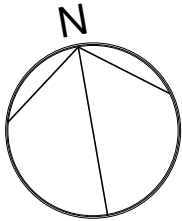


VISUAL SCALE 1:200 @ A3

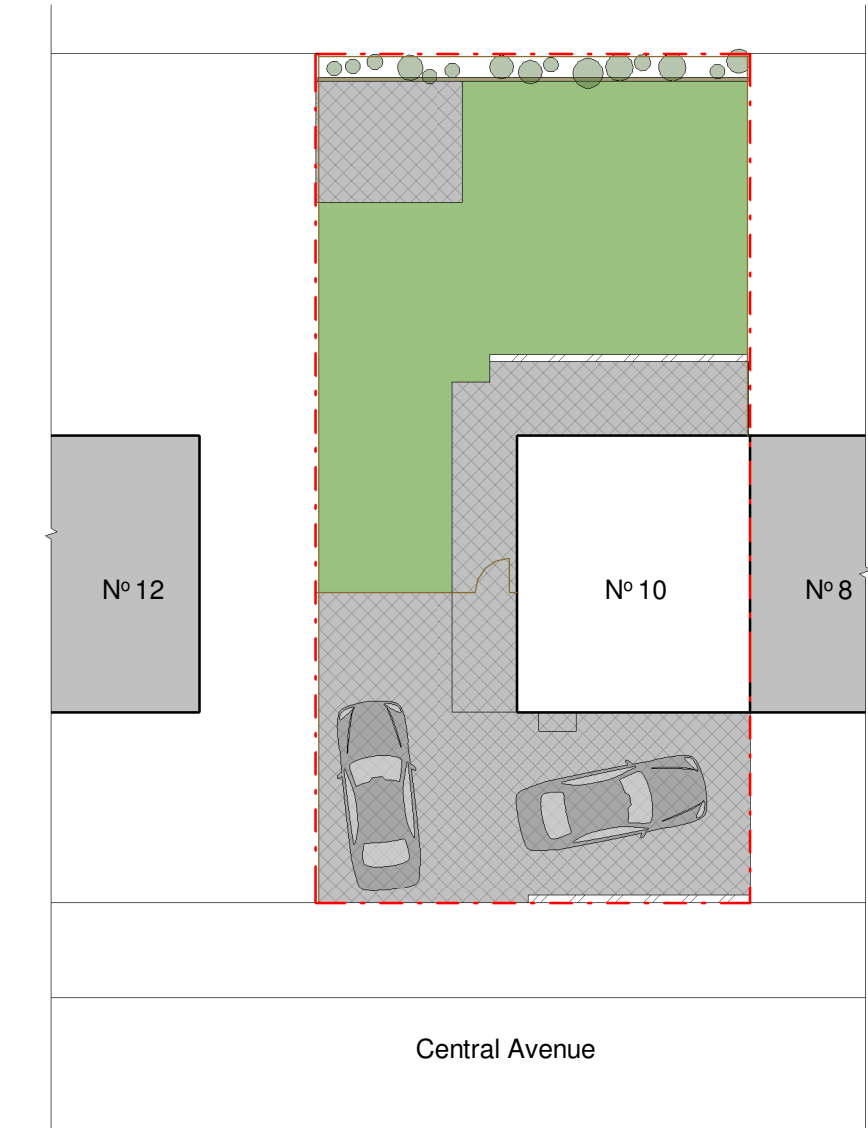

1

Site - Existing

1 : 200

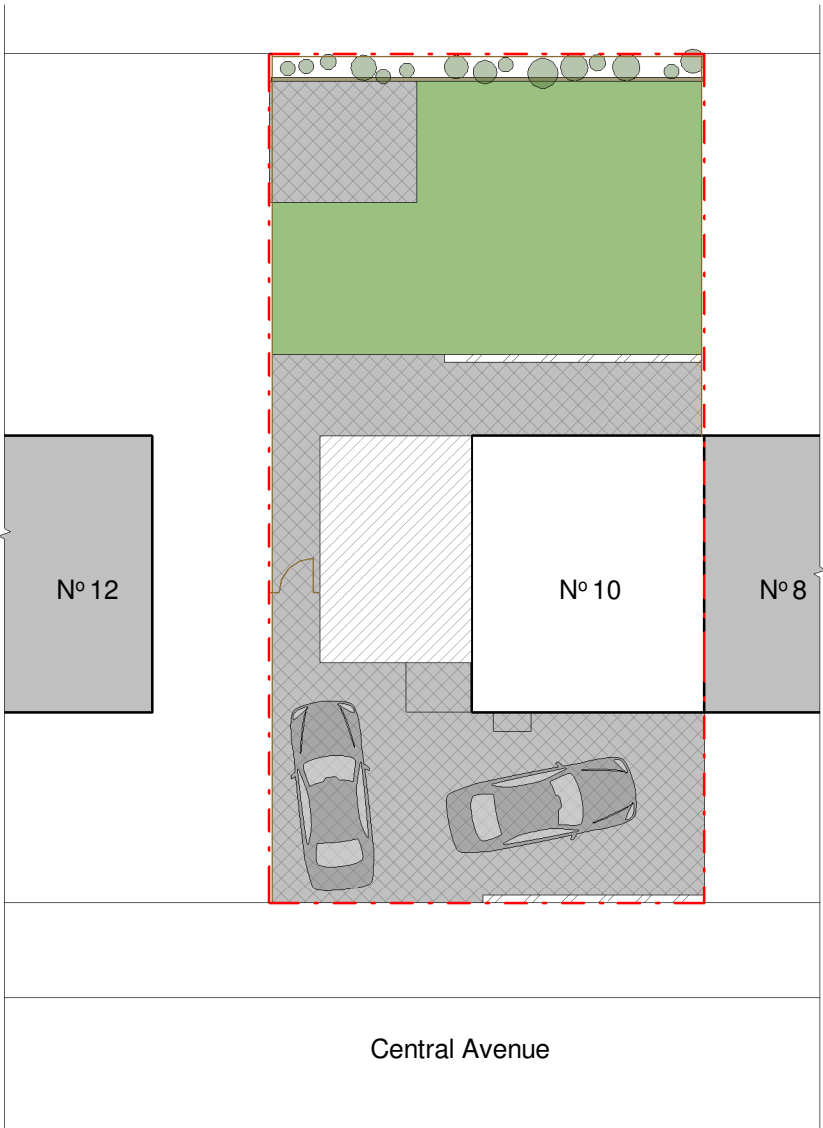

2

Site - Proposed

1 : 200

|                |                   |          |            |
|----------------|-------------------|----------|------------|
| Project        | 10 Central Avenue | Date     | 21/08/2024 |
| Drawing number | 102               | Drawn by | CB         |
| Scale          | As indicated      | Stage    | DESIGN     |

| Rev | Description     | Date       |
|-----|-----------------|------------|
| 2   | Added Scale Bar | 08/10/2024 |
| 3   | North Arrow     | 09/10/2024 |
|     |                 |            |
|     |                 |            |