



LAWTON Road

Front Gardens

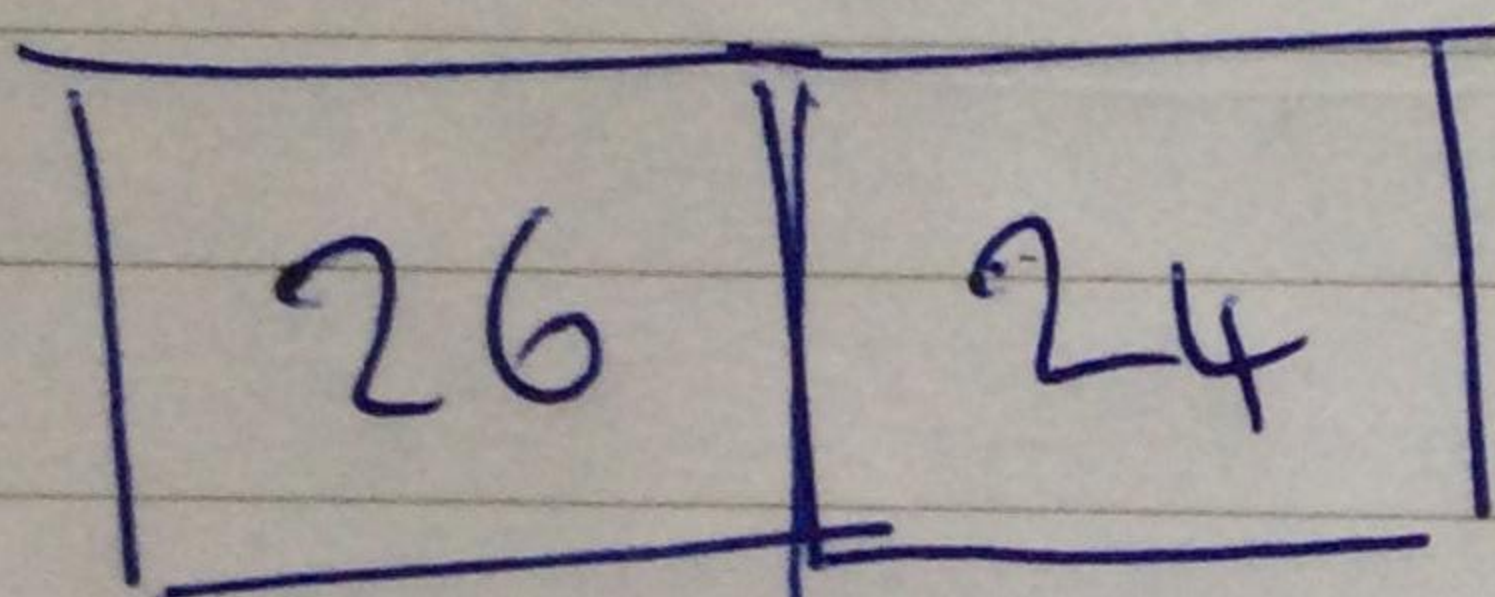

↓
Drive

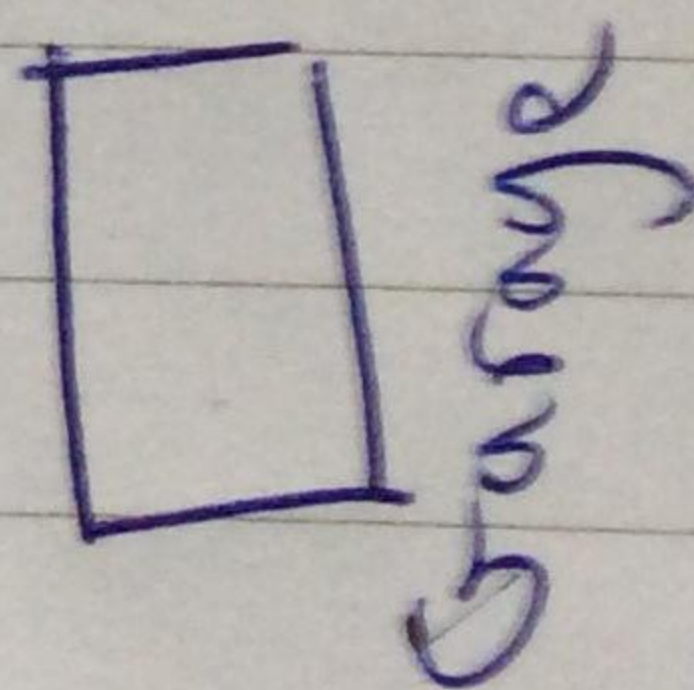

→ ●
TPO 13/00004
Near fence
Tree to CUT