
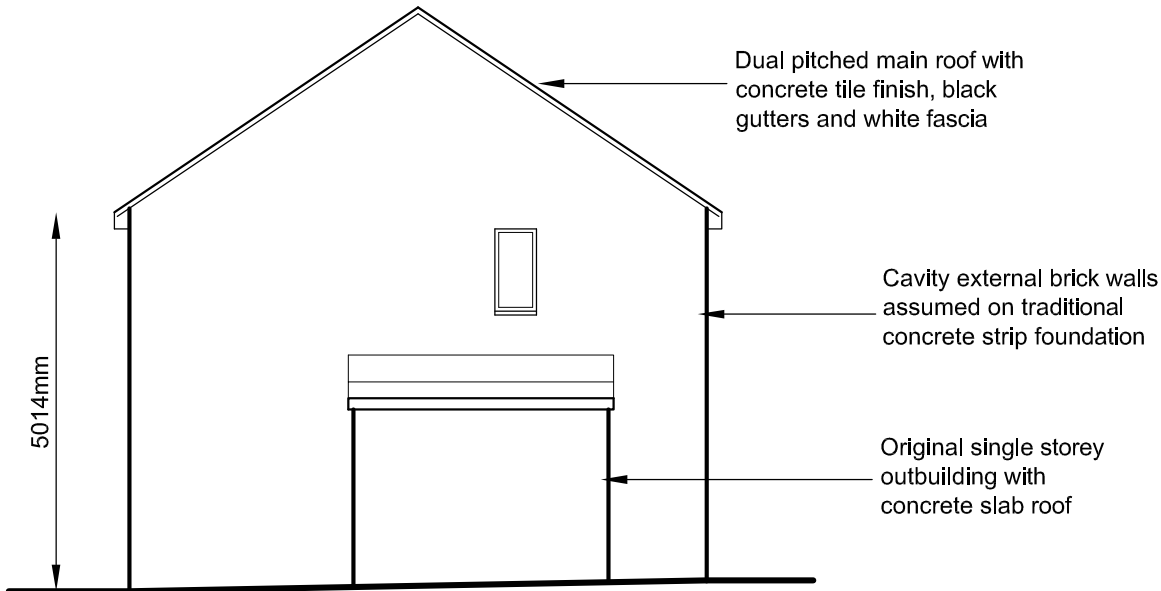



Client
Mr & Mrs Bateson
2 Nelson Place, Whiston,
Prescot L35 3PP

Project
Proposed Single Storey Extension
Drawing
Existing & Proposed Side Elevation

Scale	Date
1:50 @A3	17.9.22
Dwg. No.	Rev.
1774 / 05	1

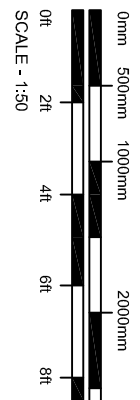

Existing Side Elevation 1:100

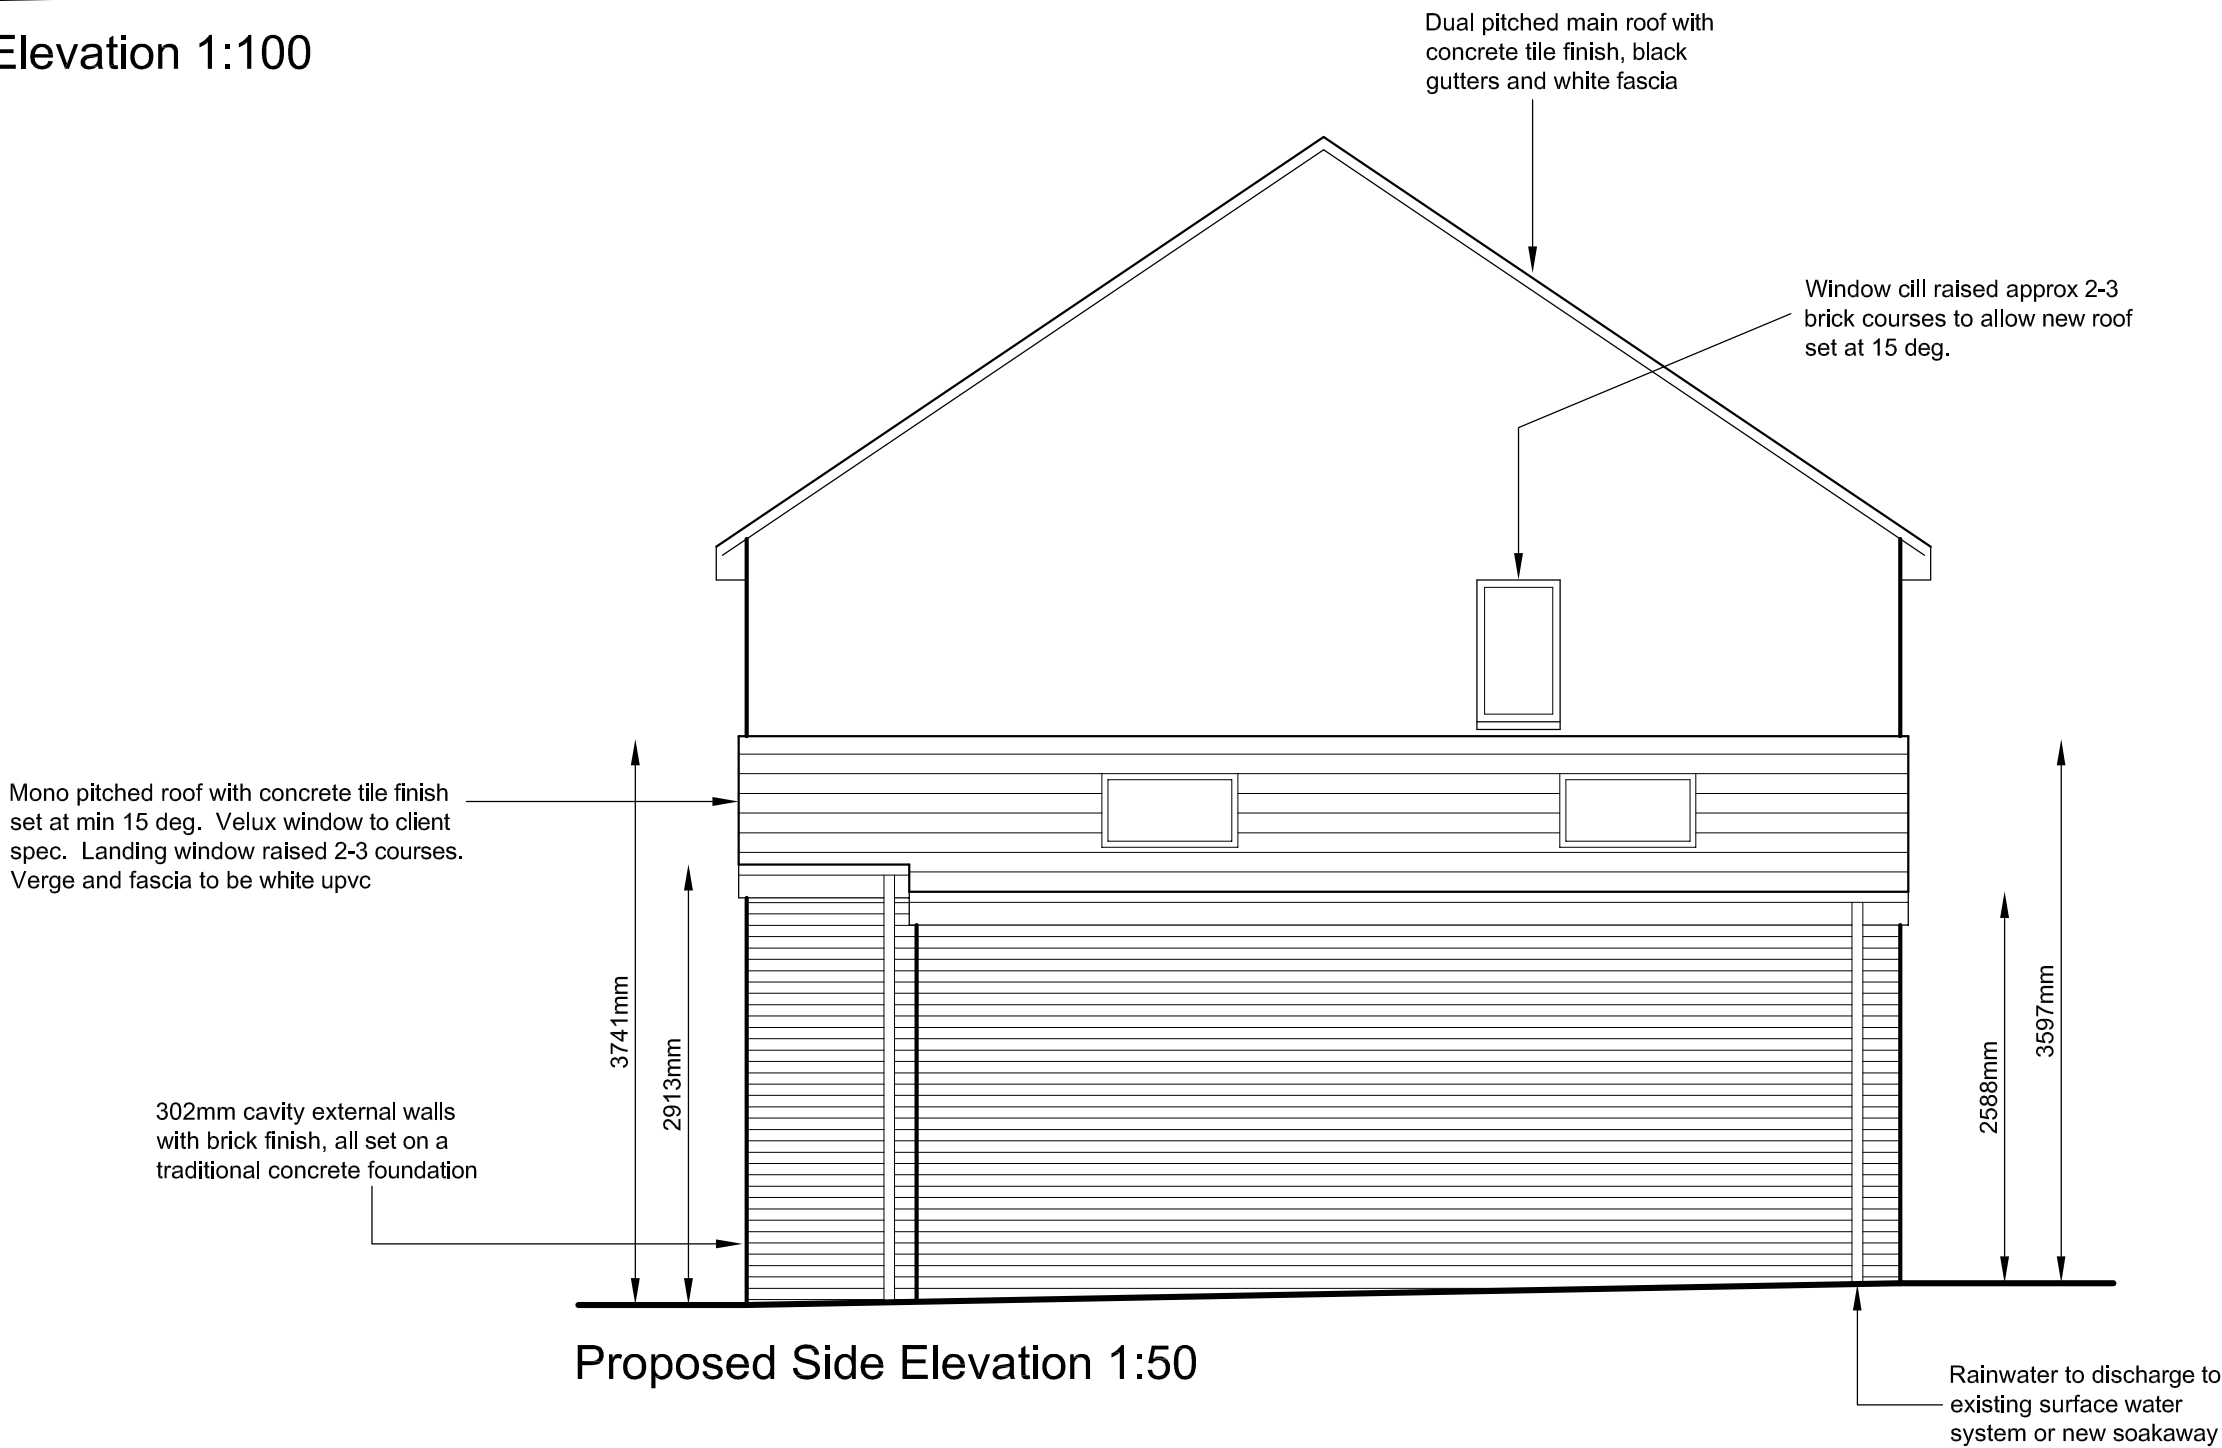

Proposed Side Elevation 1:50