



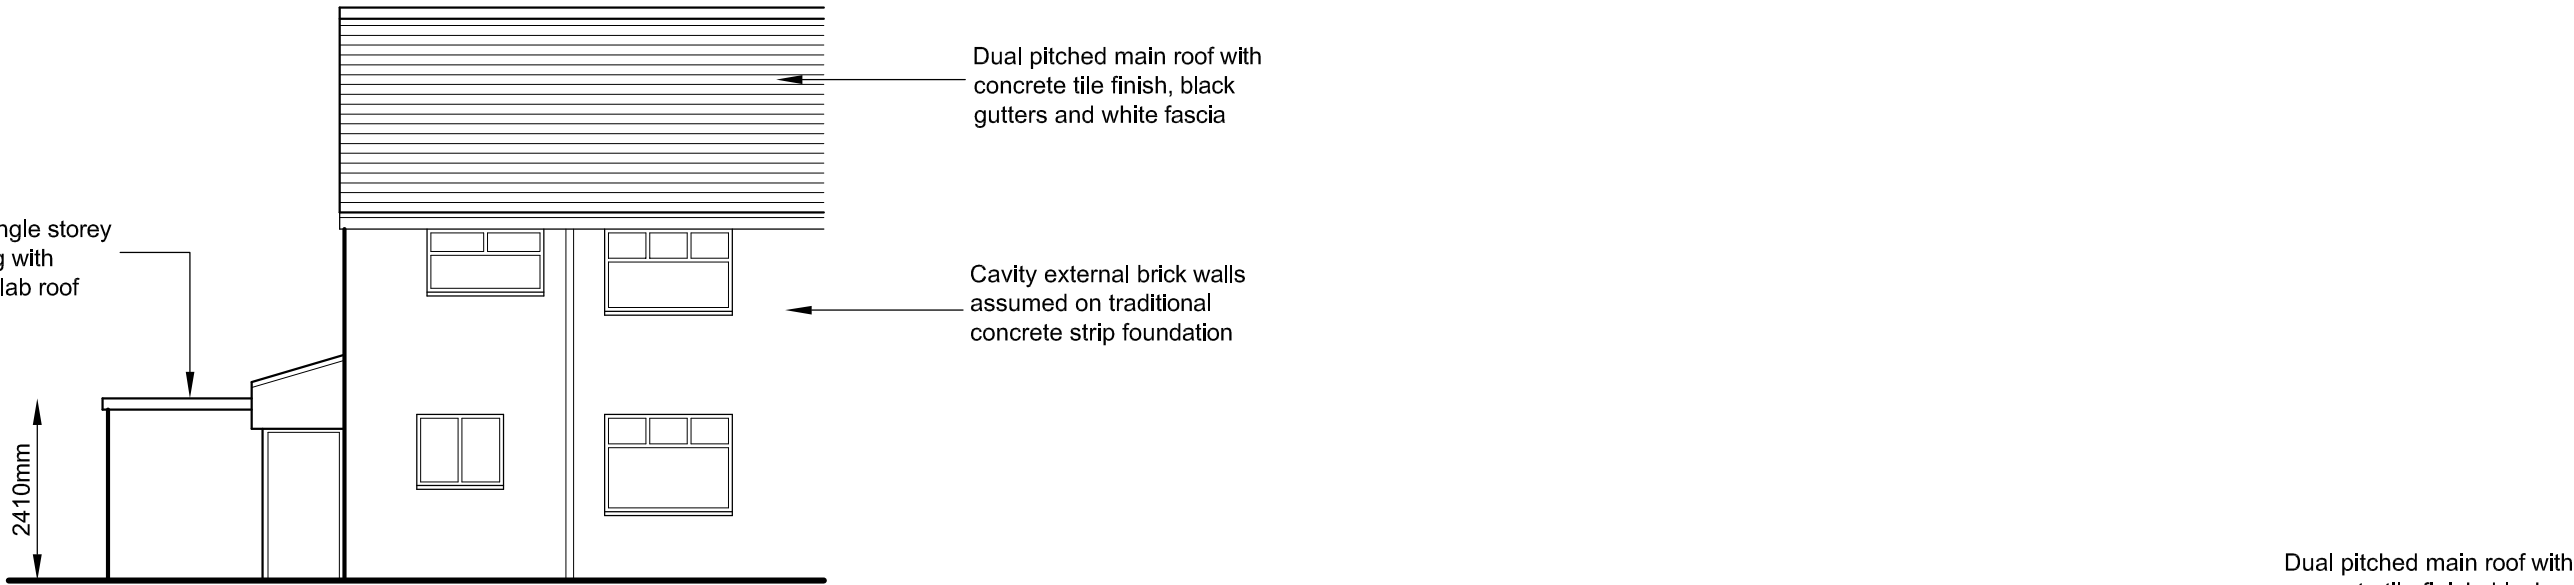

Existing Rear Elevation 1:100

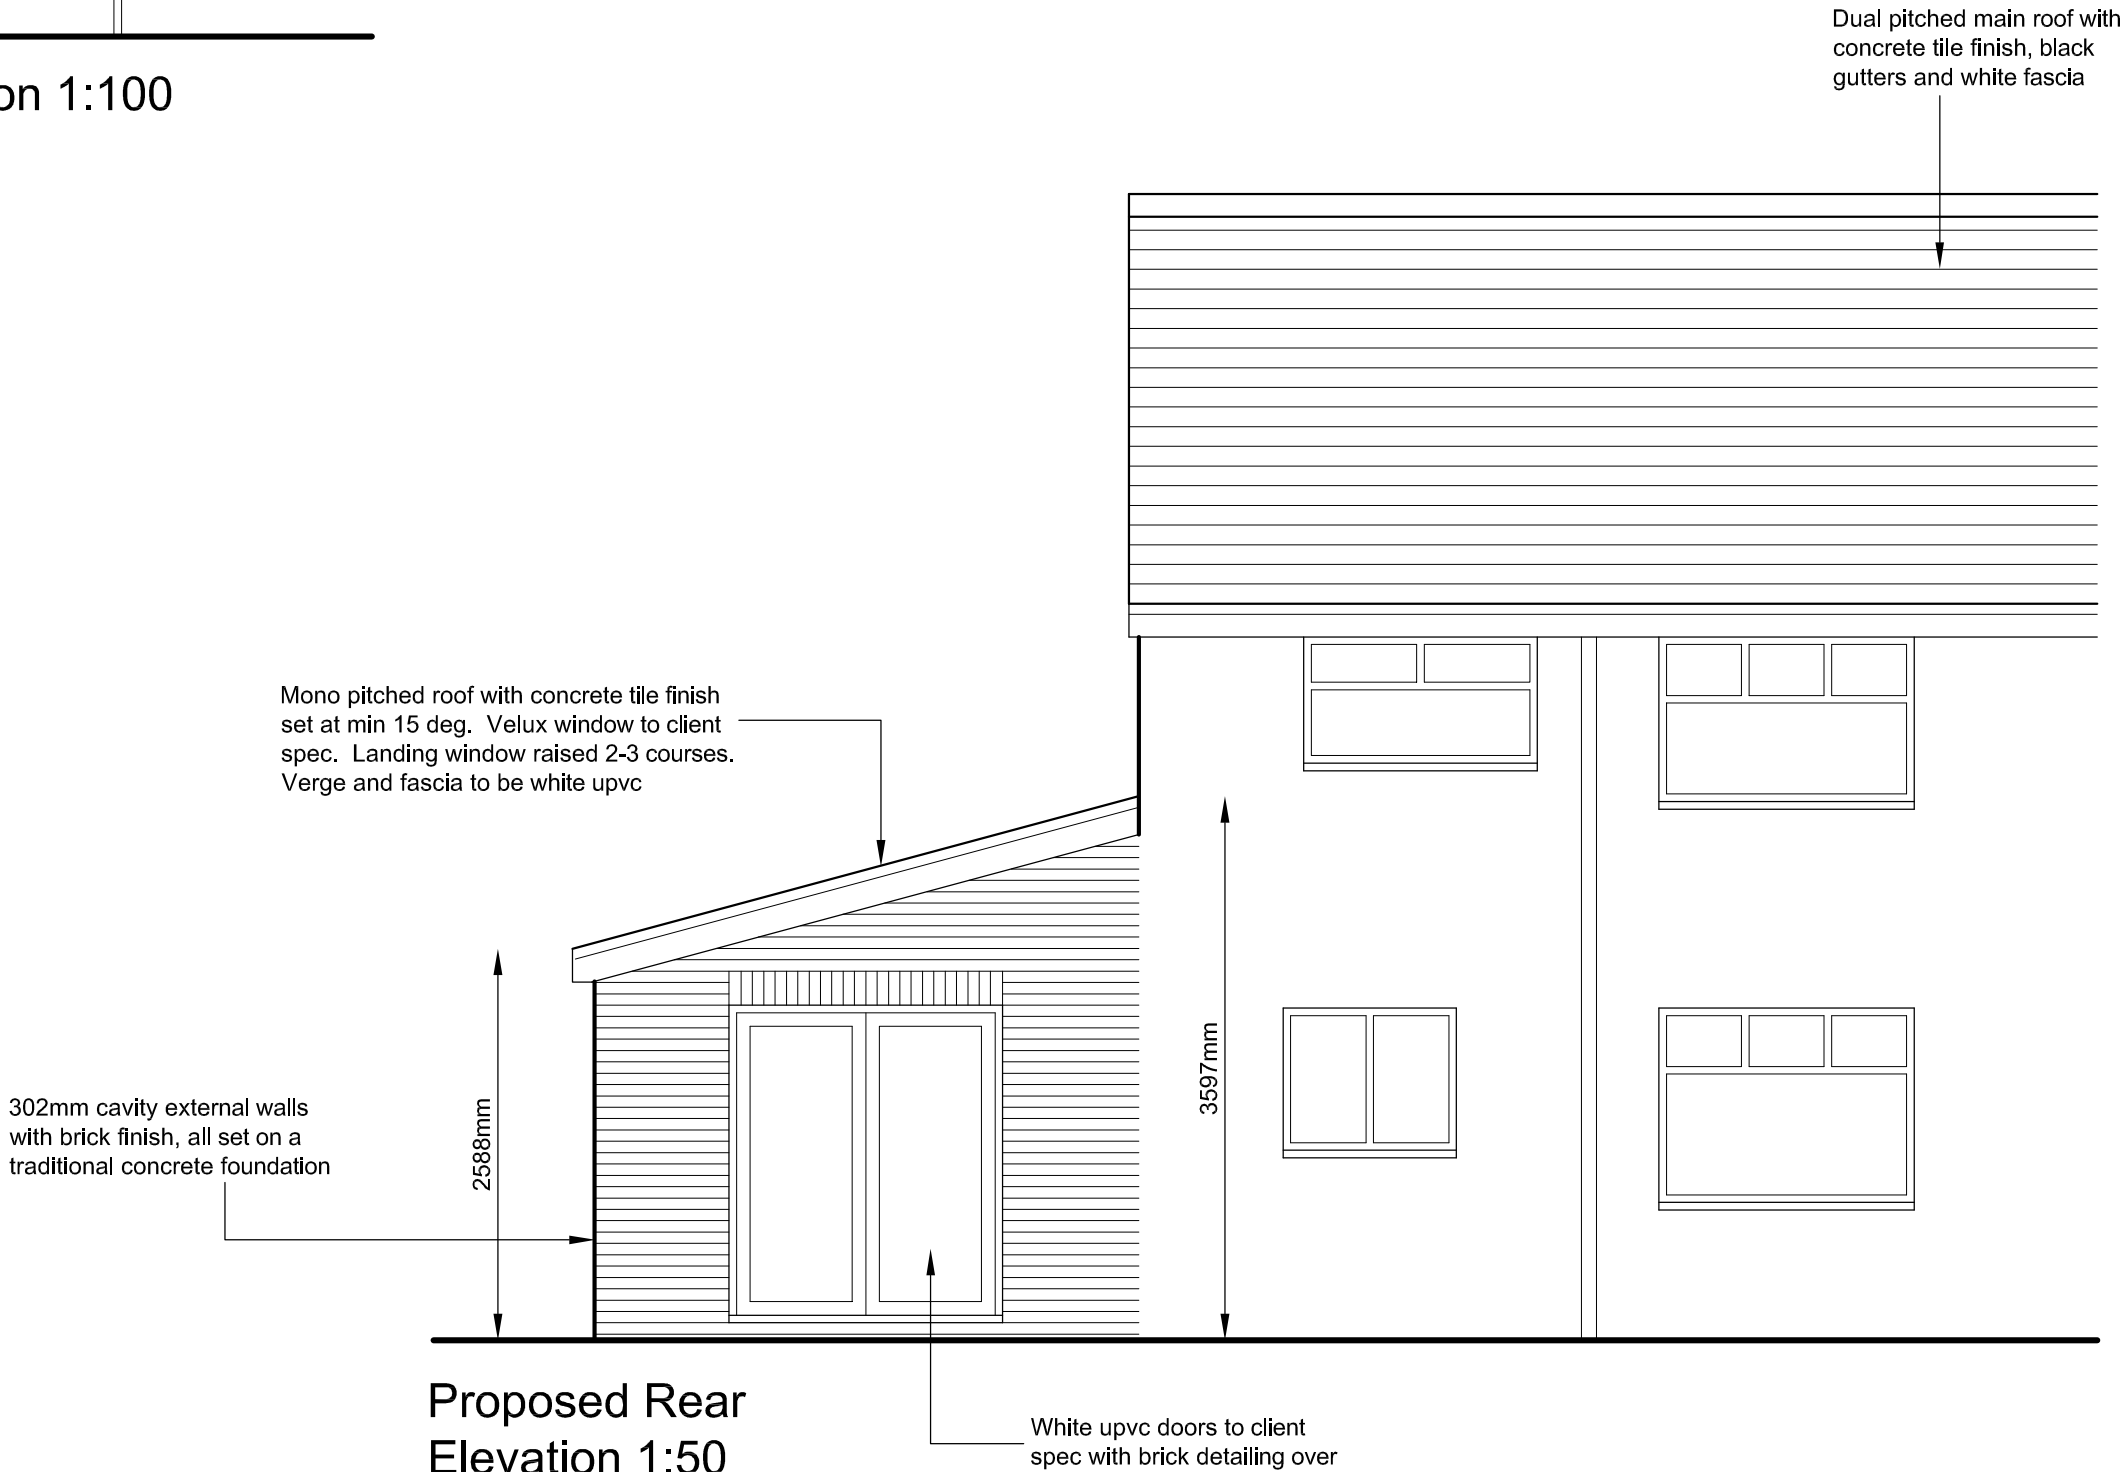

Proposed Rear Elevation 1:50