




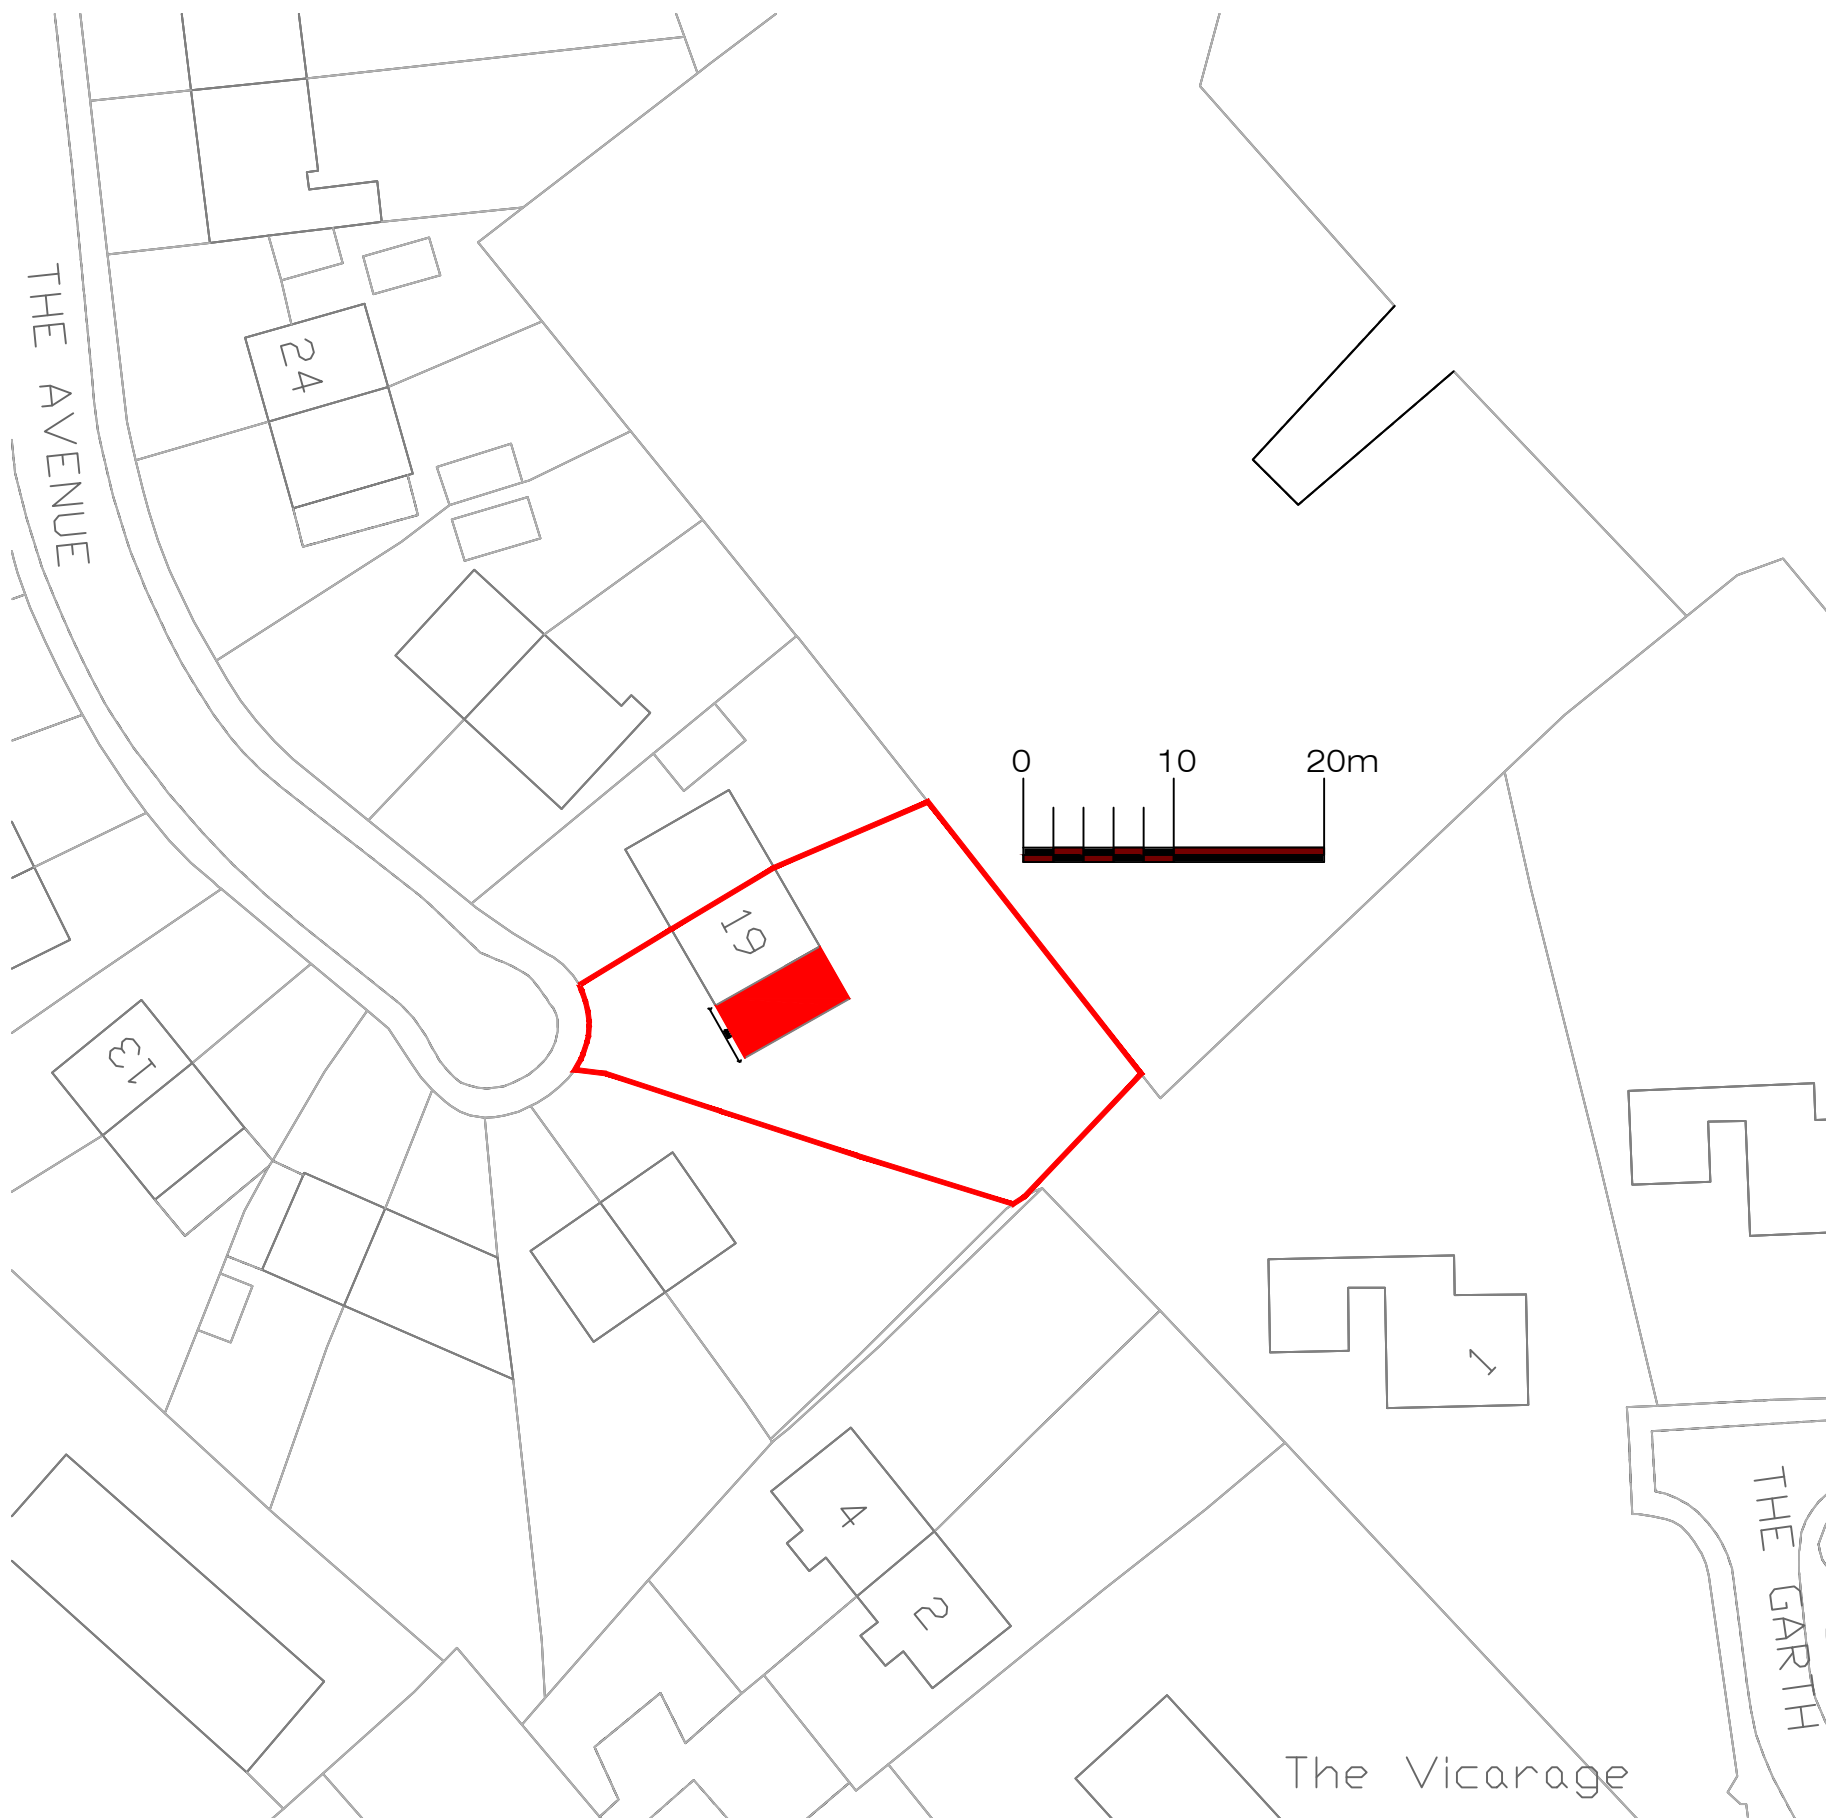

Proposed Block Plan 1:200

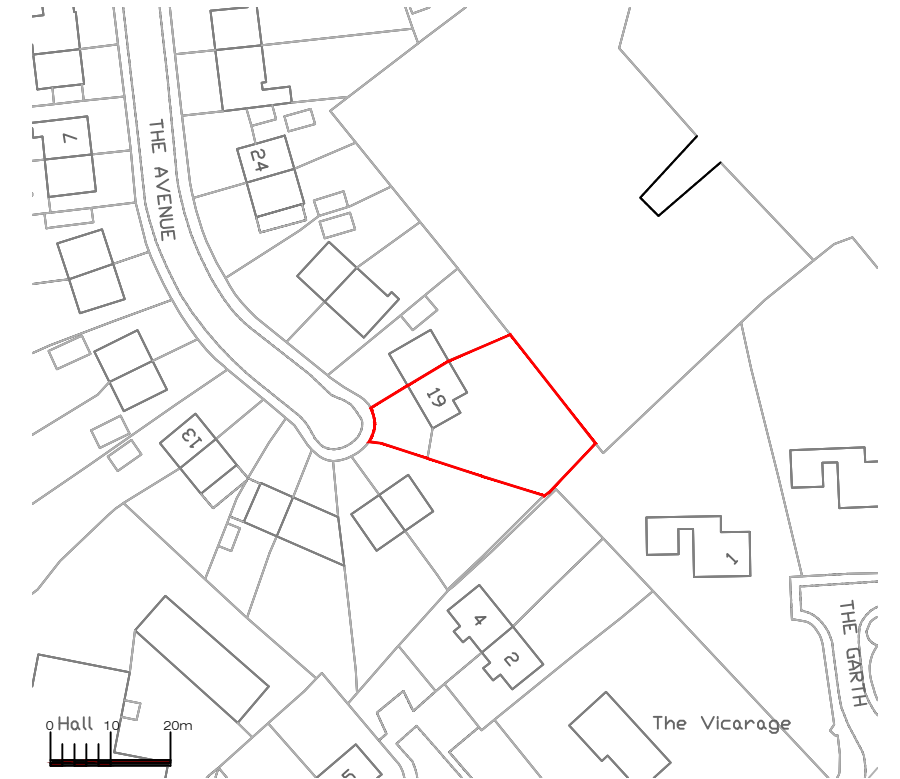

1:1250

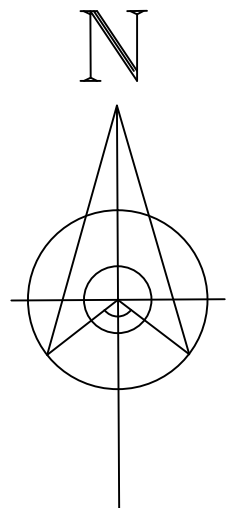

Address			
19 The Avenue, L36			
Drawing title			
Site Location Plans			
Chkd	Appvd	date	scale
		Sep '22	1: 200/1:1250 @ A3
DRAWING No			005
			rev